



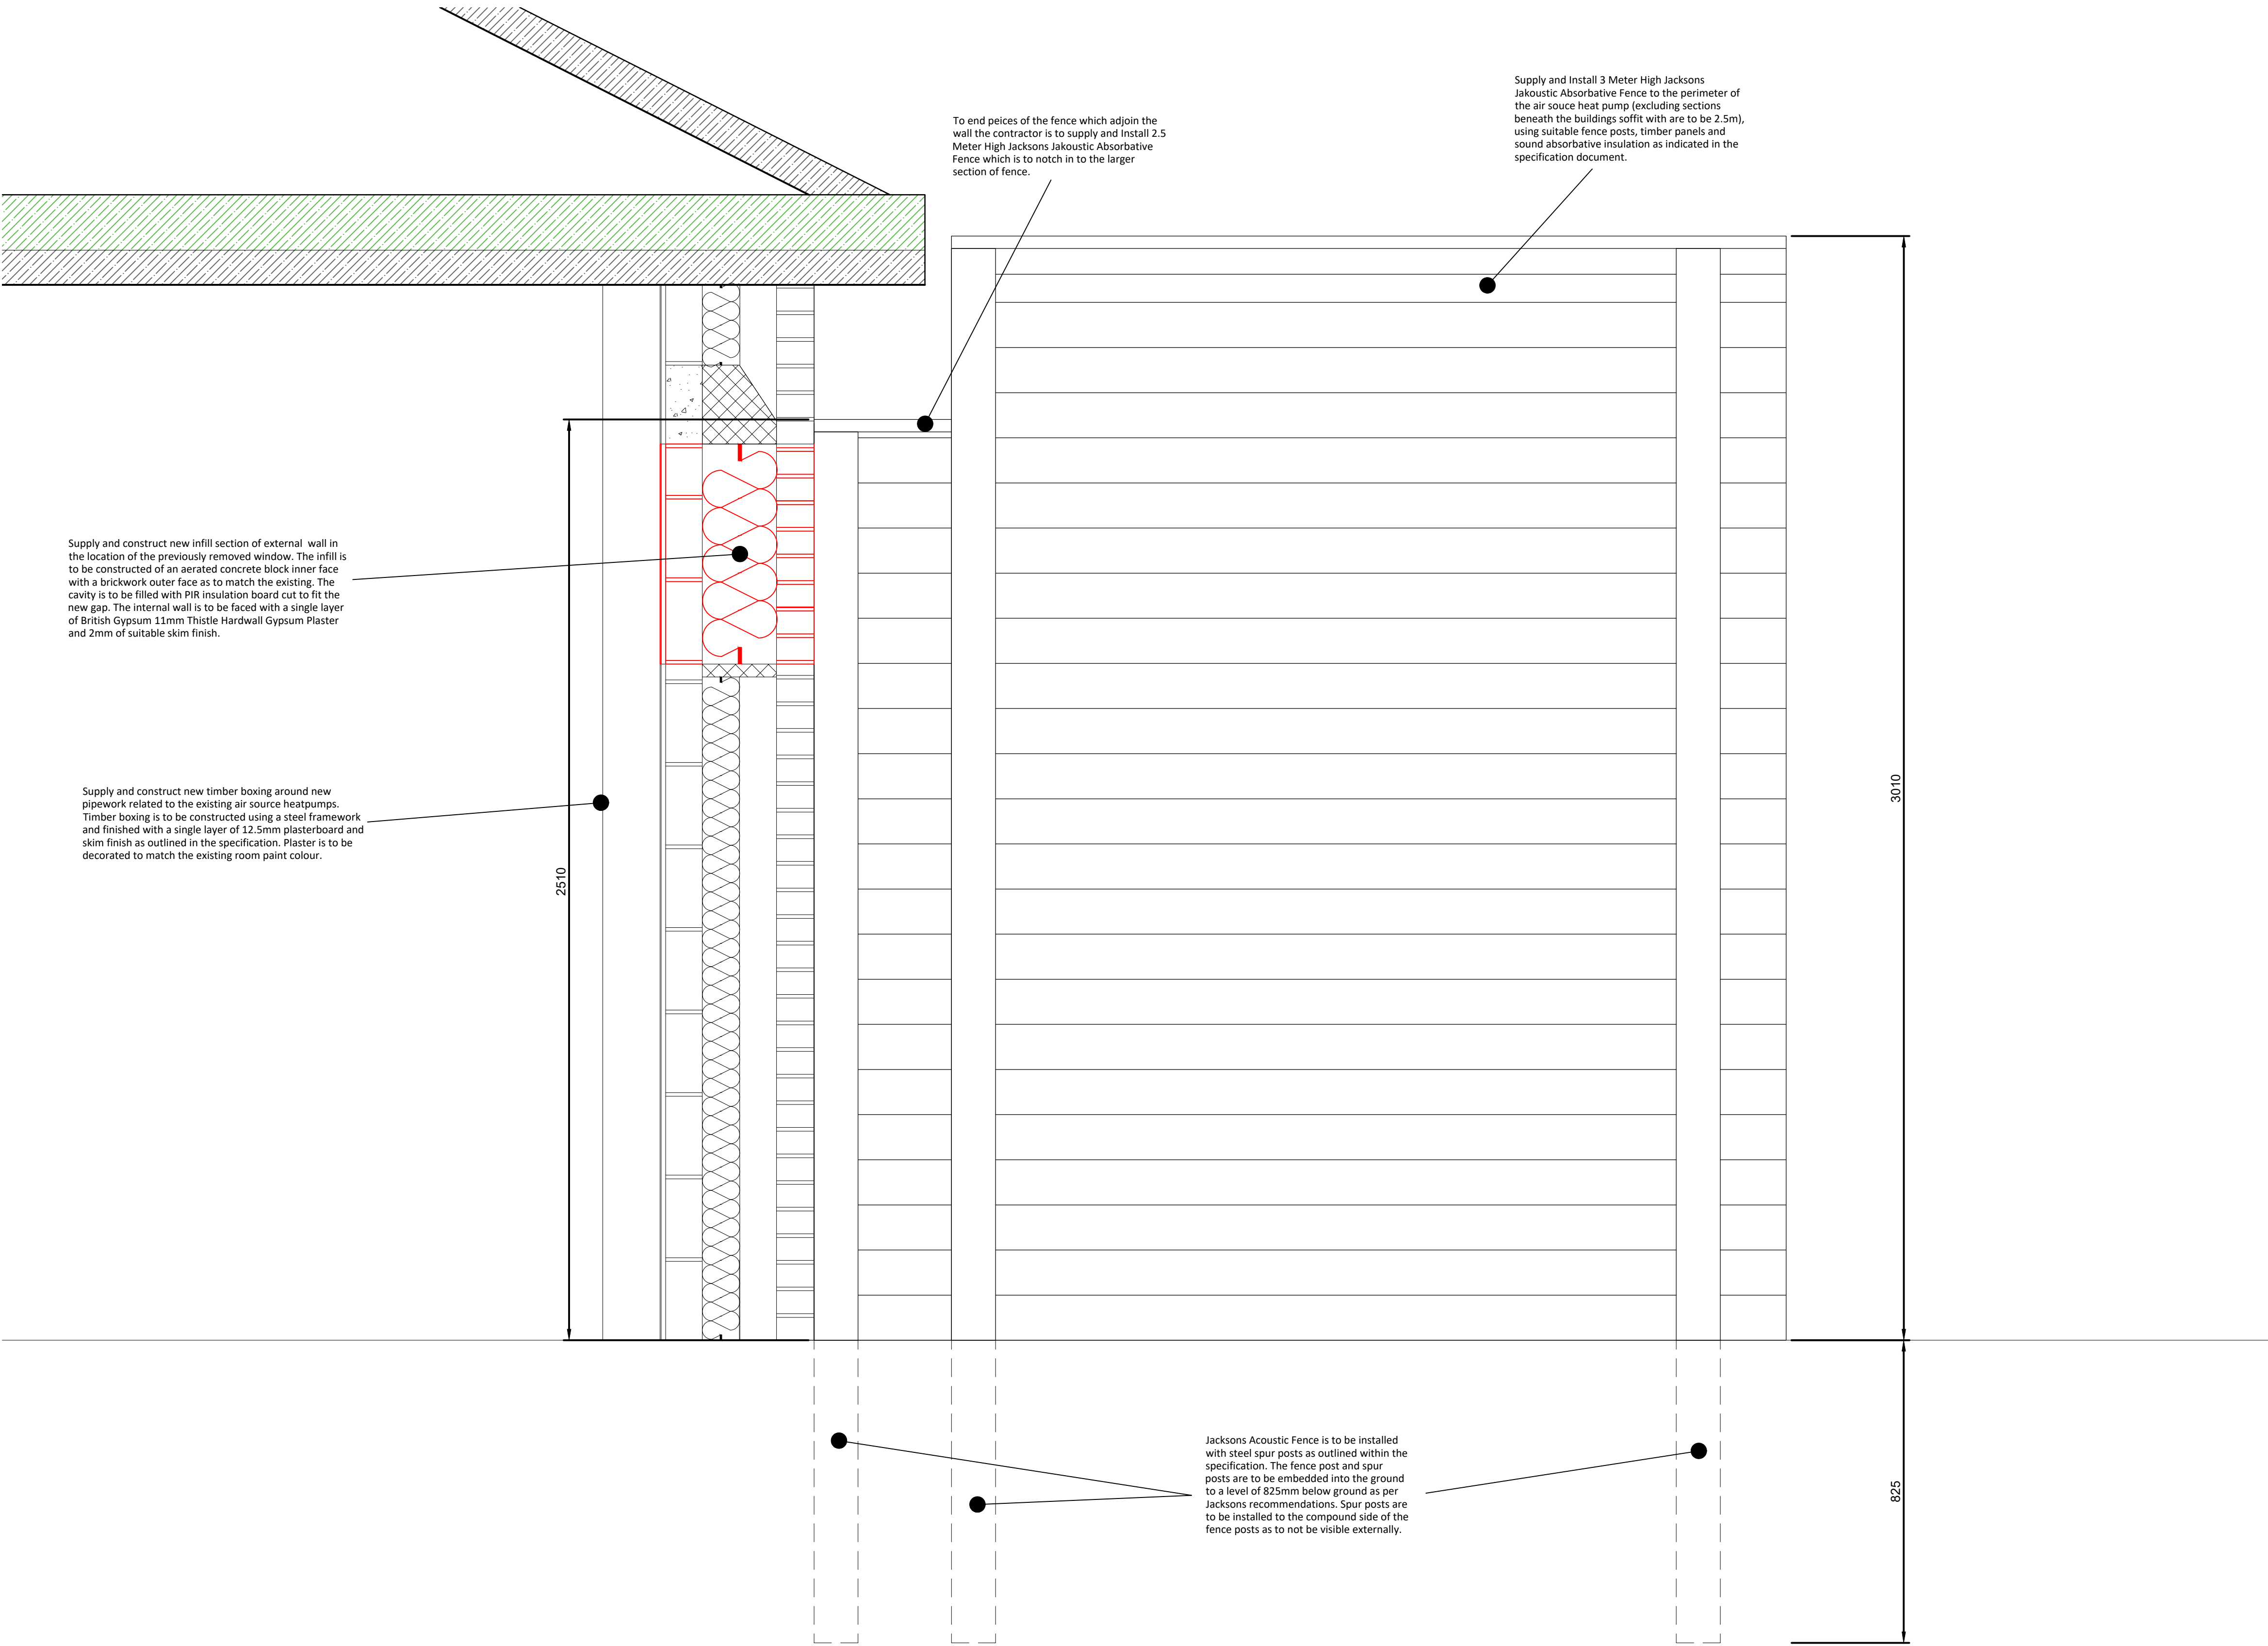

PROPOSED FENCE ELEVATION
SCALE @ 1:10

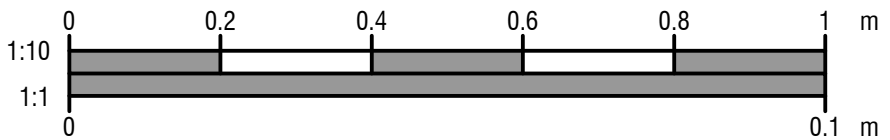

A1

Notes:
NOTE: The cavity wall construction is assumed based on the general construction, age and provided drawings of the building. Exact layout, construction and dimensions for the window infill may differ on-site.

Copyright: All rights reserved. This drawing must not be reproduced without permission from Drees & Sommer UK Ltd. Do not scale off this drawing. All dimensions are to be checked on site by contractor / sub contractor. Any discrepancies to be reported to Drees & Sommer UK Ltd.

DREES & SOMMER

1.06 South Harrington Building
182 Sefton Street
Liverpool
L3 4BQ
Tel: 0151 430 2340

Office Locations
Ashford, Birmingham, Leeds, Liverpool, London, Manchester & Oxford.
www.dreeso.uk

TENDER ISSUE

-					
Rev	Date	Revision notes	By	Check	
Client			Drawing Title		
Equans			The Wells Centre Fence Elevation with Notch		
Project Title			Drawn	Date	
MCC PSDS Phase 3			AH	11/24	
The Wells Centre			Checked	Date	
Decarbonisation Scheme			GM	11/24	
DWG No. 24622.106			Scale	1:10	Revision