


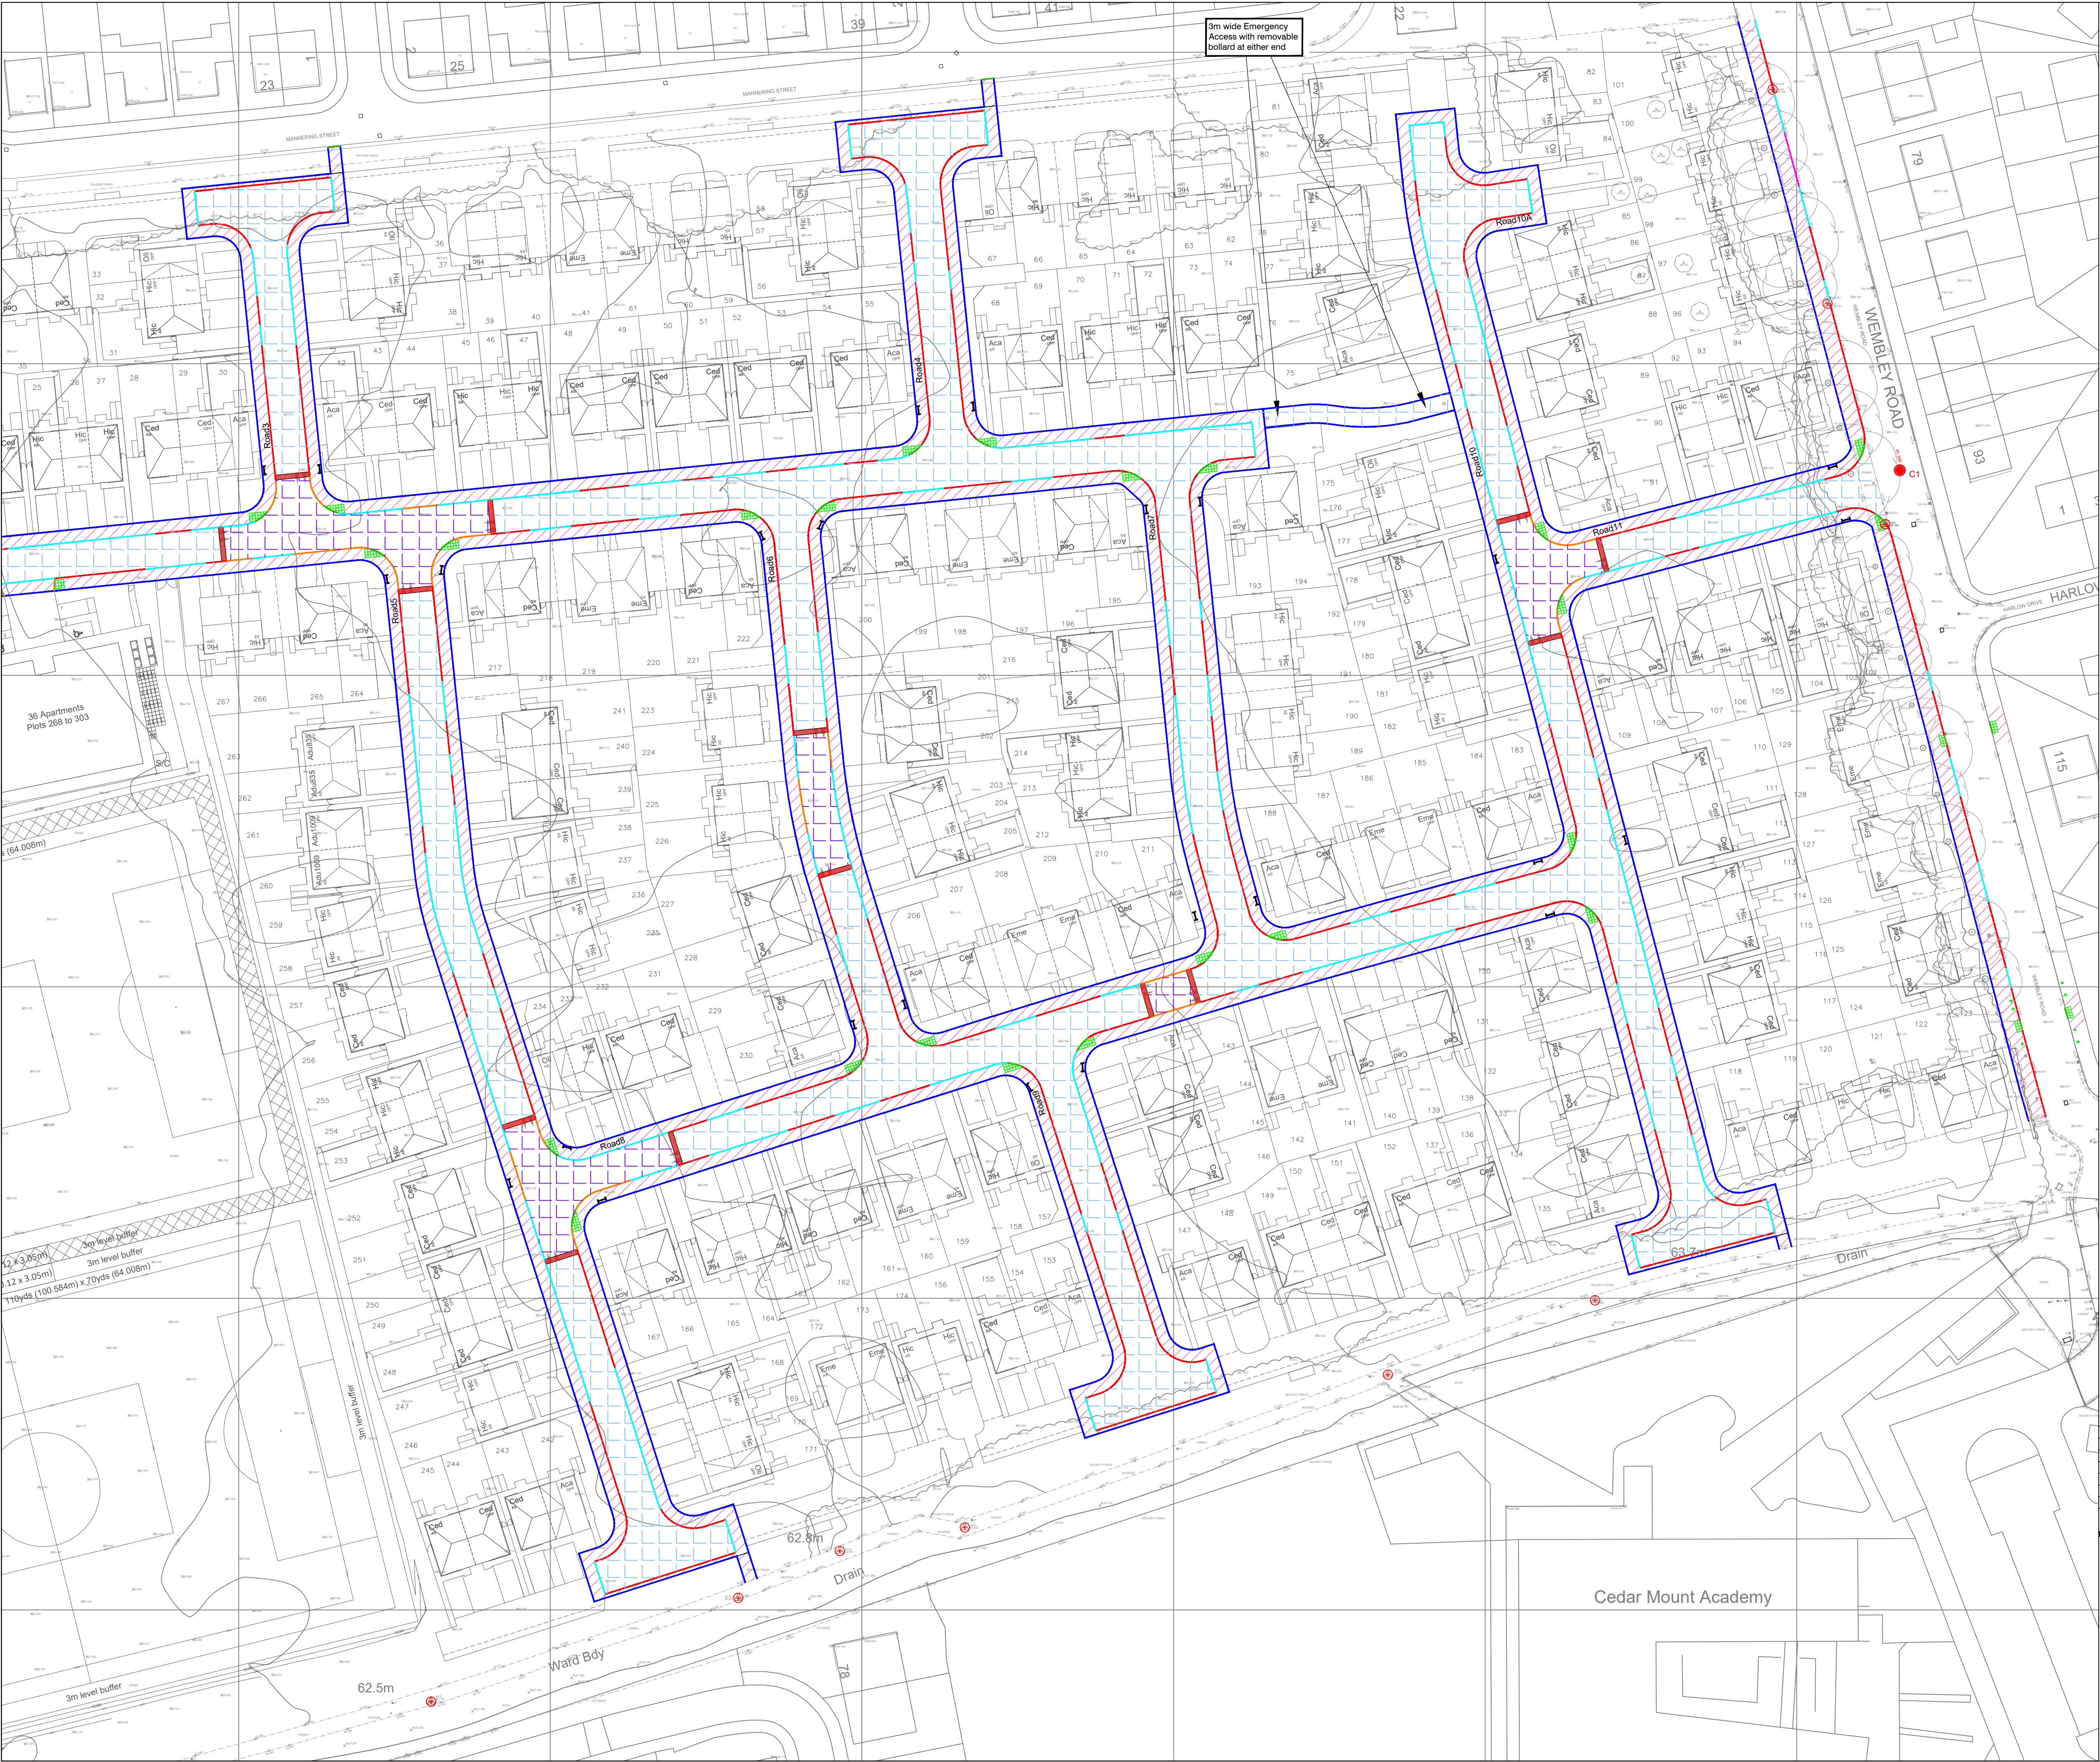

KEY

HB2 - 255x125 Half battered kerb - 125mm face

BN - 150x305 Bullnose kerb - 160mm face

BN - 150x125 Bullnose kerb - 0 to 6mm max face

BN - 50x150 Bullnose Edging - 6 to 25mm max face

BN - 150x125 Bullnose kerb - 25mm face

BN - 150x125 Bullnose kerb - 50mm face

EF - 50x150 Edging Kerb - Flush at driveways
50mm against soft landscape

Transition Kerbs Omitted For Clarity

- Denotes 45mm Black SMA surface course collector road

- Denotes 20mm Black asphalt concrete footway/vehicle crossing

- Denotes 45mm Black SMA traffic table (Hump top)

- Denotes 45mm Red SMA traffic table (Ramp)

F	25/02/25	NE	Road Hump surfacing amended to MCC comments
E	20/02/25	SAP	Carriageway & table top wearing course amended to MCC comments
D	07/02/25	SAP	Carriageway & table top wearing course amended to MCC comments
C	14/01/25	DA	Latest arch layout added with updated fencelines
B	25/09/24	KF	Shared drive crossing details & traffic table amended
A	26/03/24	KF	Revised to suit comments
Rev	Date	Initials	Details

Drawing Revisions

North Point

Quality Ass.

UKAS 005

Quality Assurance

ISO 9001:2008

SGS Certificate

GB02/54539

Project

Mount Road, Gorton

Client

Kellen Homes

Title

Kerbing And Surfacing Layout

Original Scale

A1

Copyright Acknowledgment

Ordnance Survey

©Crown Copyright.

All rights reserved.

Licence No. AL100017966.

Drawn

KF

Checked By

SAP

Date

MARCH 24

Scale

1:500

Drawing No.

30571/11/2

Revision

F

IronsidesFarrar

Environmental Consultants

Engineers

Planners

Architects

Graphic Design

3 Worsley Court

MANCHESTER M28 3NU

Tel. 0161 703 8801

Fax. 0161 703 8279

manchester@ironsidesfarrar.com

EDINBURGH

BELLSHILL