


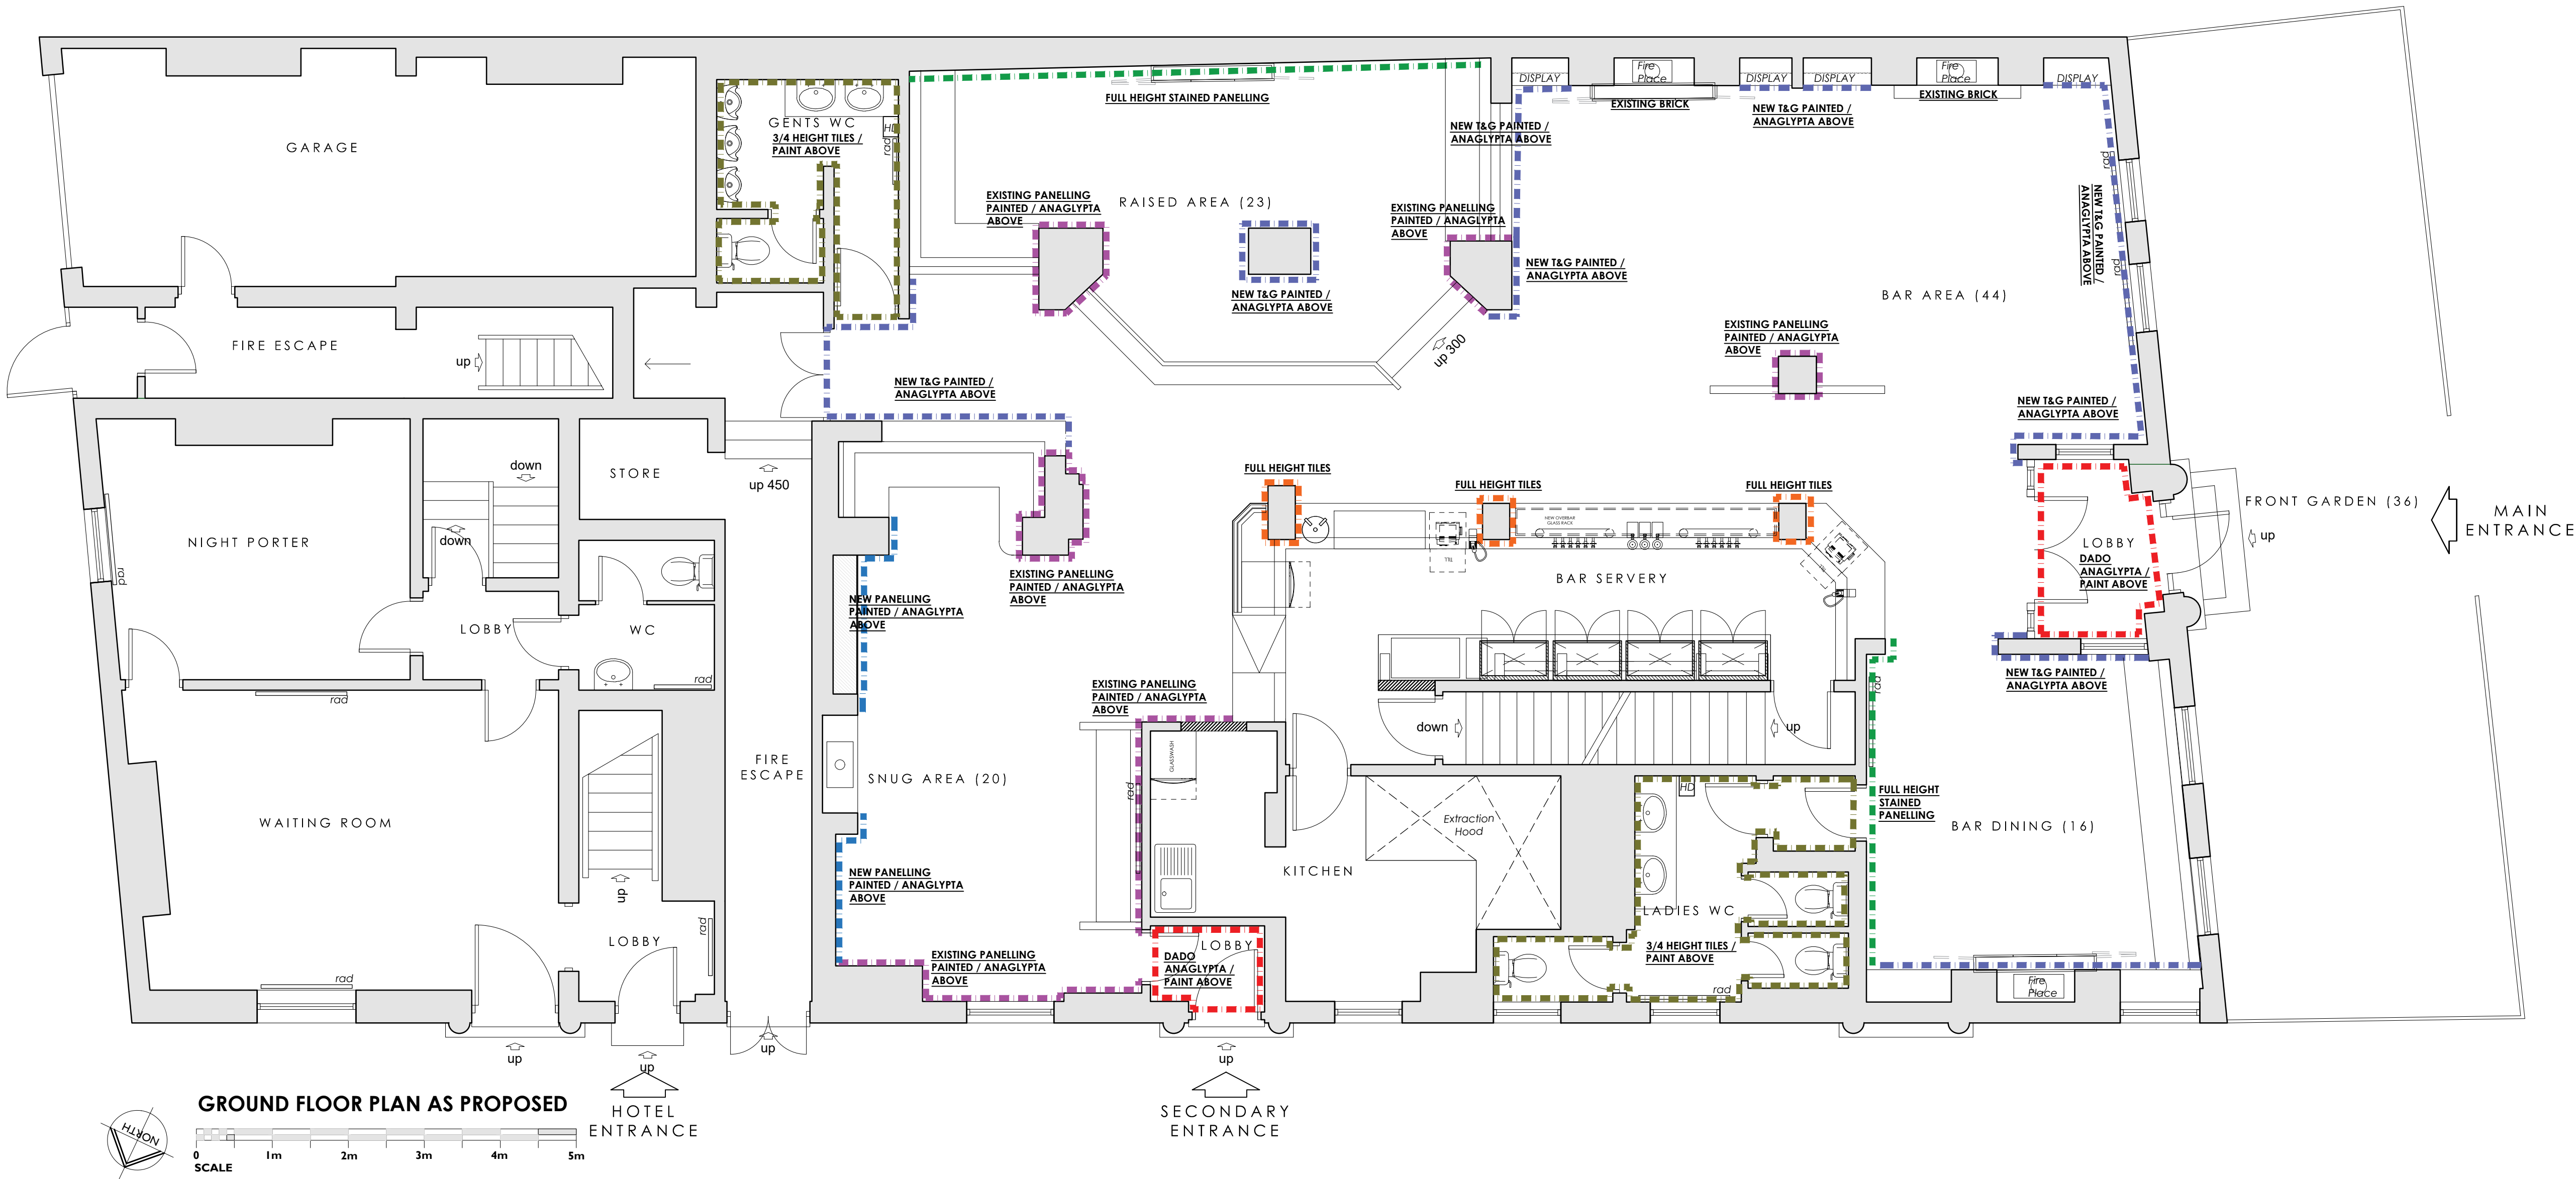

WALL FINISHES LEGEND

- Generally walls to be prepared for paint finish, unless stated otherwise - see below:
- To be read in conjunction with DWGs Decoration Schedule, Joinery Details for Screens. Retain all picture rails and cornices where possible, patch in where needed.
- TRADE AREA:**
- WALL TILES - FULL HEIGHT - REF: WALLSANDFLOORS.CO.UK, VICTORIAN MELADO GLOSS BROWN METRO TILES, 44217, 200X100X6MM. REFER TO BAR DETAILS.
 - FULL HEIGHT PANELLING - STAINED. REFER TO TYPE A PANEL DETAIL.
 - NEW DADO HEIGHT T&G PANELLING - PAINTED - ANAGLYPTA ABOVE. REF: WALLPAPERDIRECT, ANAGLYPTA, AMBER FLORAL, RD838. TO RECEIVE PAINTED FINISH. REFER TO PANEL TYPE B DETAIL.
 - PAINT EXISTING PANELLING. NEW ANAGLYPTA ABOVE. REF: WALLPAPERDIRECT, ANAGLYPTA, AMBER FLORAL, RD838. TO RECEIVE PAINTED FINISH.
 - NEW DADO WITH ANAGLYPTA TO BELOW DADO. REF: WALLPAPERDIRECT, ANAGLYPTA, EGON, RD80029. TO RECEIVE PAINTED FINISH. REFER TO PANEL TYPE C DETAIL.
 - NEW PANELLING TO MATCH EXISTING IN TRADE AREA. NEW ANAGLYPTA ABOVE. REF: WALLPAPERDIRECT, ANAGLYPTA, AMBER FLORAL, RD838. TO RECEIVE PAINTED FINISH.
- TOILETS INCLUDING LOBBIES:**
- New 3 / 4 HEIGHT wall tiles - REFER TO TOILET DETAILS FOR INDIVIDUAL SPECS. Walls above to be receive PAINT FINISH.
- BACK OF HOUSE AREA:**
- Full height whitewash cladding & white antifungal paint where not whitewashed - TBC on site.
- ALL EXISTING WALLPAPER TO BE STEAMED AND SCRAPED OFF WALLS.
- ALL AREAS ABOVE UNLESS OTHERWISE STATED TO BE PAINTED. SEE DECORATIONS DWG.
- EXISTING BRICKWORK TO FIREPLACES TOP BE RETAINED - PAINTED AREAS TO BE SANDBLASTED.
- REFER TO JOINERY DETAILS FOR FINISHES TO JOINERY/DISPLAY DETAILS & TYPICAL PANEL DETAILS.

Rev	Description	By	Date
-	-	-	-

INVENTIVE DESIGN ASSOCIATES
ARCHITECTURE & INTERIOR DESIGN

57 Station Road, Cheadle Hulme
Stockport, Greater Manchester SK8 7AA
Company Reg No: 9251414

TRUST INNS
The Brunswick
97 Piccadilly, Manchester M1 2DB
WALL FINISHES PLAN

DRAWN	JH	DATE	JAN 25	DRAWING NO.	22108-403
SCALE	1:50@A1	REV.	-		

0161 428 0310
office@inventiveda.com
www.inventiveda.com
@inventiveda