

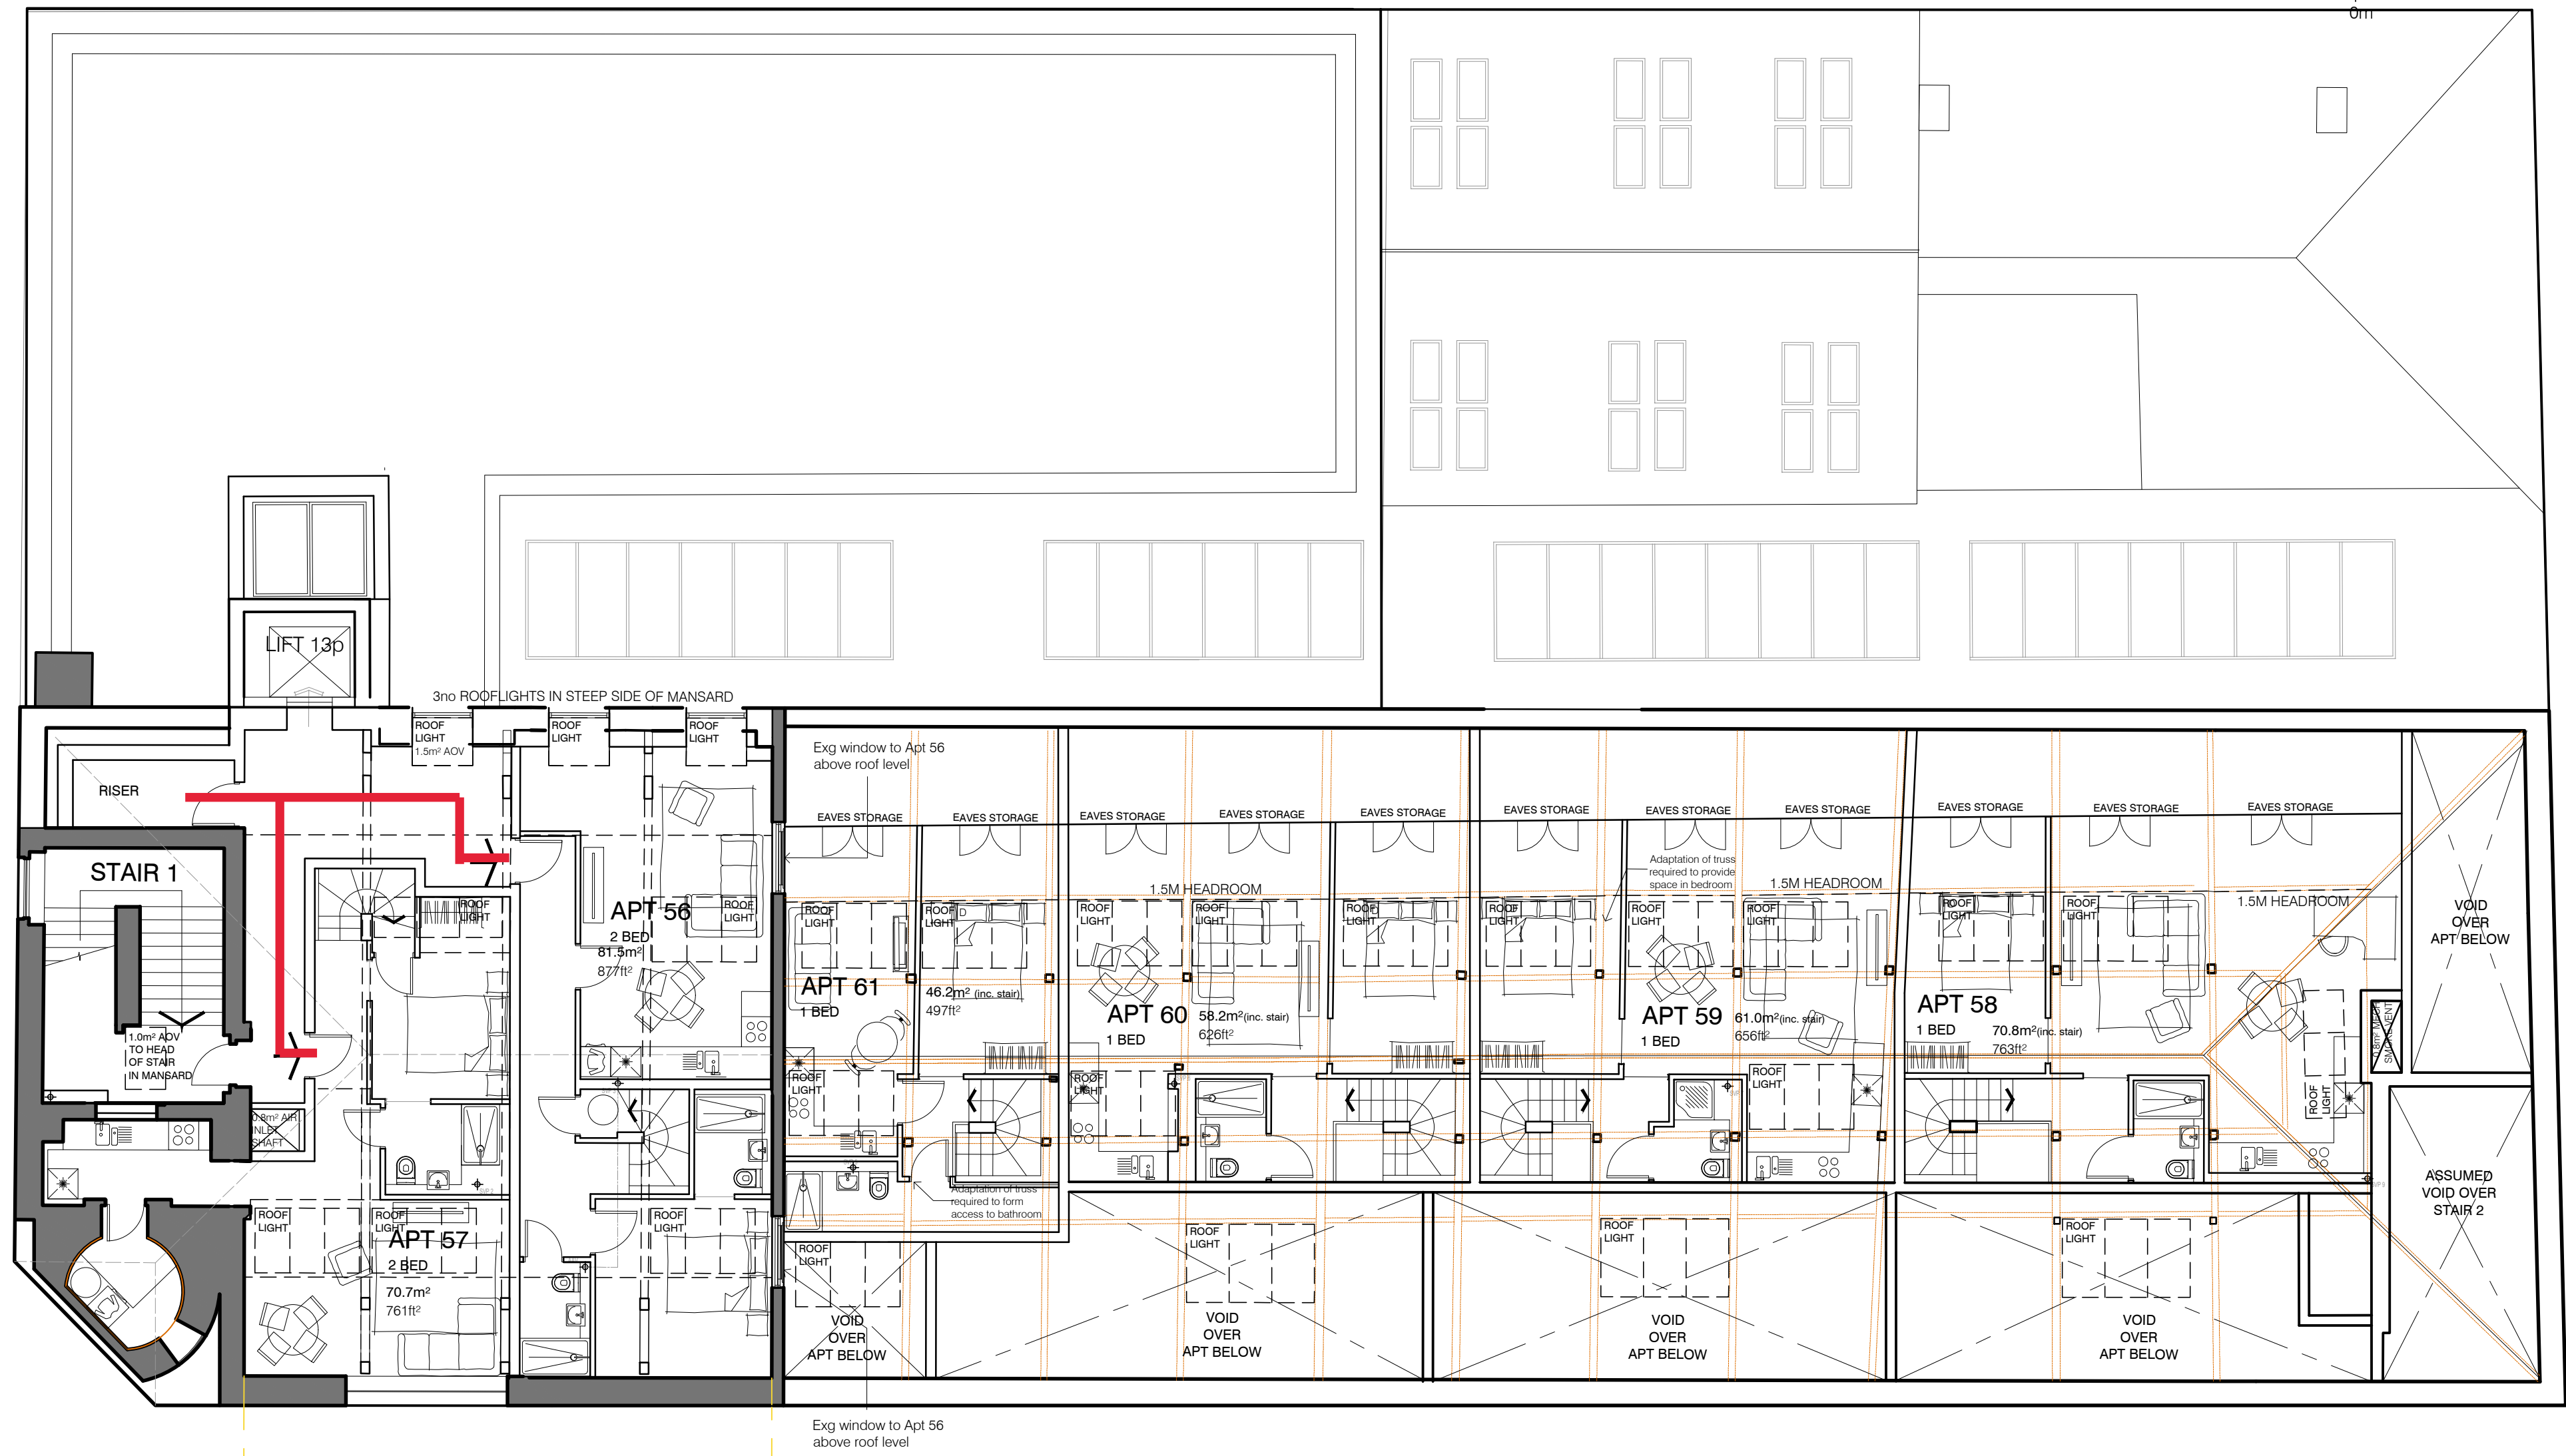


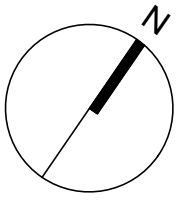

5TH FLOOR (MANSARD ROOFSPACE)

DUCT STAGGERED IN
ROOFSpace TO AVOID
CLASH WITH HIP
STRUCTURE

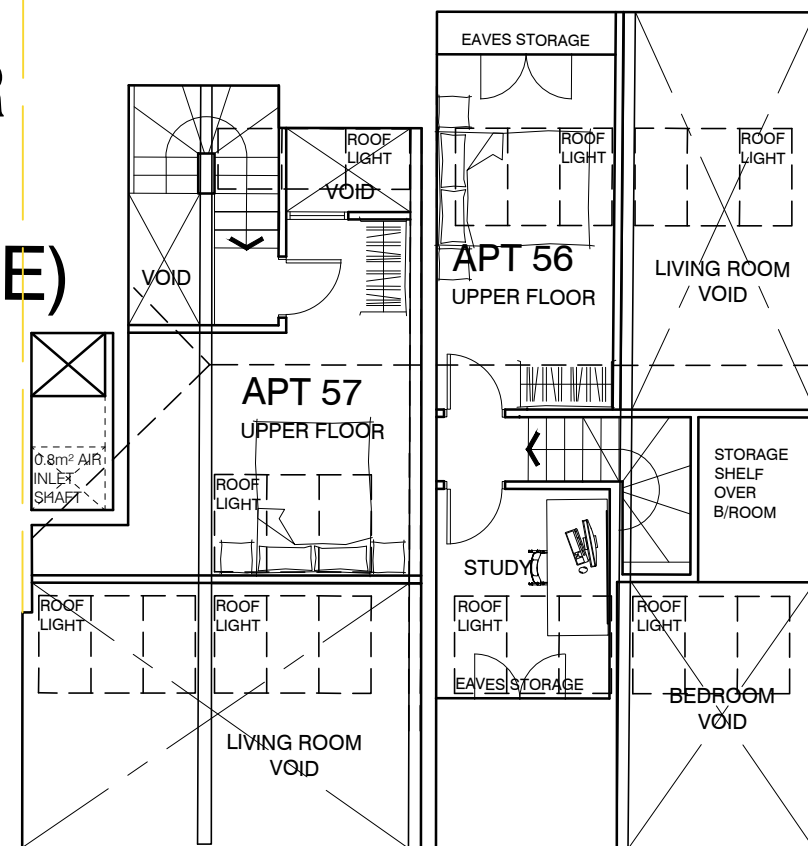

23 New Mount Street
Manchester

Proposed Fourth/Fifth Floor

A3 Scale
1:200