




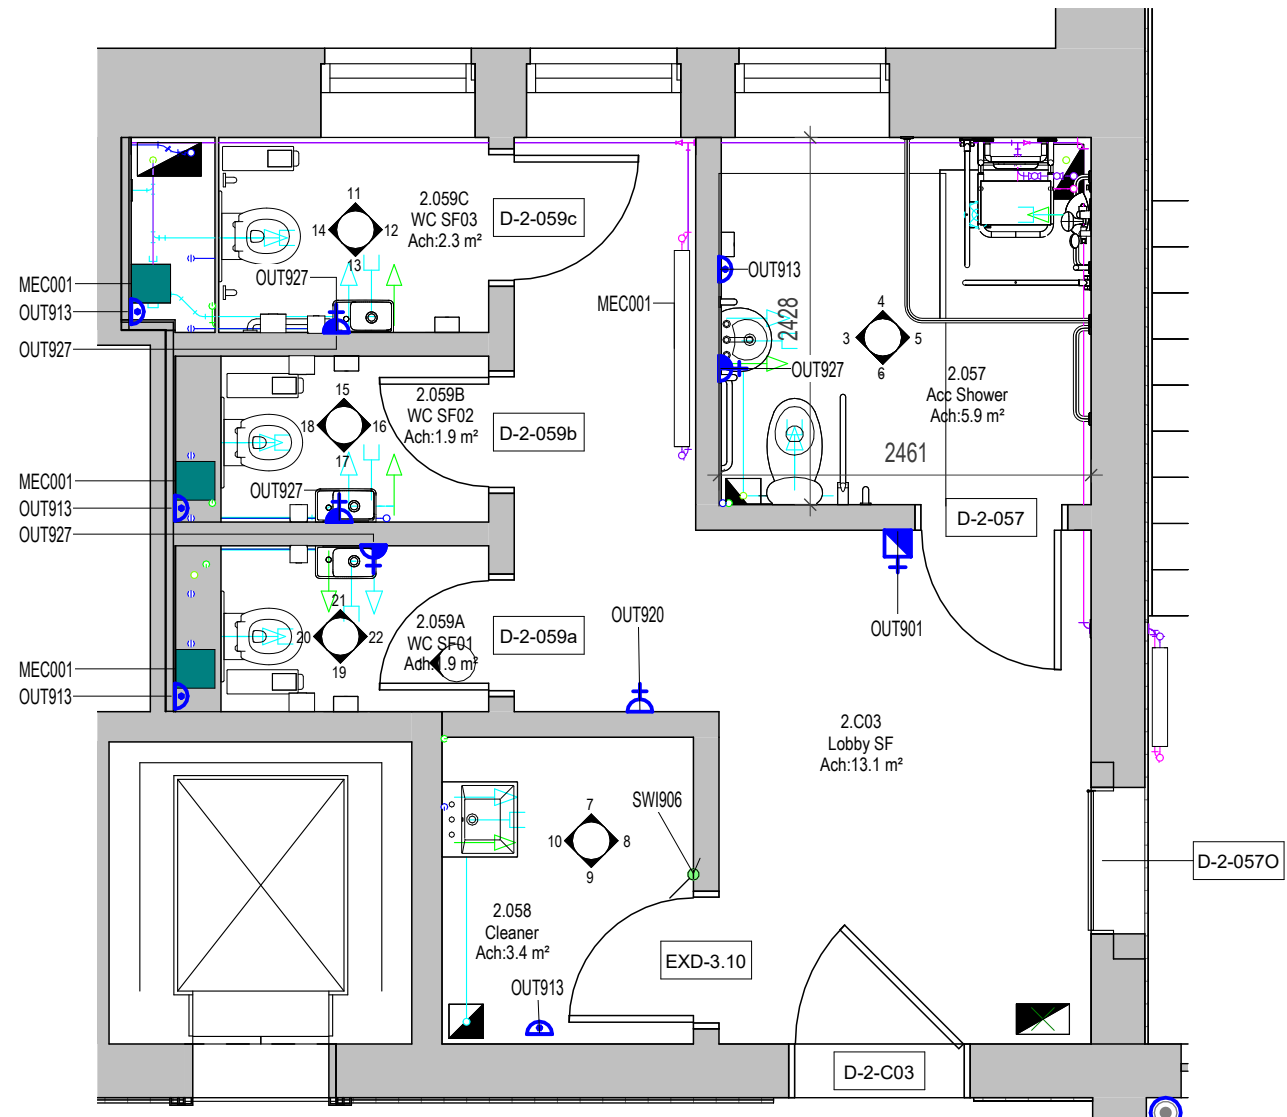


1 2.057,058,059 - WC Block
1 : 50

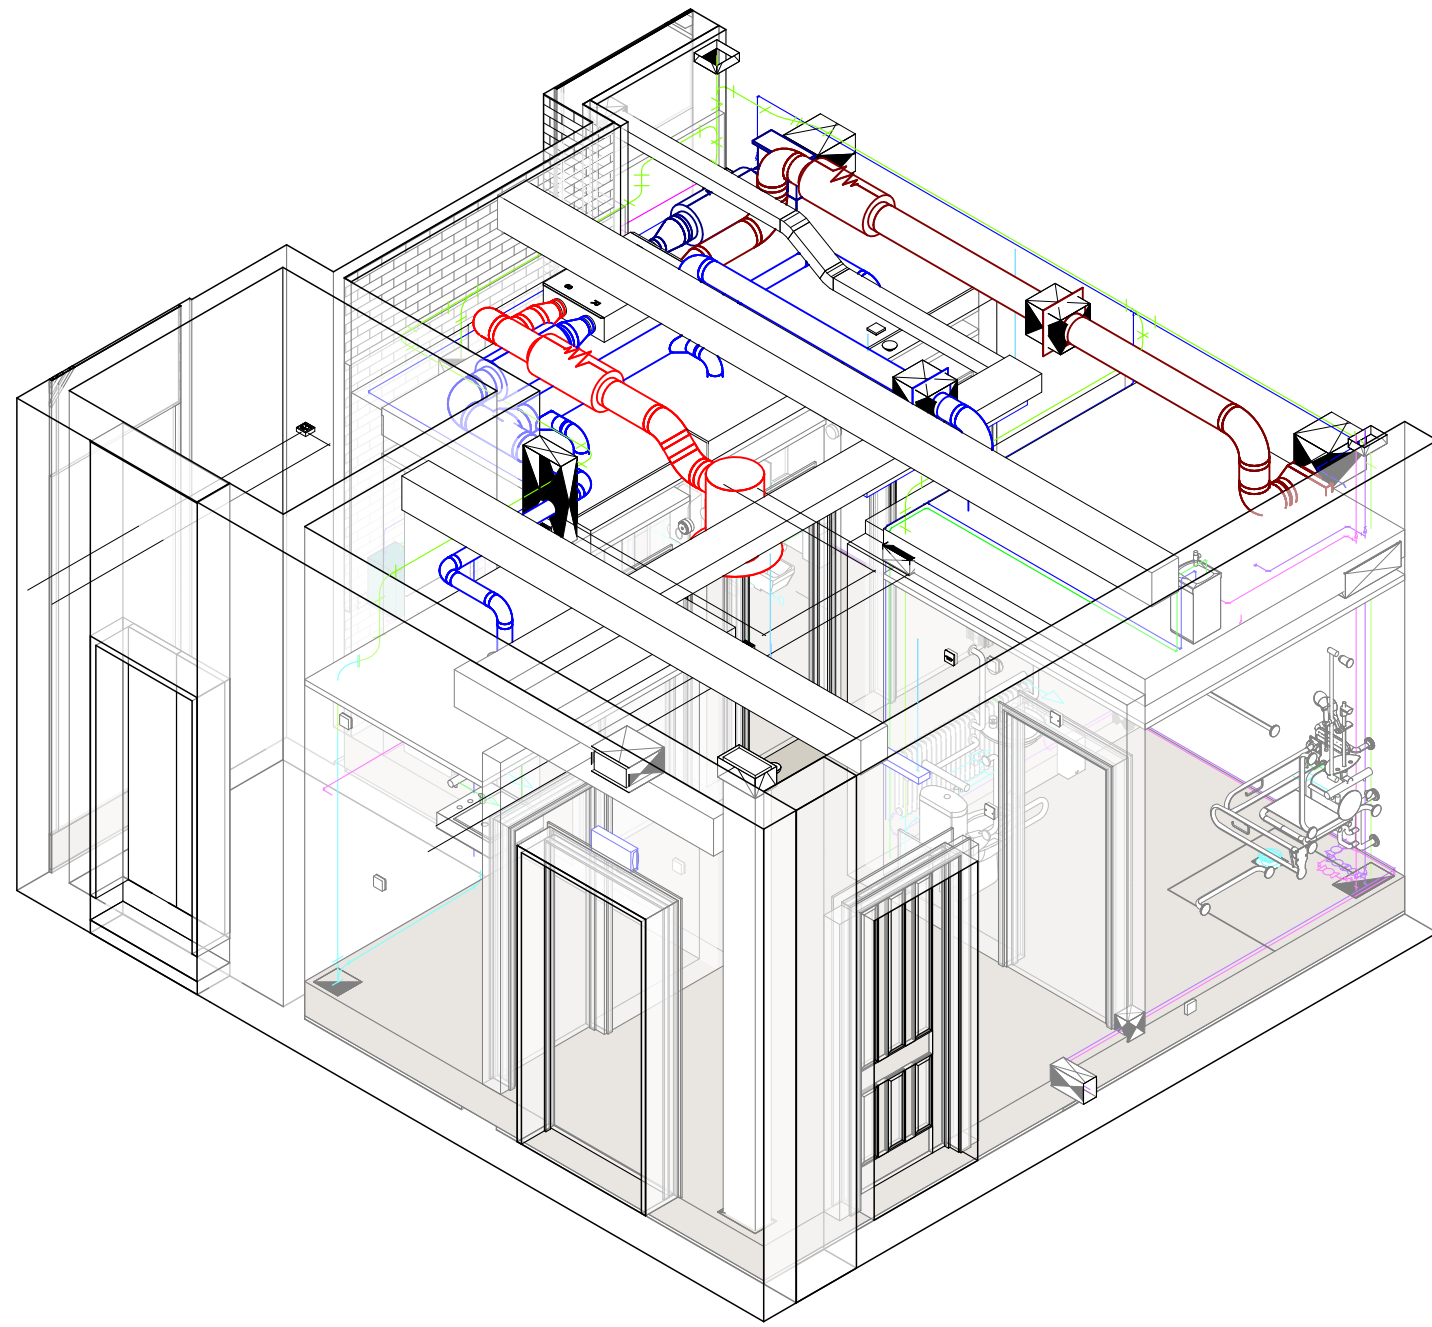


2 2.057,058,059 - WC Block Isometric View

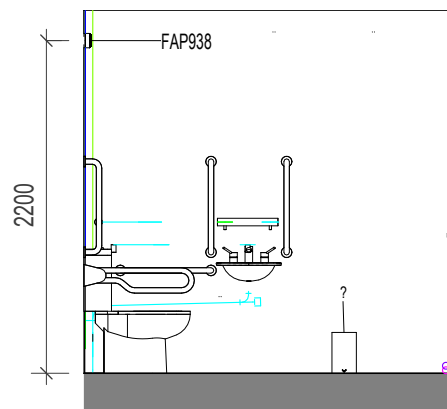


3 ELEVATION 3
1 : 50

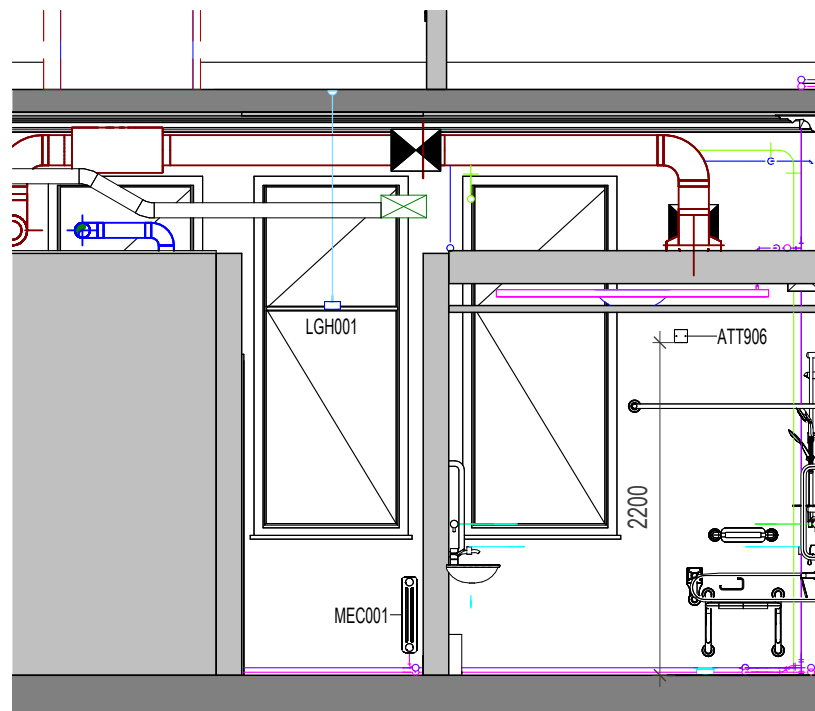


4 ELEVATION 4
1 : 50

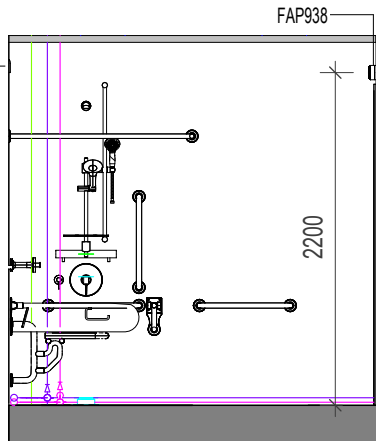


5 ELEVATION 5
1 : 50

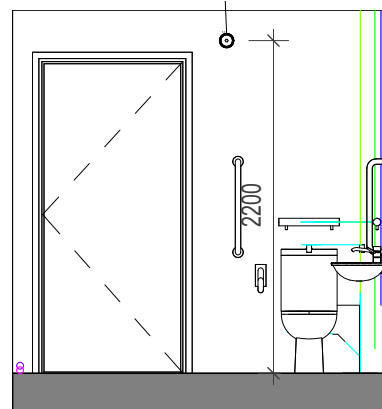


6 ELEVATION 6
1 : 50

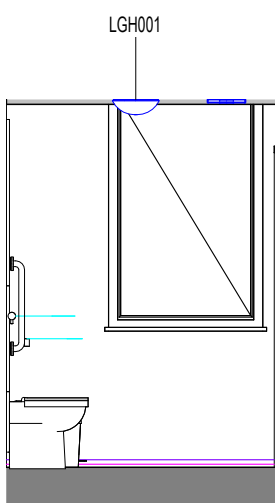


11 ELEVATION 11
1 : 50

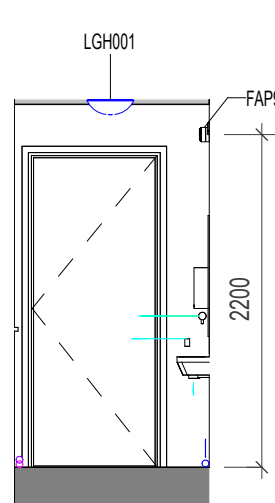


12 ELEVATION 12
1 : 50

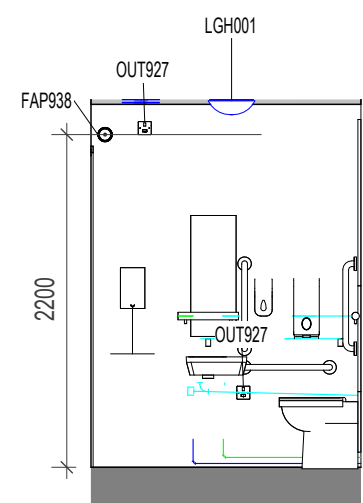


13 ELEVATION 13
1 : 50

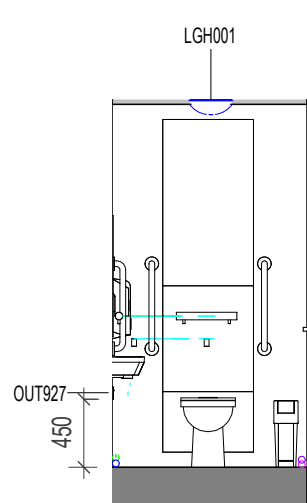


14 ELEVATION 14
1 : 50

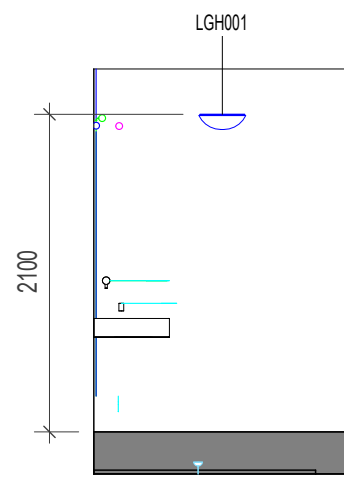


7 ELEVATION 7
1 : 50

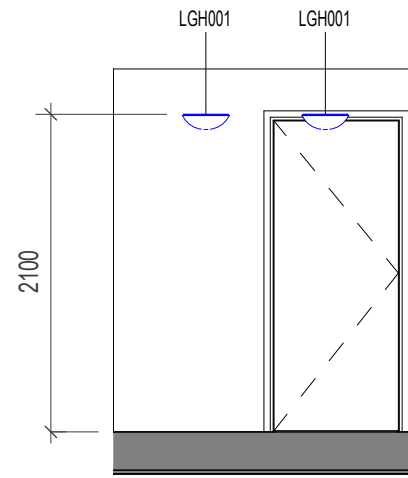


8 ELEVATION 8
1 : 50

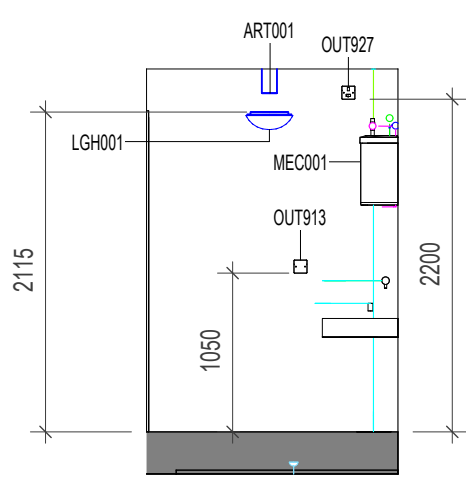


9 ELEVATION 9
1 : 50

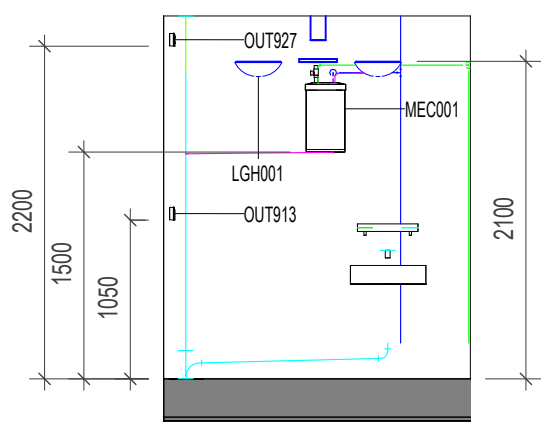


10 ELEVATION 10
1 : 50

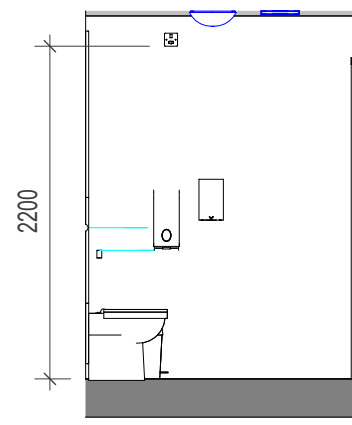


15 ELEVATION 15
1 : 50

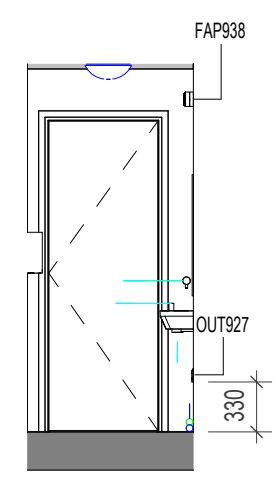


16 ELEVATION 16
1 : 50

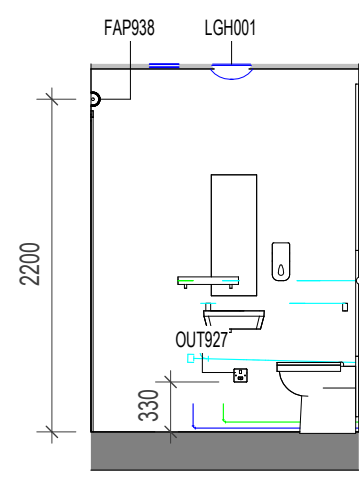


17 ELEVATION 17
1 : 50

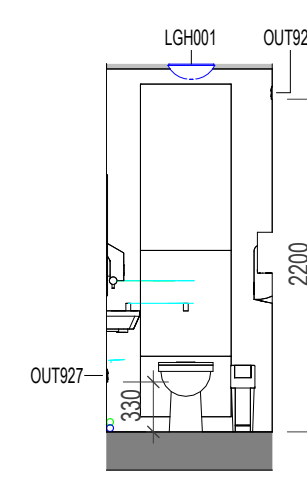


18 ELEVATION 18
1 : 50

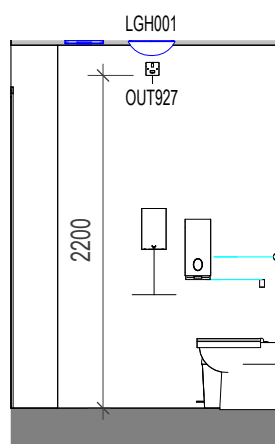


19 ELEVATION 19
1 : 50

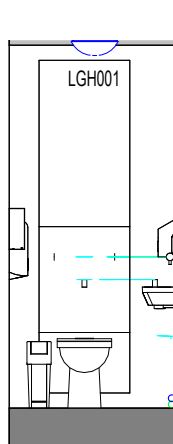

20 ELEVATION 20
1 : 50

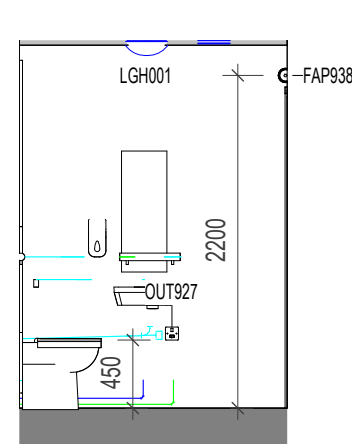

21 ELEVATION 21
1 : 50

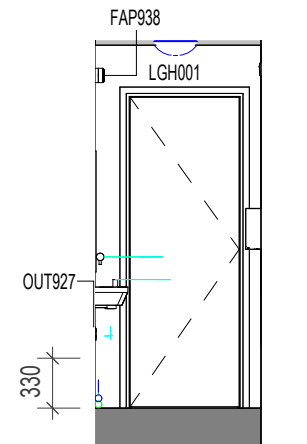

22 ELEVATION 22
1 : 50

Space Number	Space Name	ADBCode	ADBDescription	ADBGroup
2.057	Acc Shower	ART001	Air Terminal	1
2.057	Acc Shower	ATT906	Disabled WC Ceiling Mounted Pull Cord	1
2.057	Acc Shower	CAL902	Nurse Call Emergency Push Button and Reset Unit	1
2.057	Acc Shower	CON902	Temperature Sensor/ Controller	1
2.057	Acc Shower	FAP938	Fire Alarm Xenon Beacon Base	1
2.057	Acc Shower	LGH001	Lighting Fixture	1
2.057	Acc Shower	MEC001	Mechanical Equipment	1
2.057	Acc Shower	OUT913	Single Flex Outlet Plate	1
2.057	Acc Shower	OUT927	Switched Fused Connection Unit - Plastic	1

Space Number	Space Name	ADBCode	ADBDescription	ADBGroup
2.058	Cleaner	ART001	Air Terminal	1
2.058	Cleaner	LGH001	Lighting Fixture	1
2.058	Cleaner	MEC001	Mechanical Equipment	1
2.058	Cleaner	OUT913	Single Flex Outlet Plate	1
2.058	Cleaner	SW905	Night Light Switch - Metal Clad	1

Space Number	Space Name	ADBCode	ADBDescription	ADBGroup
2.058A	WC SF01	ART001	Air Terminal	1
2.058A	WC SF01	FAP938	Fire Alarm Xenon Beacon Base	1
2.058A	WC SF01	LGH001	Lighting Fixture	1
2.058A	WC SF01	OUT913	Single Flex Outlet Plate	1
2.058A	WC SF01	OUT927	Switched Fused Connection Unit - Plastic	1

Space Number	Space Name	ADBCode	ADBDescription	ADBGroup
2.058B	WC SF02	ART001	Air Terminal	1
2.058B	WC SF02	FAP938	Fire Alarm Xenon Beacon Base	1
2.058B	WC SF02	LGH001	Lighting Fixture	1
2.058B	WC SF02	OUT913	Single Flex Outlet Plate	1
2.058B	WC SF02	OUT927	Switched Fused Connection Unit - Plastic	1

Space Number	Space Name	ADBCode	ADBDescription	ADBGroup
2.058C	WC SF03	ART001	Air Terminal	1
2.058C	WC SF03	FAP938	Fire Alarm Xenon Beacon Base	1
2.058C	WC SF03	LGH001	Lighting Fixture	1
2.058C	WC SF03	OUT927	Switched Fused Connection Unit - Plastic	1

Notes:
• This drawing is copyright.
• Do not scale dimensions from this drawing.
• This drawing is to be read in conjunction with all other relevant drawings.
• All discrepancies on this drawing are to be reported to the architect.
• Do not modify any element of this drawing.
• Use drawing only for purpose(s) issued.
• This drawing may contain colour.

Key Plan

The following external model files are included within this drawing:

P2 2024/12/13 C-sheets issued to MCC
P1 2024/07/26 C-sheets issued to MCC
Rev Date Revision Notes

MANCHESTER
1824
The University of Manchester

ARCADIS

Project
Rutherford Building

Drawing Title
2.057,058,059 - WC Block

Job Number 141532	Date	Security Classification	Drawn By AJ
Scale@A1 1 : 50	Purpose LISTED BUILDING CONSENT	Reviewed By AB	Revision
Drawing Number 4920-RBUM-ARC-XX-ZZ-DR-A-4920			P2