

Proximity

Kennedy House. 31 Stamford Street,
Altrincham, WA14 1ES
weareproximity.co.uk
Tel: 0161 444 3950

CLIENT:
Property Alliance Group

PROJECT:
Upper Brook Street
Manchester

DRAWING TITLE:
Plan View
Existing Site

SCALE @ A2:	DATE:	DRAWN:	PRX
NTS	12.11.2024	CHECKED:	DMH

DRAWING NUMBER:	REV:
2022_MA-01	03

REV:	NOTES:	DRWN:	DATE:

Massing Legend

Existing

Proposed

All heights in m AOD


NOTES:

No dimensions are to be scaled from this drawing.
All dimensions are to be checked on site, where
discrepancy occurs between specification and
drawings the supervising officer must be notified.

Analysis
Produced using Waldram Tools
MBS Survey Software Ltd (www.mbs-software.co.uk)

Existing Model & Surrounding Model
Existing Site and Surrounding neighbours
modelled from 3D Contextual Model produced by
Accucities Ltd.
Neighbouring Buildings internal room layouts,
window positions/dimensions and massing
derived from plans found on the planning
portal/sales history.
Where plans/elevations were unavailable
assumptions have been made based on site
photography, Bing Maps and Google Earth and
any partial point cloud survey data.

Proposed Model
Proposed scheme massing - "10450_UBS Moda
Draft Planning Update Massing.dwg"
"20230518_10450_UBS_Massing_UncontrolledWIP.dwg"

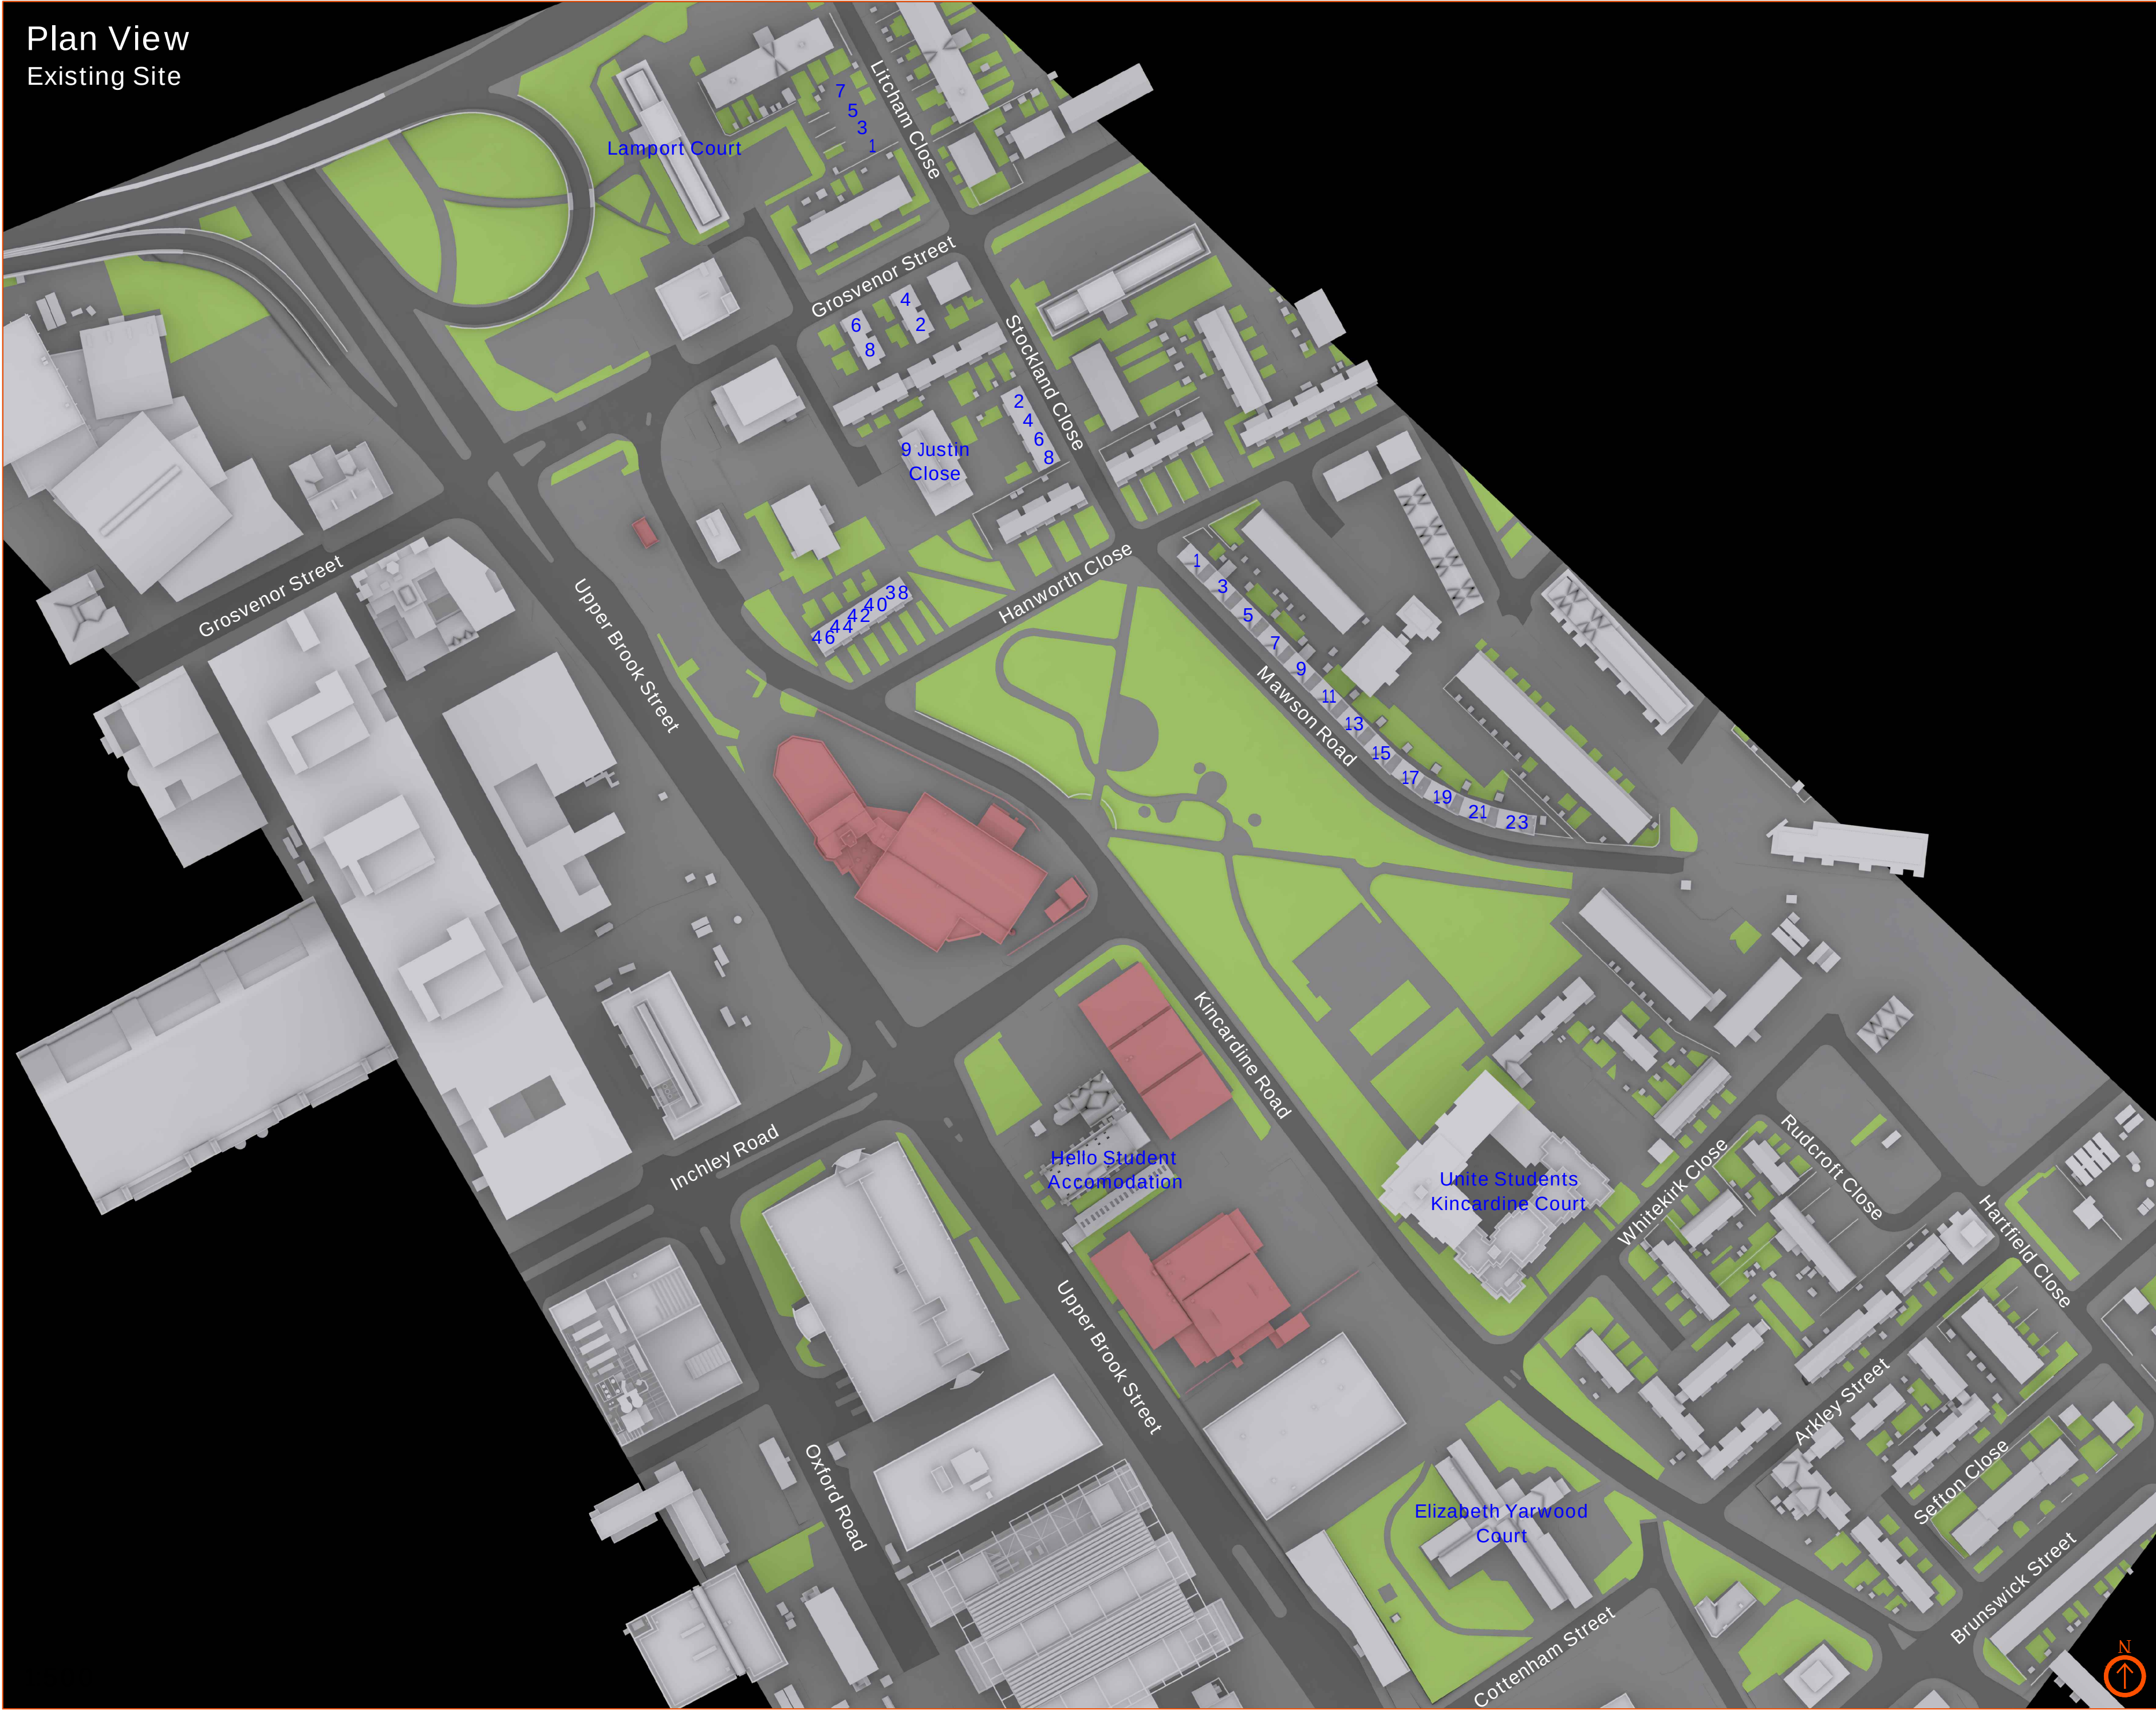

Proximity

Kennedy House. 31 Stamford Street,
Altrincham, WA14 1ES
weareproximity.co.uk
Tel: 0161 444 3950

CLIENT:
Property Alliance Group

PROJECT:
Upper Brook Street
Manchester

DRAWING TITLE:
3D View 1
Existing Site

SCALE @ A2:	DATE:	DRAWN:	PRX
NTS	12.11.2024	CHECKED:	DMH

DRAWING NUMBER:	REV:
2022_MA-02	03

REV:	NOTES:	DRWN:	DATE:

Massing Legend

Existing

Proposed

All heights in m AOD


NOTES:

No dimensions are to be scaled from this drawing.
All dimensions are to be checked on site, where
discrepancy occurs between specification and
drawings the supervising officer must be notified.

Analysis
Produced using WalDRAM Tools
MBS Survey Software Ltd (www.mbs-software.co.uk)

Existing Model & Surrounding Model
Existing Site and Surrounding neighbours
modelled from 3D Contextual Model produced by
Accuties Ltd.
Neighbouring Buildings internal room layouts,
window positions/dimensions and massing
derived from plans found on the planning
portal/sales history.
Where plans/elevations were unavailable
assumptions have been made based on site
photography, Bing Maps and Google Earth and
any partial point cloud survey data.

Proposed Model
Proposed scheme massing - "10450_UBS Moda
Draft Planning Update Massing.dwg"
"20230518_10450_UBS_Massing_UncontrolledWIP.dwg"

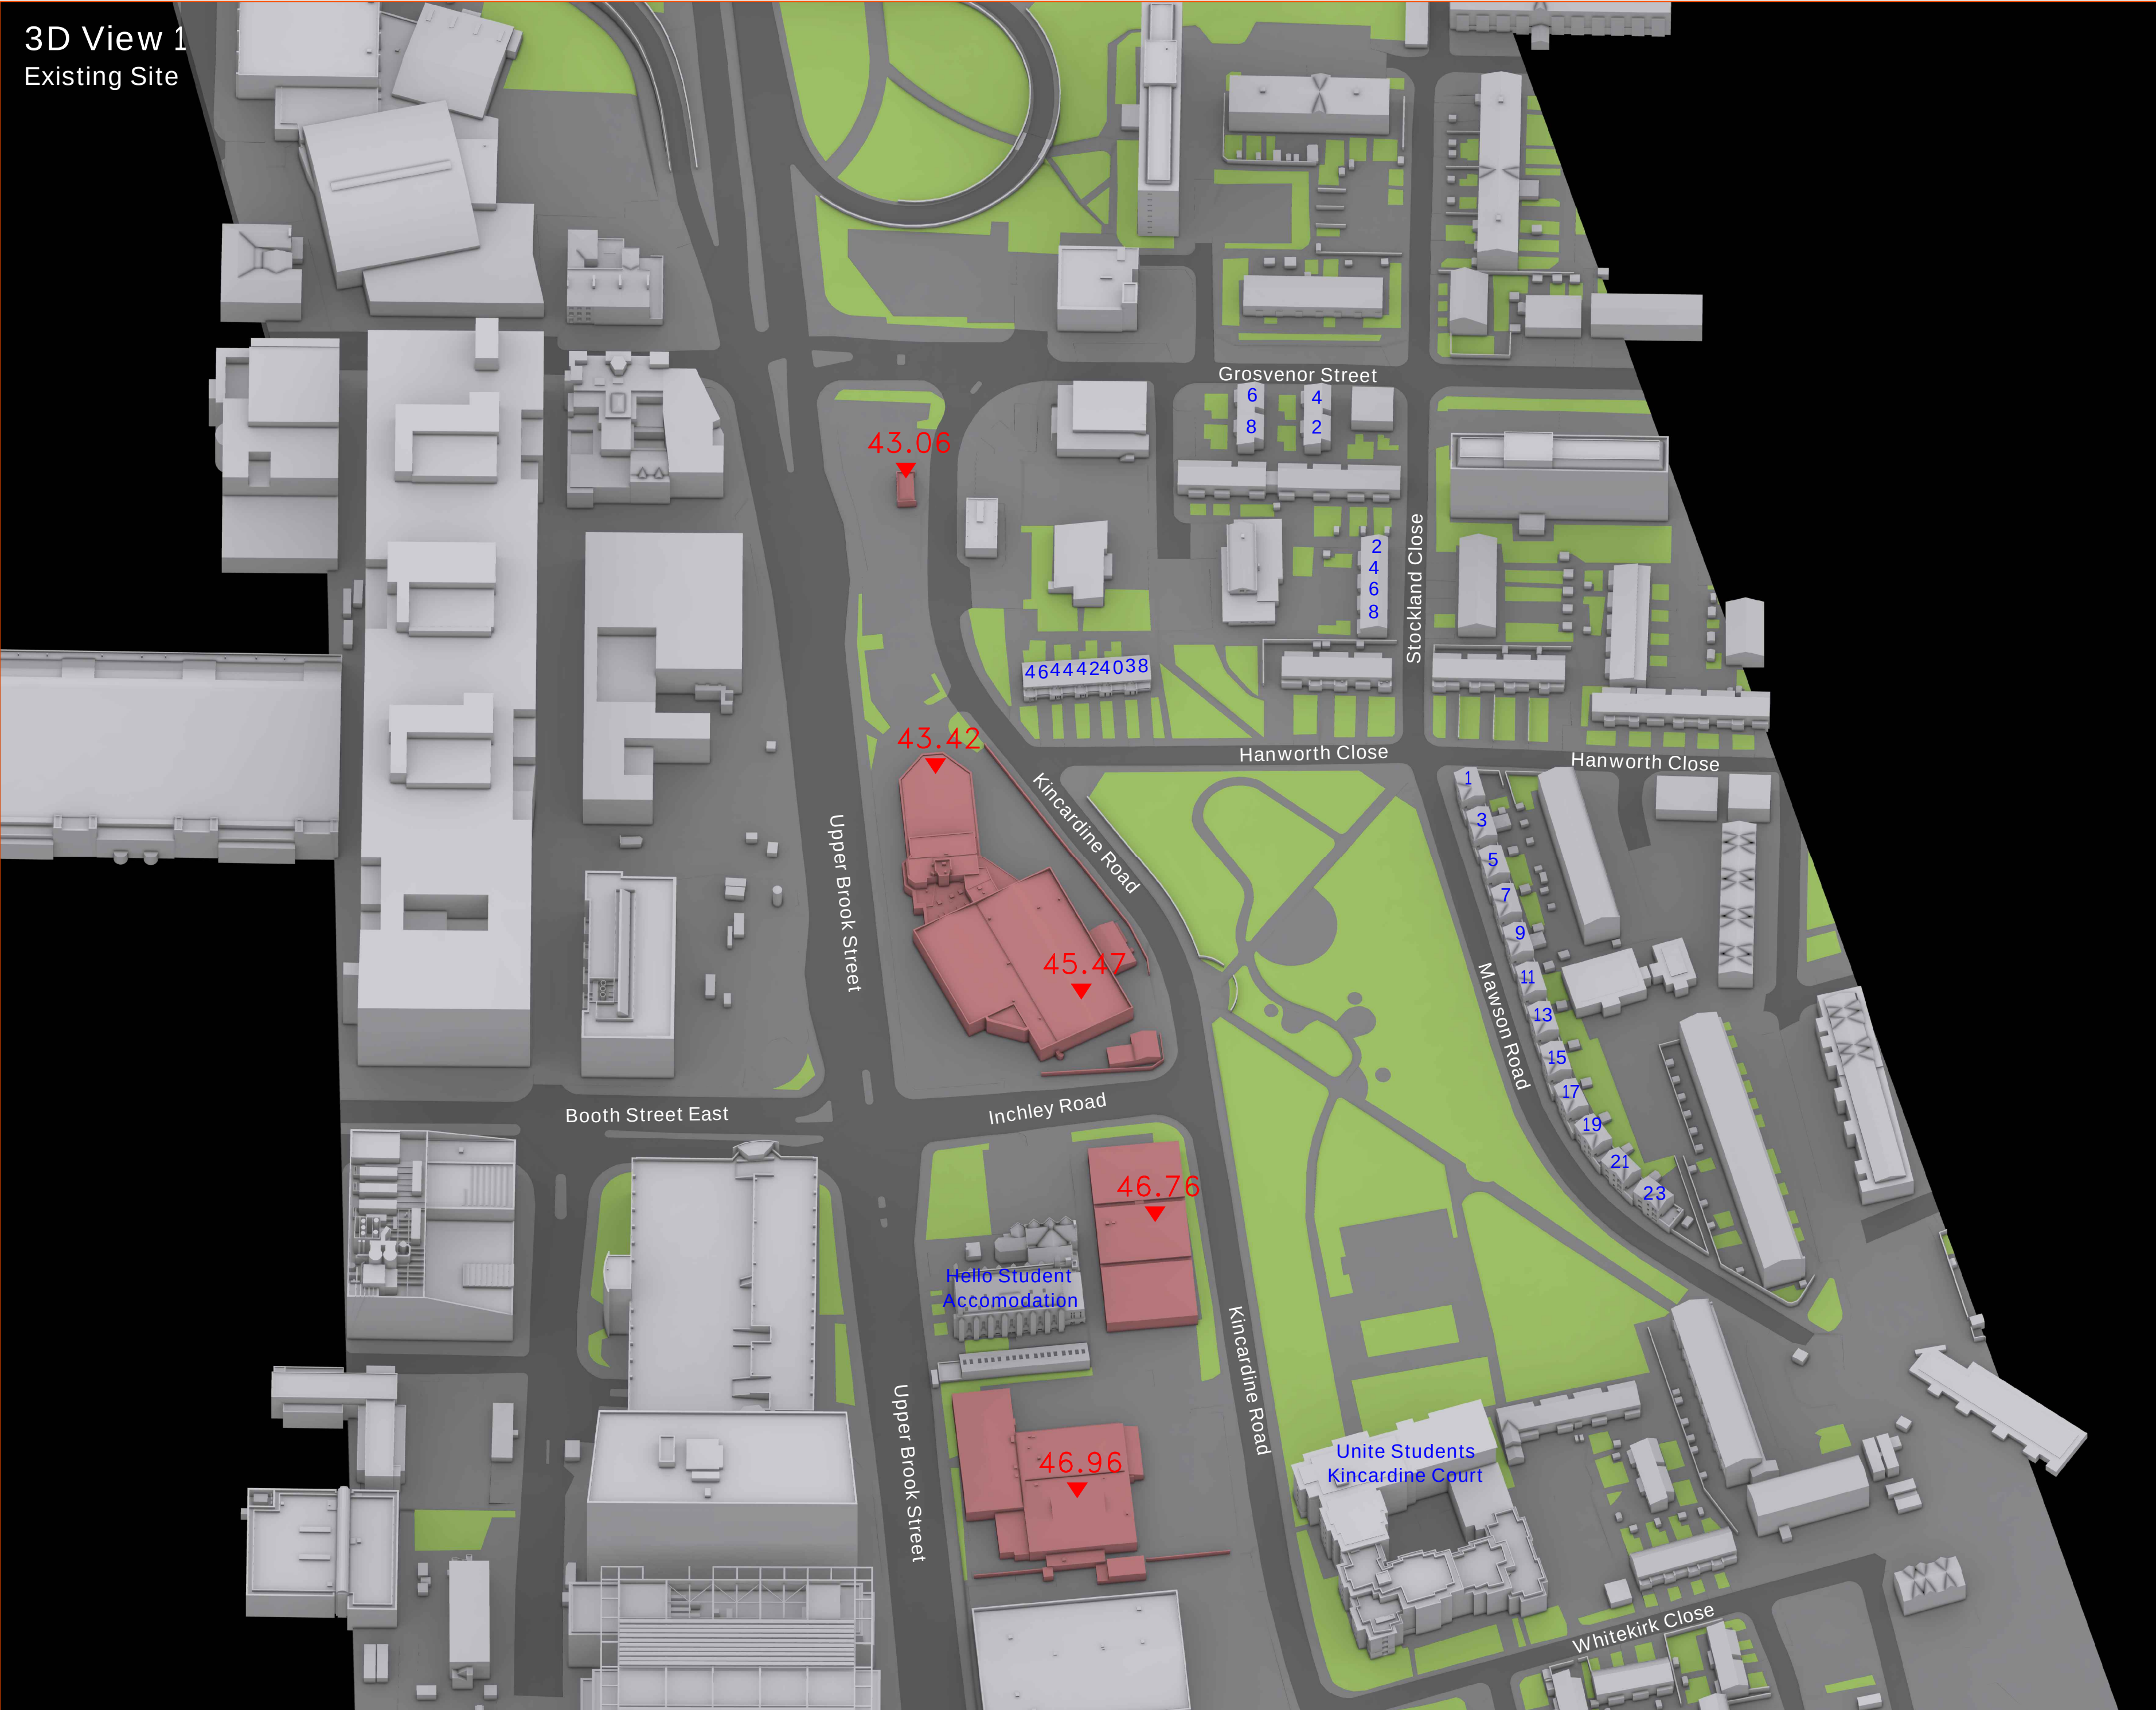

Proximity

Kennedy House. 31 Stamford Street,
Altrincham, WA14 1ES
weareproximity.co.uk
Tel: 0161 444 3950

CLIENT:
Property Alliance Group

PROJECT:
Upper Brook Street
Manchester

DRAWING TITLE:
3D View 2
Existing Site

SCALE @ A2:	DATE:	DRAWN:	PRX
NTS	12.11.2024	CHECKED:	DMH

DRAWING NUMBER:	REV:
2022_MA-03	03

REV:	NOTES:	DRWN:	DATE:

Massing Legend	
	Existing
	Proposed
All heights in m AOD	

NOTES:

No dimensions are to be scaled from this drawing.
All dimensions are to be checked on site, where
discrepancy occurs between specification and
drawings the supervising officer must be notified.

Analysis
Produced using WalDRAM Tools
MBS Survey Software Ltd (www.mbs-software.co.uk)

Existing Model & Surrounding Model
Existing Site and Surrounding neighbours
modelled from 3D Contextual Model produced by
Accuties Ltd.
Neighbouring Buildings internal room layouts,
window positions/dimensions and massing
derived from plans found on the planning
portal/sales history.
Where plans/elevations were unavailable
assumptions have been made based on site
photography, Bing Maps and Google Earth and
any partial point cloud survey data.

Proposed Model
Proposed scheme massing - "10450_UBS Moda
Draft Planning Update Massing.dwg"
"20230518_10450_UBS_Massing_UncontrolledWIP.dwg"

3D View 2 Existing Site



Proximity

Kennedy House. 31 Stamford Street,
Altrincham, WA14 1ES
weareproximity.co.uk
Tel: 0161 444 3950

CLIENT:
Property Alliance Group

PROJECT:
Upper Brook Street
Manchester

DRAWING TITLE:
Plan View
Proposed Scheme

SCALE @ A2:	DATE:	DRAWN:	PRX
NTS	12.11.2024	CHECKED:	DMH

DRAWING NUMBER:	REV:
2022_MA-04	03

REV.	NOTES:	DRWN:	DATE:

Massing Legend

Existing

Proposed

All heights in m AOD


NOTES:

No dimensions are to be scaled from this drawing.
All dimensions are to be checked on site, where
discrepancy occurs between specification and
drawings the supervising officer must be notified.

Analysis
Produced using Waldram Tools
MBS Survey Software Ltd (www.mbs-software.co.uk)

Existing Model & Surrounding Model
Existing Site and Surrounding neighbours
modelled from 3D Contextual Model produced by
Accucities Ltd.
Neighbouring Buildings internal room layouts,
window positions/dimensions and massing
derived from plans found on the planning
portal/sales history.
Where plans/elevations were unavailable
assumptions have been made based on site
photography, Bing Maps and Google Earth and
any partial point cloud survey data.

Proposed Model
Proposed scheme massing - "10450_UBS Moda
Draft Planning Update Massing.dwg"
"20230518_10450_UBS_Massing_UncontrolledWIP.dwg"

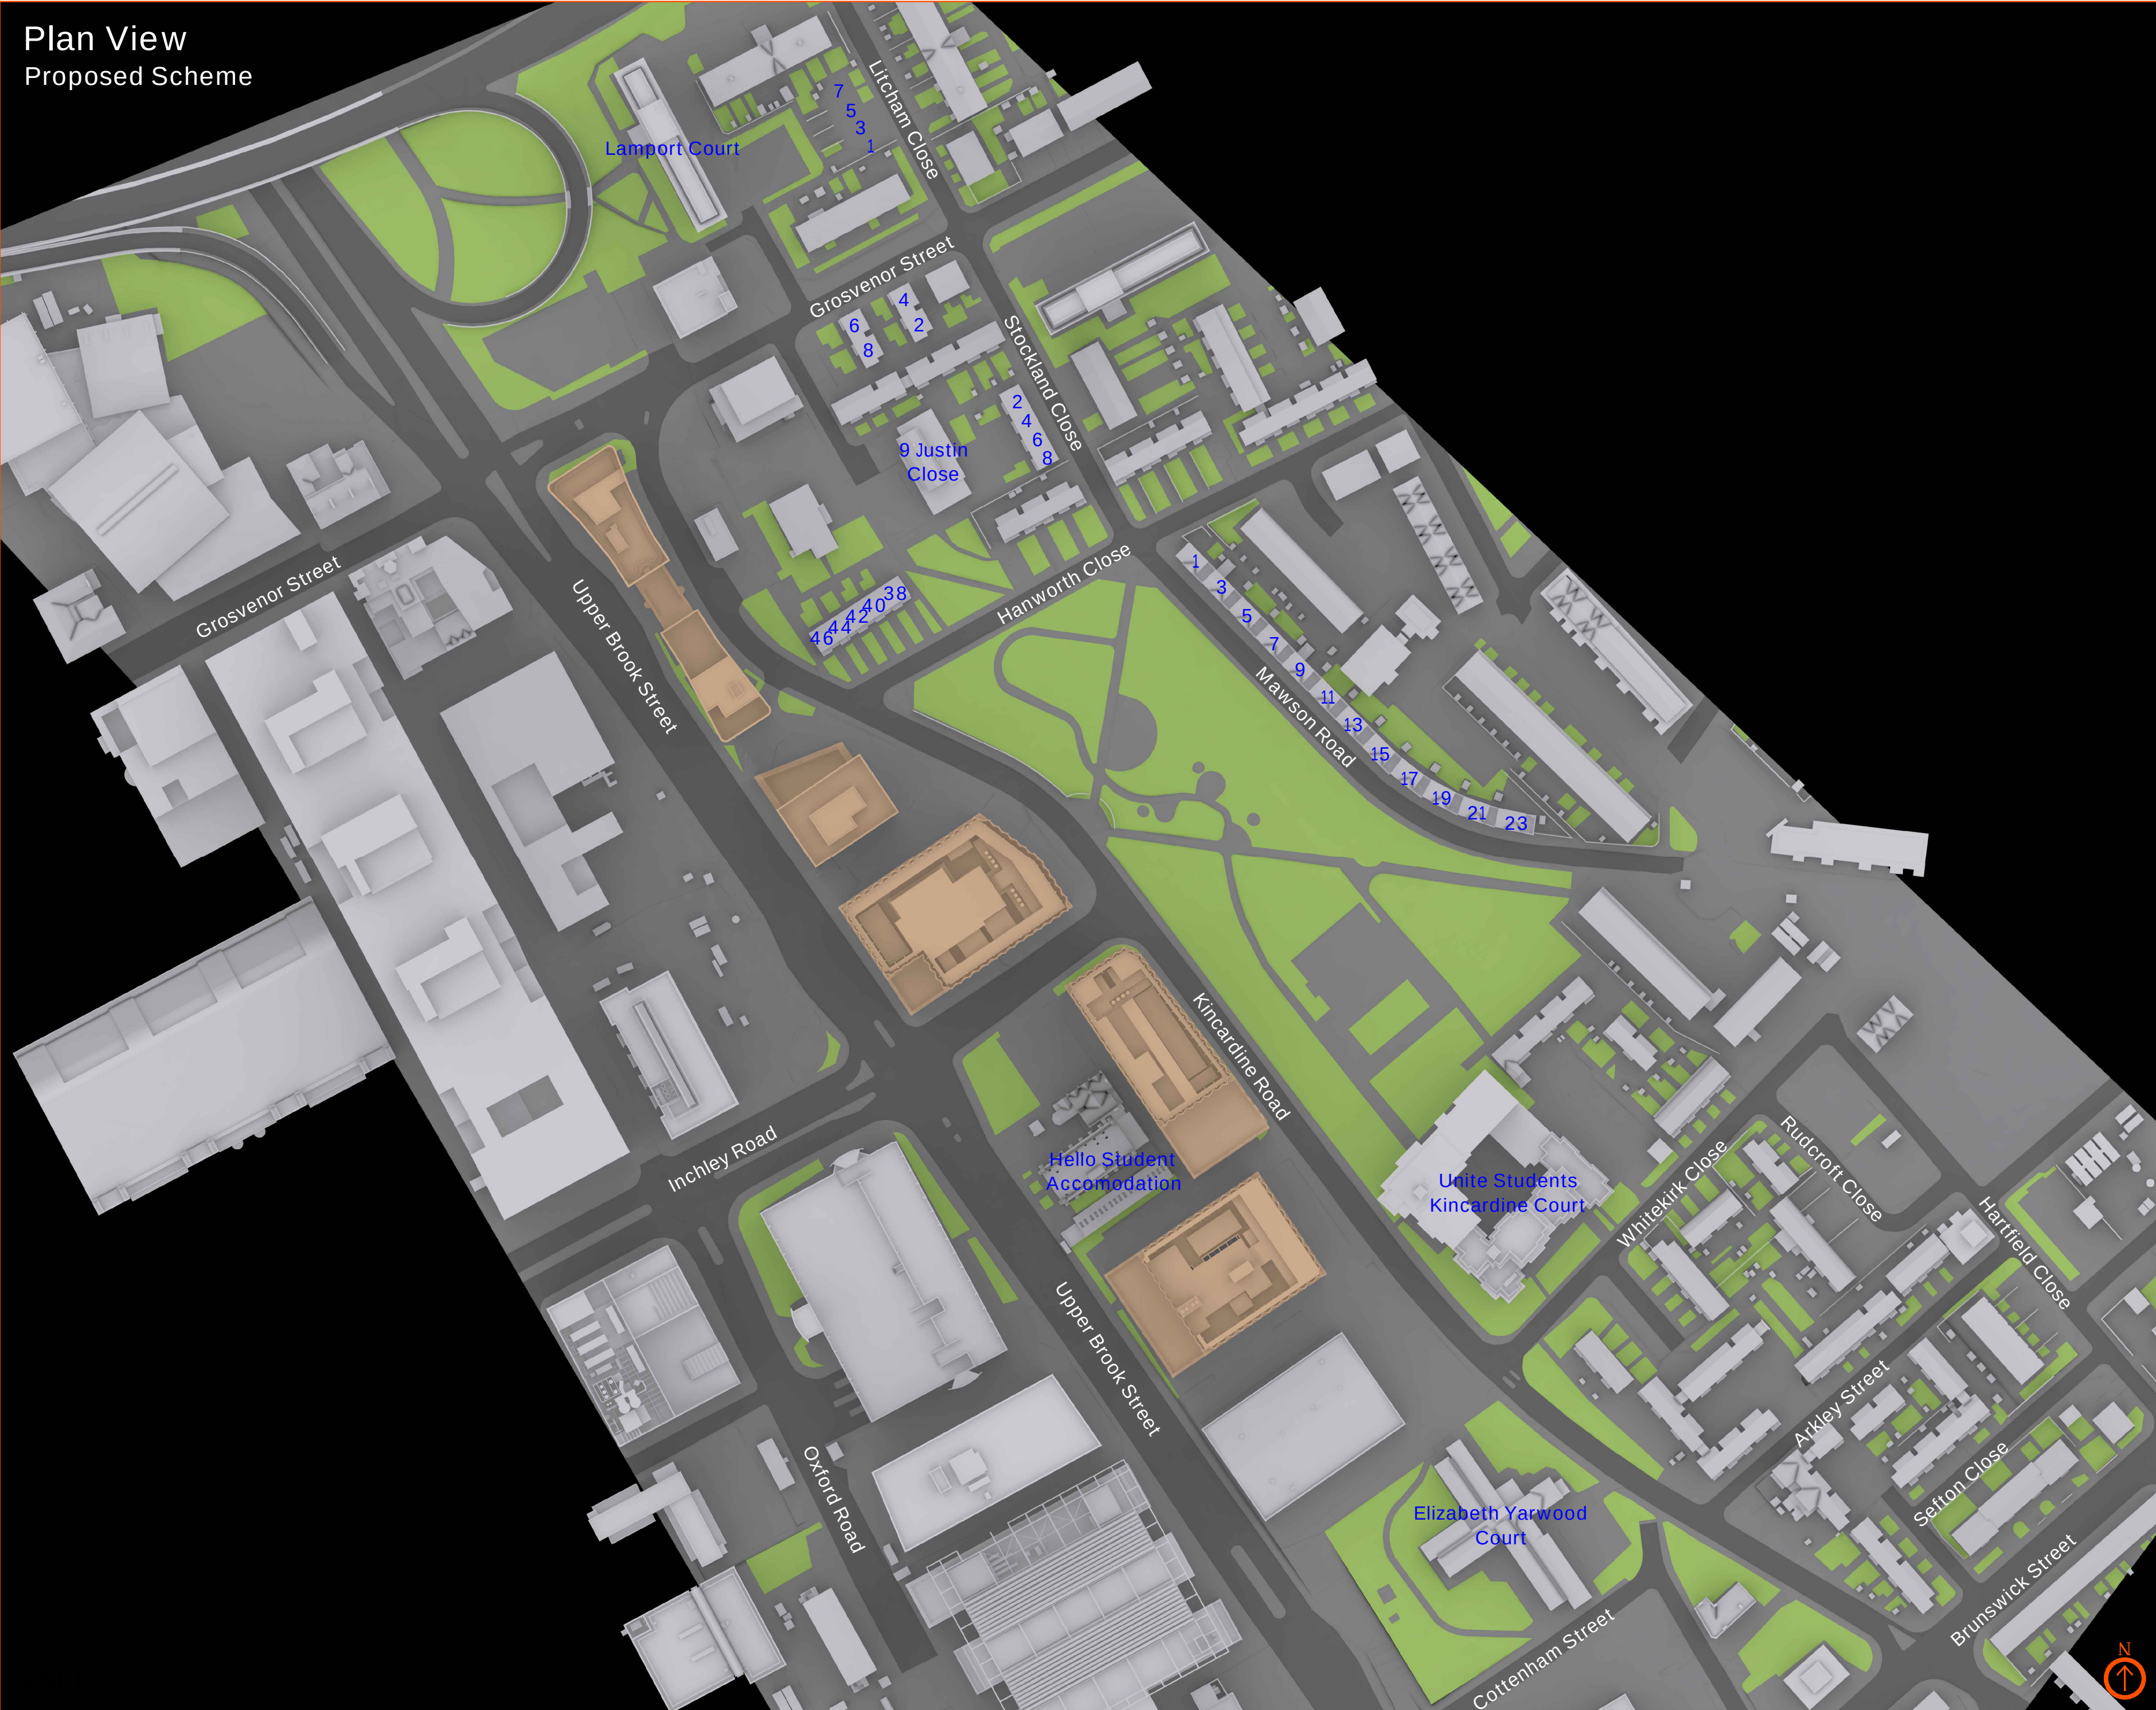

Proximity

Kennedy House. 31 Stamford Street,
Altrincham, WA14 1ES
weareproximity.co.uk
Tel: 0161 444 3950

CLIENT:
Property Alliance Group

PROJECT:
Upper Brook Street
Manchester

DRAWING TITLE:
3D View 1
Proposed Scheme

SCALE @ A2:	DATE:	DRAWN:	PRX
NTS	12.11.2024	CHECKED:	DMH

DRAWING NUMBER:	REV:
2022_MA-05	03

REV:	NOTES:	DRWN:	DATE:

Massing Legend

	Existing
	Proposed

All heights in m AOD


NOTES:

No dimensions are to be scaled from this drawing.
All dimensions are to be checked on site, where
discrepancy occurs between specification and
drawings the supervising officer must be notified.

Analysis
Produced using WalDRAM Tools
MBS Survey Software Ltd (www.mbs-software.co.uk)

Existing Model & Surrounding Model
Existing Site and Surrounding neighbours
modelled from 3D Contextual Model produced by
Accuties Ltd.
Neighbouring Buildings internal room layouts,
window positions/dimensions and massing
derived from plans found on the planning
portal/sales history.
Where plans/elevations were unavailable
assumptions have been made based on site
photography, Bing Maps and Google Earth and
any partial point cloud survey data.

Proposed Model
Proposed scheme massing - "10450_UBS Moda
Draft Planning Update Massing.dwg"
"20230518_10450_UBS_Massing_UncontrolledWIP.dwg"

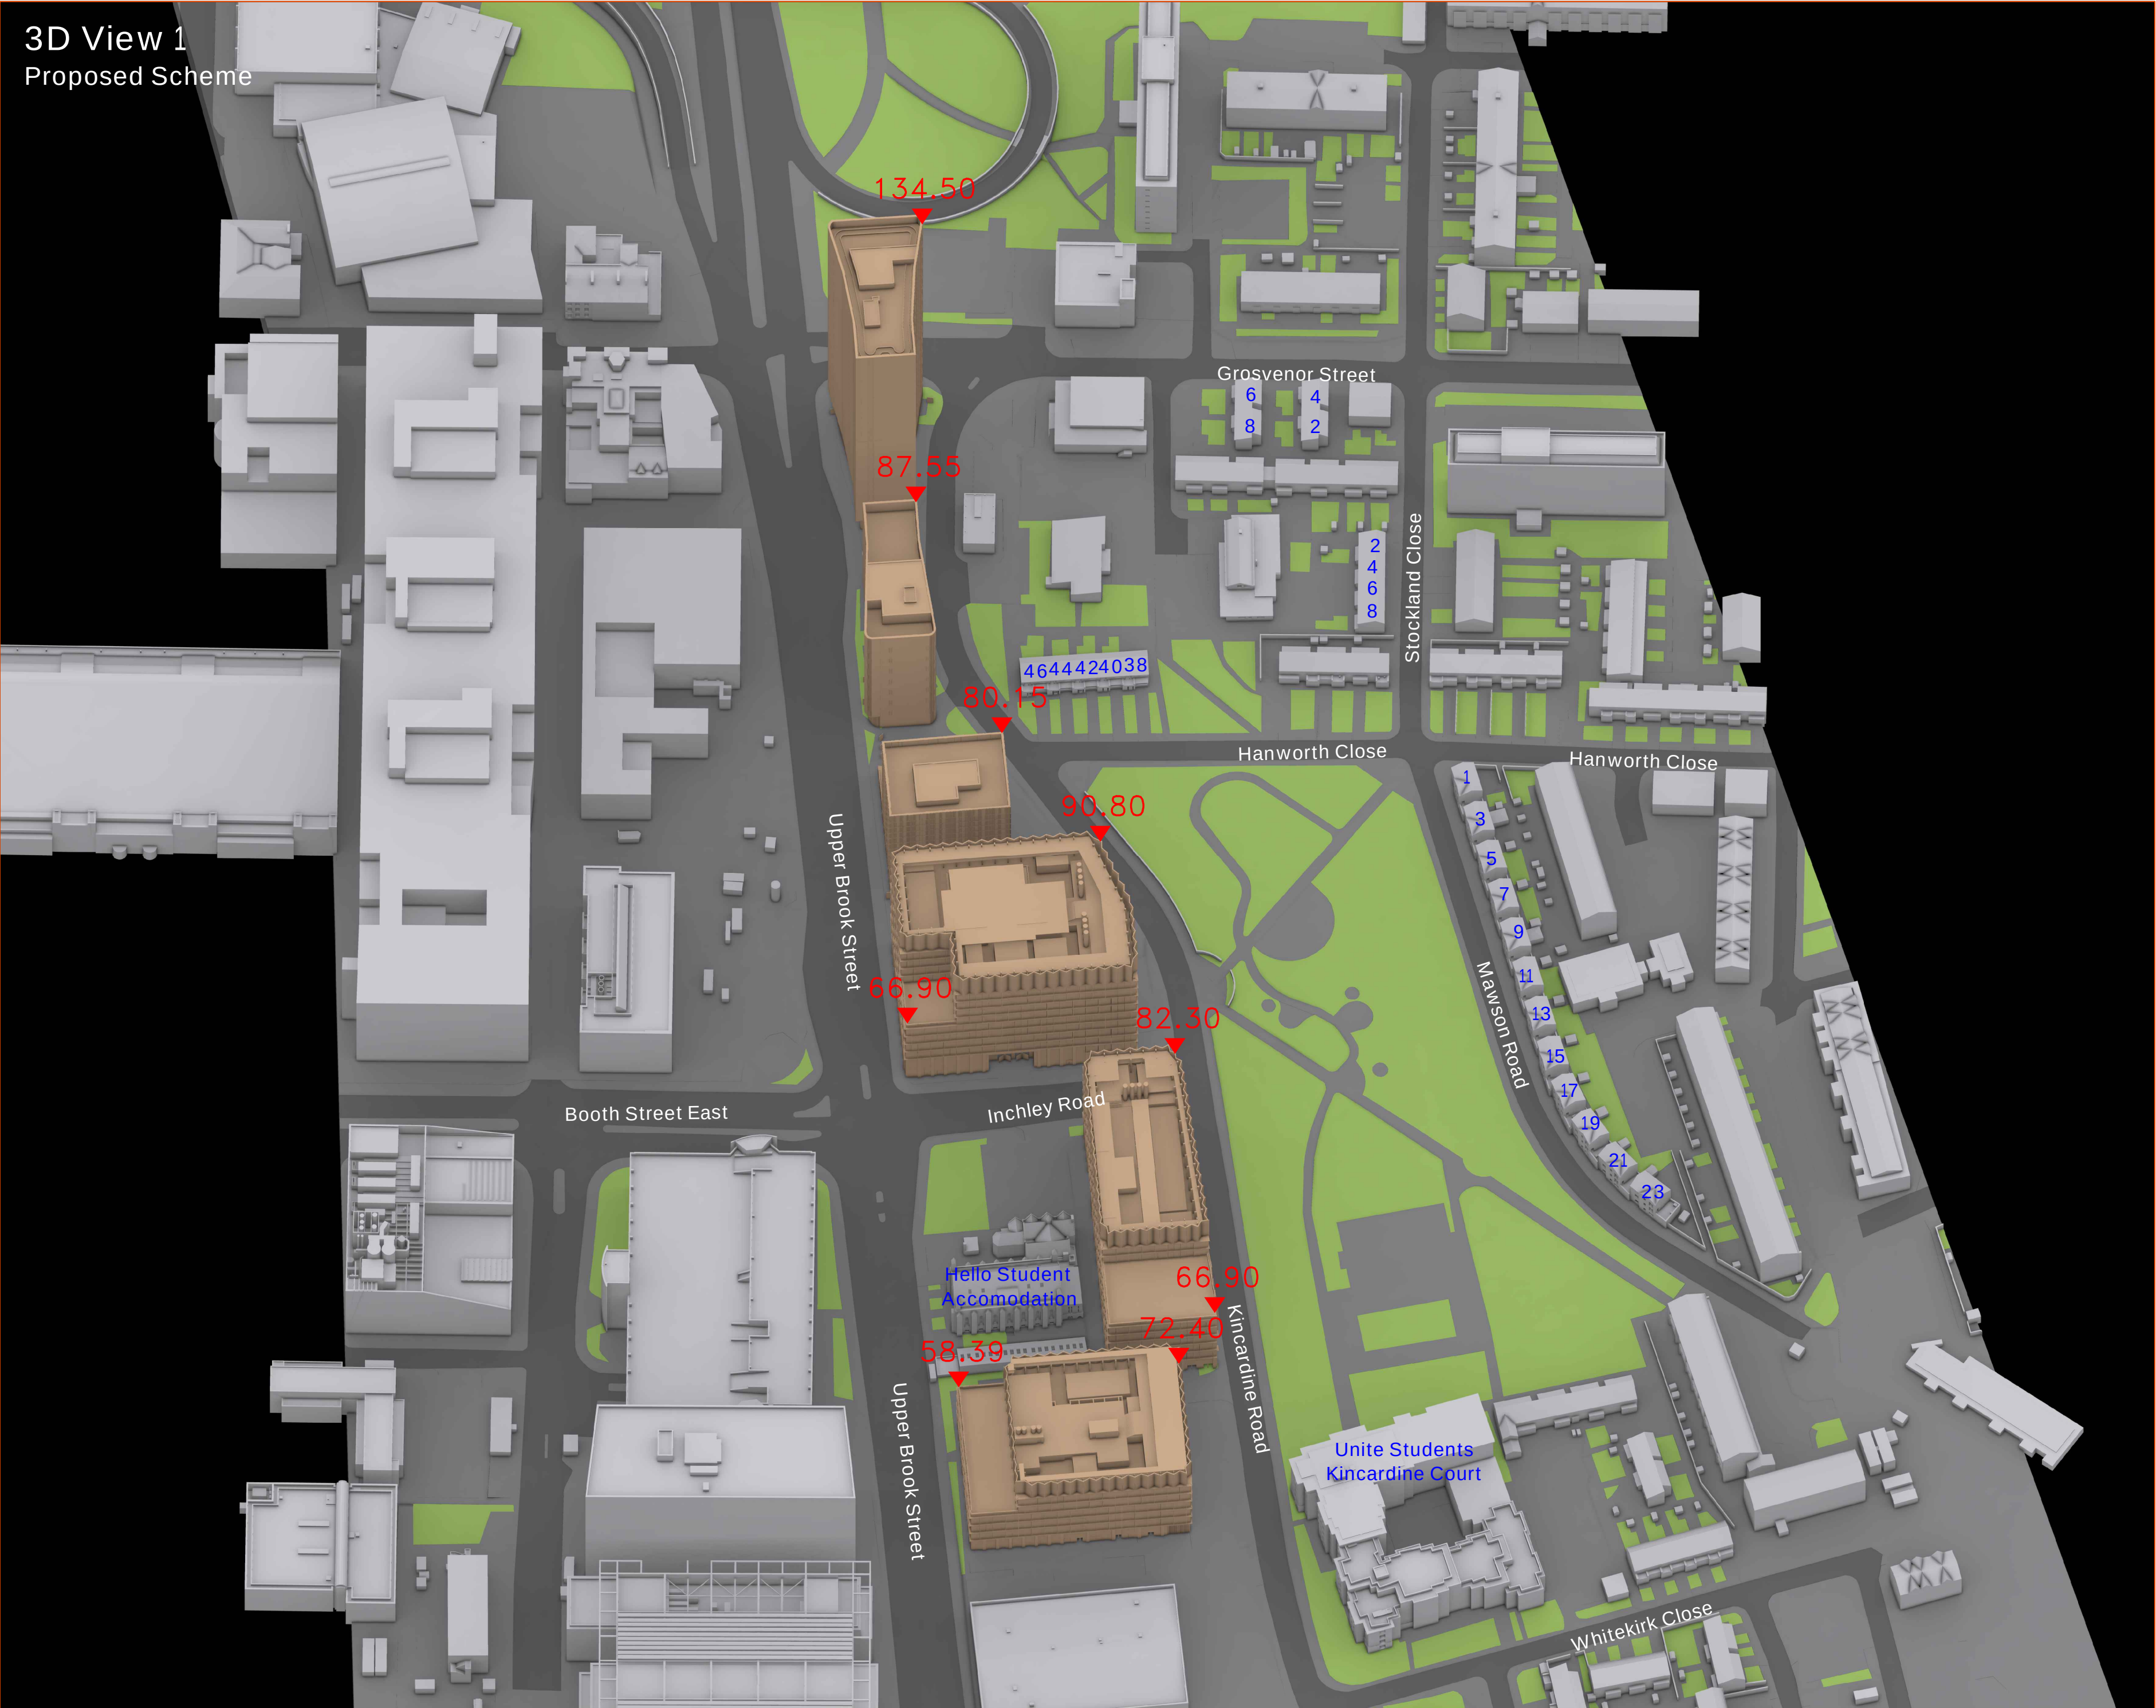

Proximity

Kennedy House. 31 Stamford Street,
Altrincham, WA14 1ES
weareproximity.co.uk
Tel: 0161 444 3950

CLIENT:
Property Alliance Group

PROJECT:
Upper Brook Street
Manchester

DRAWING TITLE:
3D View 2
Proposed Scheme

SCALE @ A2:	DATE:	DRAWN:	PRX
NTS	12.11.2024	CHECKED:	DMH

DRAWING NUMBER:	REV:
2022_MA-06	03

REV:	NOTES:	DRWN:	DATE:

Massing Legend	
	Existing
	Proposed
All heights in m AOD	

NOTES:

No dimensions are to be scaled from this drawing.
All dimensions are to be checked on site, where
discrepancy occurs between specification and
drawings the supervising officer must be notified.

Analysis
Produced using WalDRAM Tools
MBS Survey Software Ltd (www.mbs-software.co.uk)

Existing Model & Surrounding Model
Existing Site and Surrounding neighbours
modelled from 3D Contextual Model produced by
Accuties Ltd.
Neighbouring Buildings internal room layouts,
window positions/dimensions and massing
derived from plans found on the planning
portal/sales history.
Where plans/elevations were unavailable
assumptions have been made based on site
photography, Bing Maps and Google Earth and
any partial point cloud survey data.

Proposed Model
Proposed scheme massing - "10450_UBS Moda
Draft Planning Update Massing.dwg"
"20230518_10450_UBS_Massing_UncontrolledWIP.dwg"

3D View 2 Proposed Scheme

