


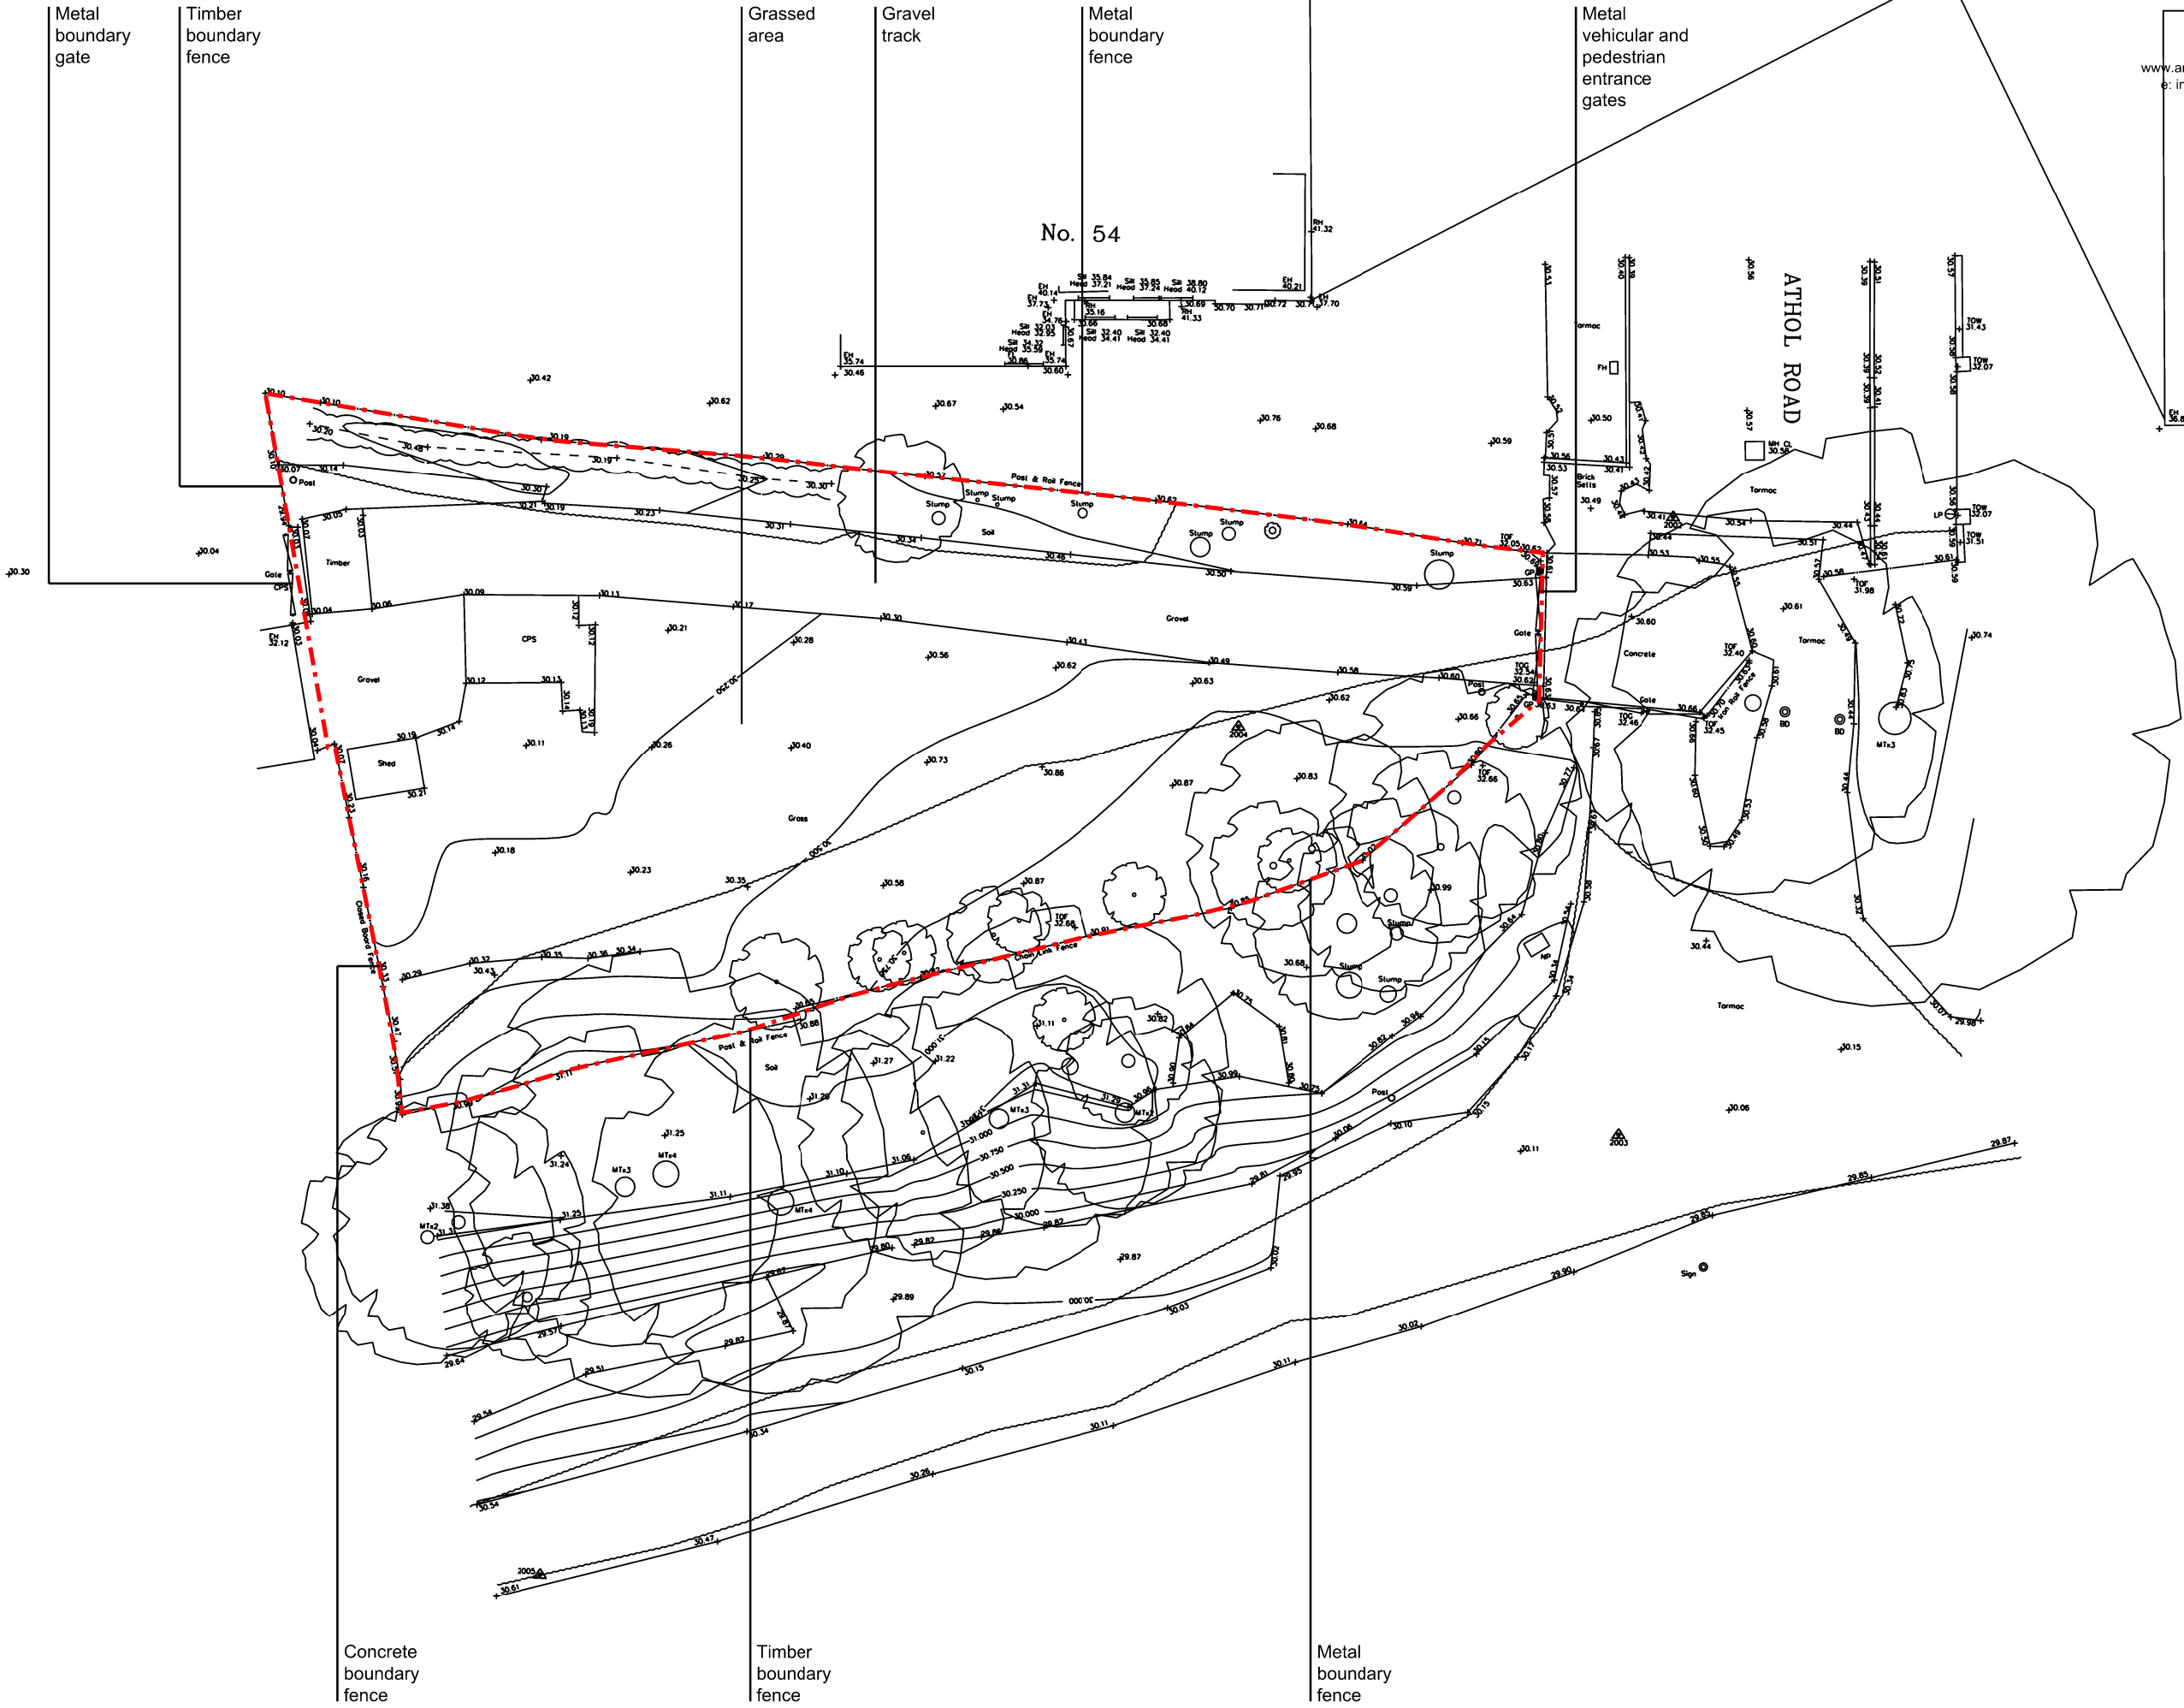

Existing Topo Site Plan