



G.019



G.018



Corridor to side door



G.013 WC



G.008 Dining




G.001 Kitchen



Frontage



Entrance

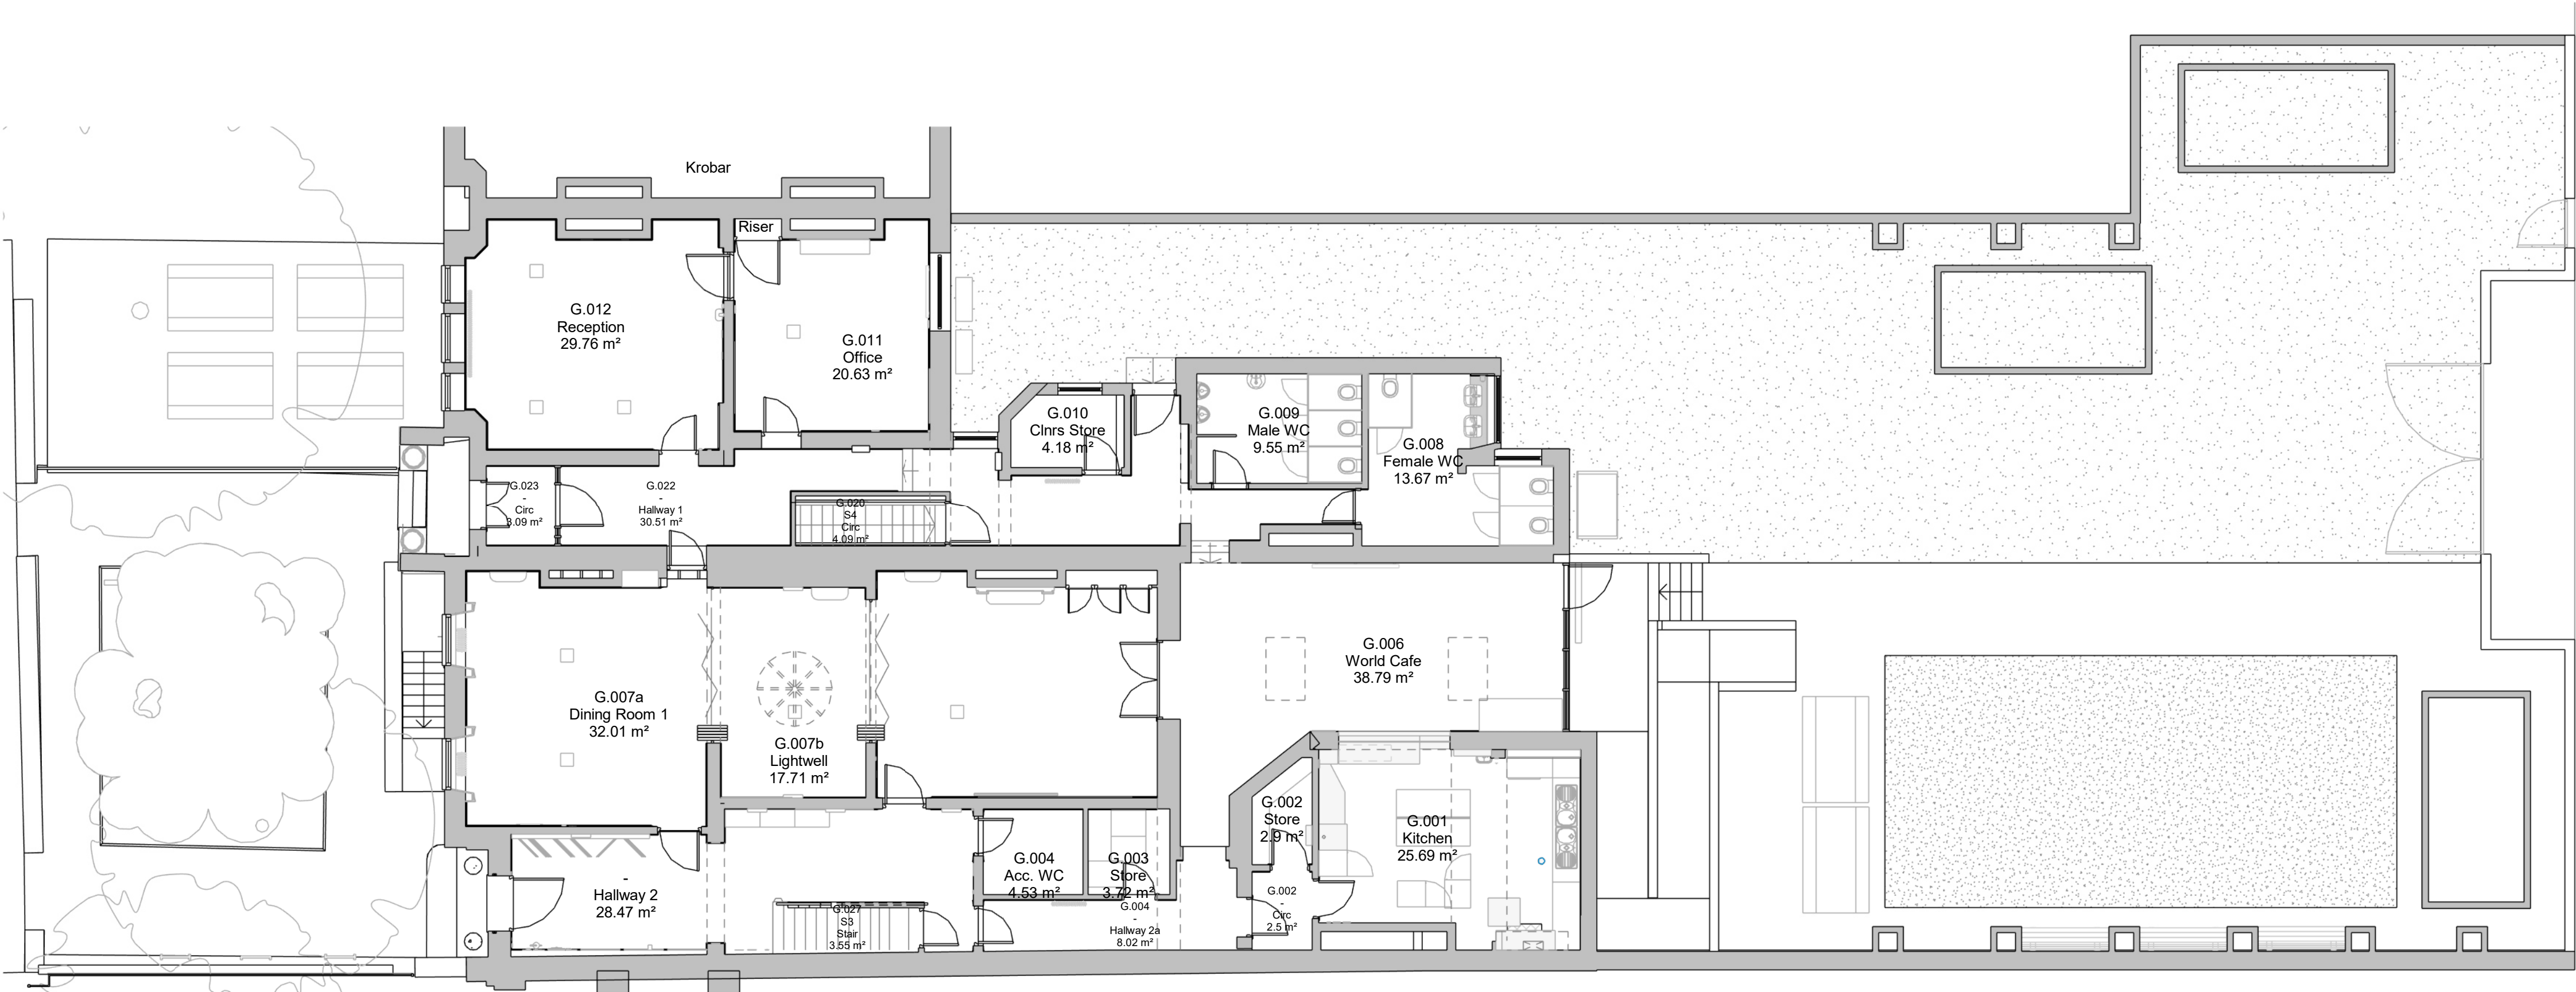

Unit M L0 as Existing
1 : 100 @ A1



G.007 Lobby



G.011a



G.011b



G.011b



Rear view



P01	First issue. Issued for comments.	29-10-24	JL	JL
Rev	Description	Date	By	Auth

MANCHESTER 1824
The University of Manchester

Directorate of Estates and Facilities
Beyer Building
The University of Manchester
Oxford Road
Manchester
M13 9PL

HALLIDAY MEECHAM ARCHITECTS
111 Piccadilly Manchester M1 2HY
+44 (0)161 461 5565
4 Devonshire Street London W1W 5DT
+44 (0)203 440 5175
hma@hallidymeecham.com
www.hallidymeecham.com

Drawing Status				
PRELIMINARY				
Project				
UoM NZC Decant Works - 5668				
Building Name			Building No.	
William Kay House			016AA	
Site Name				
William Kay House				
Sub Site Name				
Oxford Road				
Drawing Title				
William Kay L0 as Existing Photos				
PM	DS	Drawn	Checked	Authorised
		JL	JL	HMA
Scale @A1	Date	Date	Date	Date
1:100	21-10-2024	21-10-2024	21-10-2024	21-10-2024
Drawing Number				Revision
5668-HMA-WK-ZZ-DR-A-0103				P01