


Vinyline

Unit 1A, 4 Hardman Square
Manchester
M3 3HF


Issue 4 - 30/01/2025

Sign 01 -Non-illuminated Built up Letter


1No. 2.5mm aluminium face, with 2mm aluminium returns at 70mm deep
Mill finish. (Letter to be sent to clients sprayer for finishing)
All to be fixed over aluminium backtray and mounted onto 50x50x3mm box section rails
(finished RAL 9005 Black) using M5 threaded rods.
Box section rails to be secured to rolled 8mm steel column bracing, secured using threaded rods & bolts
Scale: 1:50
Spec subject to site survey

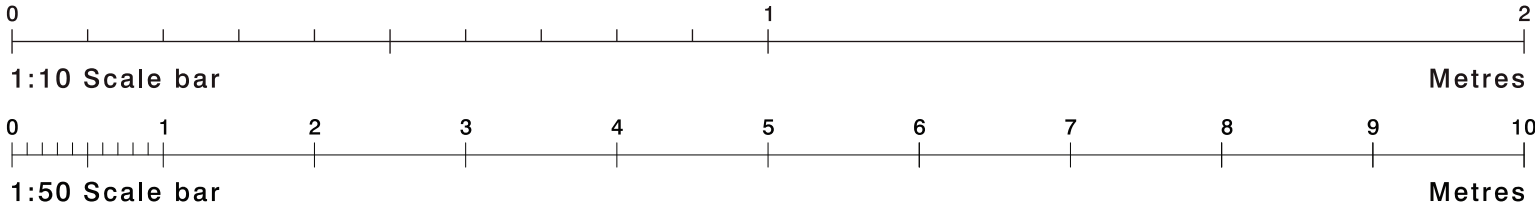

Front View

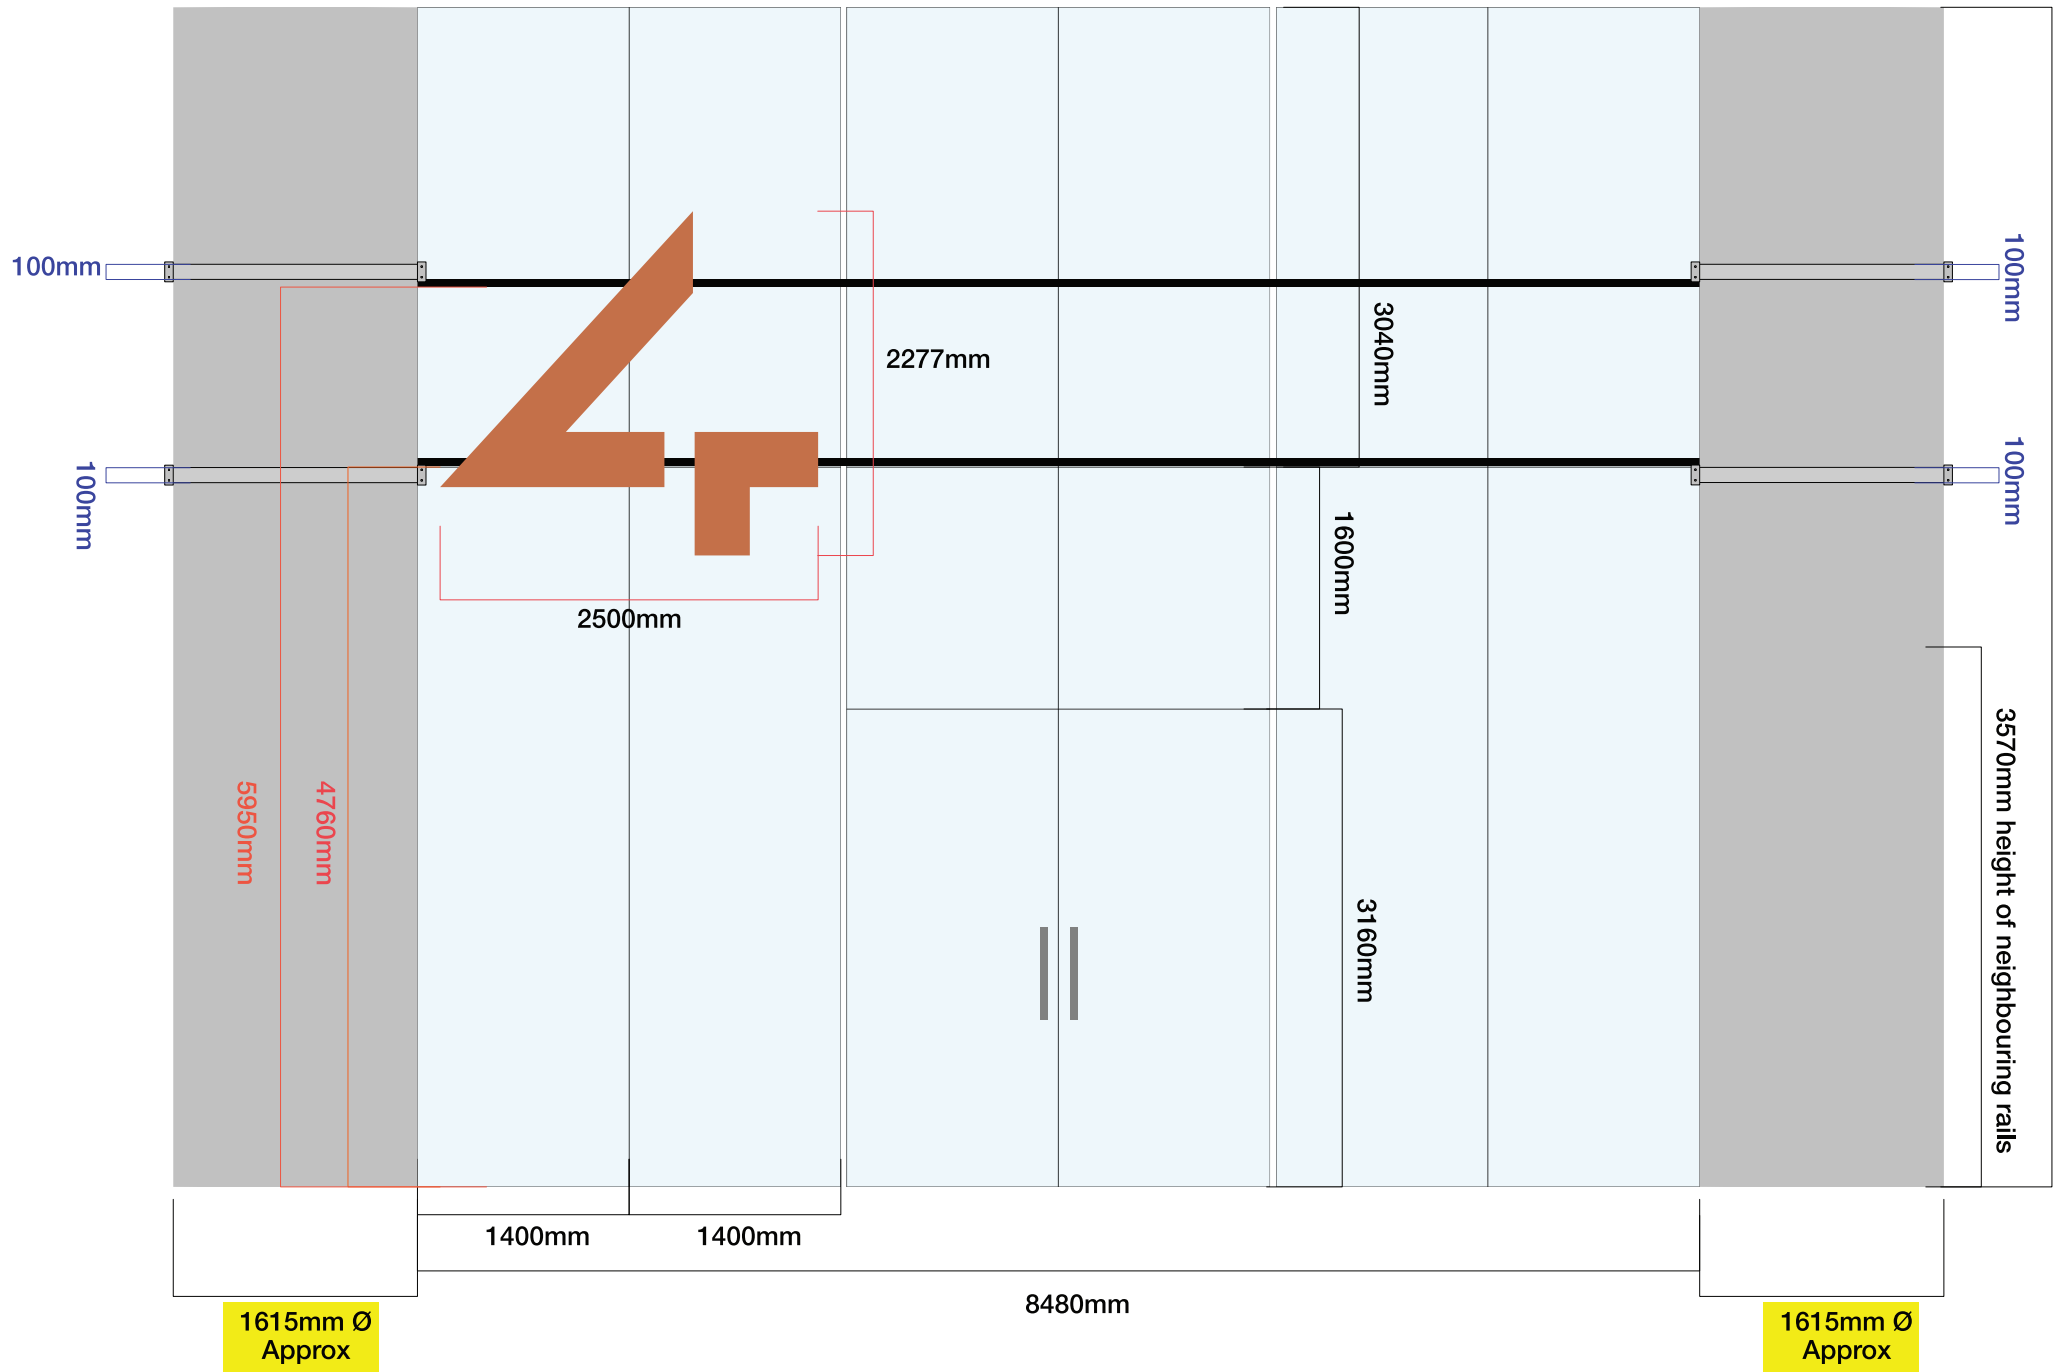

Section Through - Scale 1:10

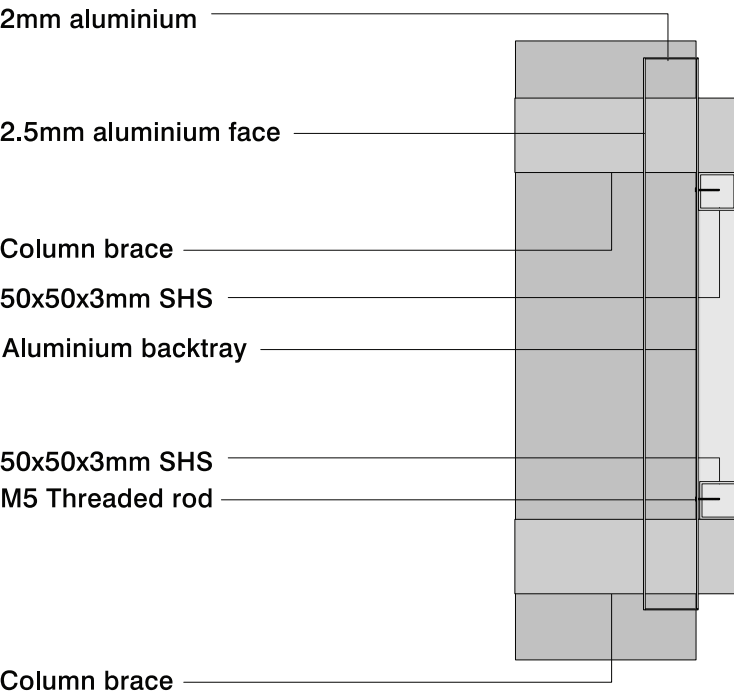

Site
Vinyline
Hardman Sq

Job Number
147397A
Page 2
Drawing Location
W/Sales/Vinyline

Scale
As Shown @ A3
Issue / Rev
4

Drawn By
BF
Checked By
JL

Sales Rep
JL
Date
06/01/2025



Proposed:



Site
Vinyline
Hardman Sq

Job Number
147397A
Page 3
Drawing Location
W/Sales/Vinyline

Scale
As Shown @ A3
Issue / Rev
4

Drawn By
BF
Checked By
JL

Sales Rep
JL
Date
06/01/2025



Vinyline
SIGNS & GRAPHICS