


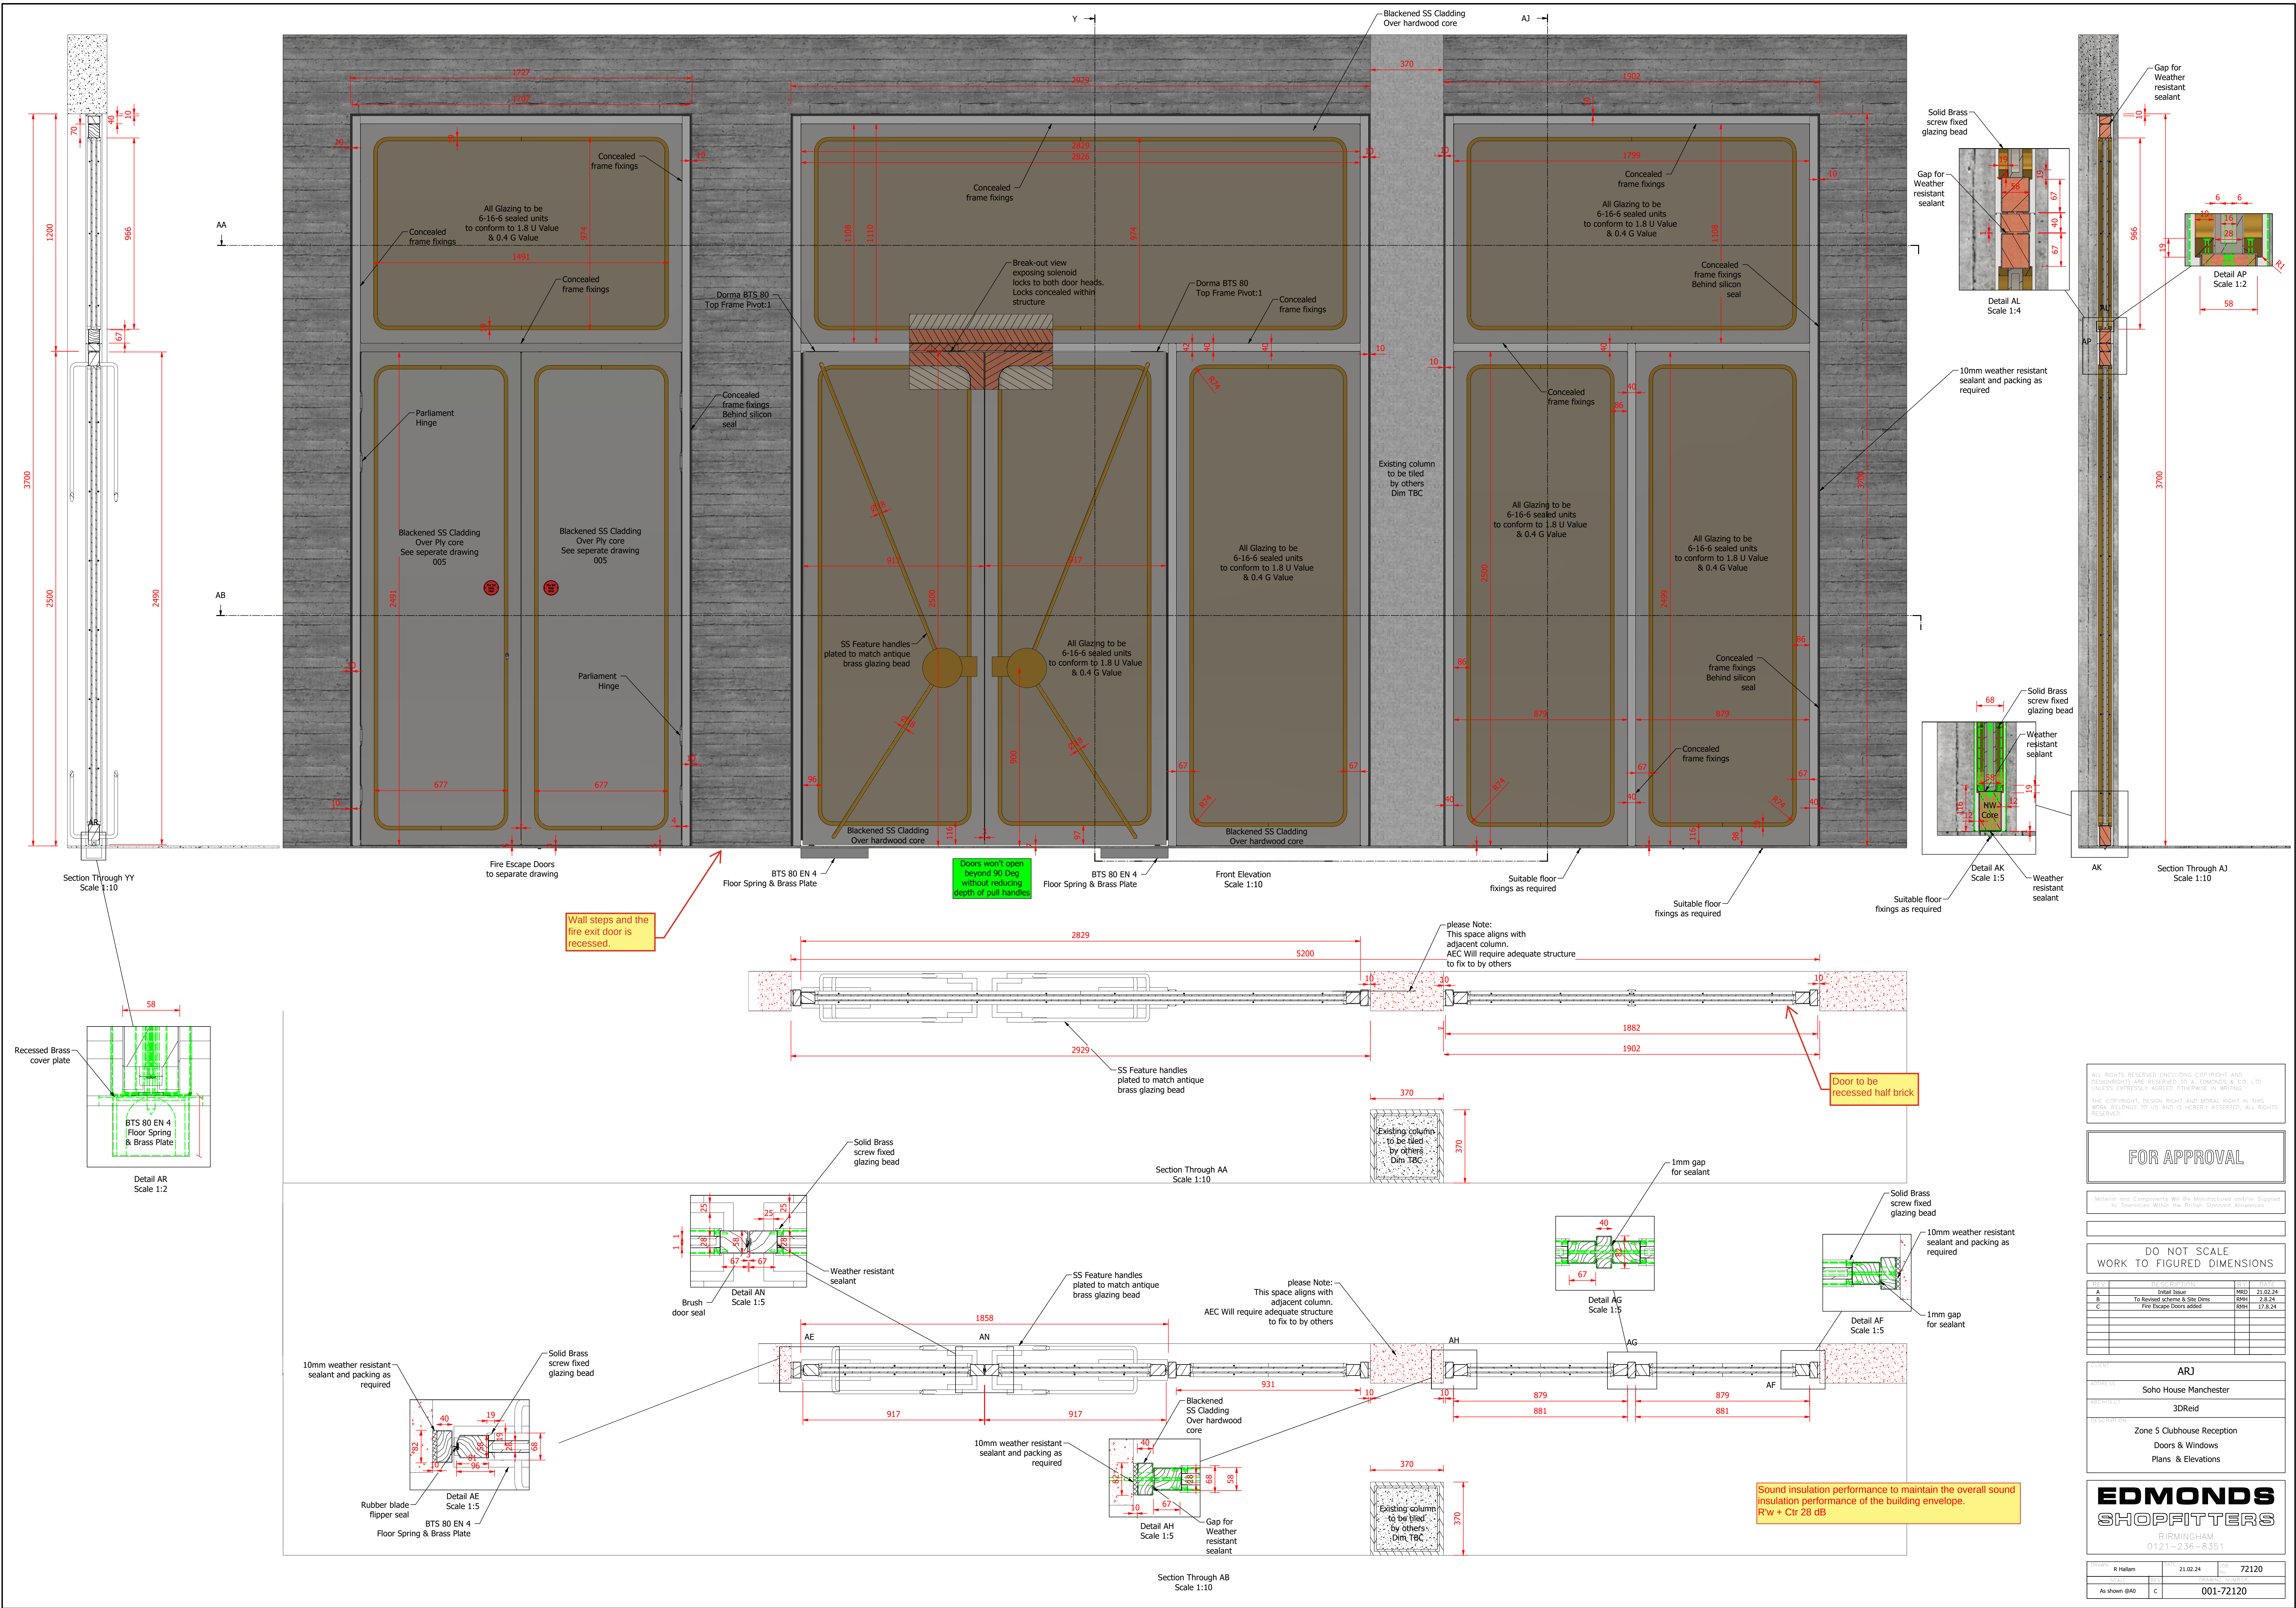

ALL RIGHTS RESERVED (INCLUDING COPYRIGHT AND DESIGN) ARE RESERVED TO A. EDMONDS & CO. LTD. UNLESS EXPRESSLY AGREED OTHERWISE IN WRITING. THE COPYRIGHT, DESIGN RIGHT AND MORAL RIGHT IN THIS WORK BELONGS TO US AND IS HEREBY ASSERTED. ALL RIGHTS RESERVED.

FOR APPROVAL

Material and Components will be Manufactured and/or Supplied to Tolerances Within the British Standard Allowances

DO NOT SCALE
WORK TO FIGURED DIMENSIONS

REV	DESCRIPTION	BY	DATE
A	Initial Issue	MRD	21.02.24
B	To Revised scheme & Site Dims	RWH	23.02.24
C	Fire Escape Doors added	RWH	17.03.24

CLIENT	ARJ
ADDRESS	Soho House Manchester
ARCHITECT	3DRaid
DESCRIPTION	Zone 5 Clubhouse Reception Doors & Windows Plans & Elevations

EDMONDS SHOPFITTERS
BIRMINGHAM
0121-236-8351

DRAWN	R Hallam	DATE	21.02.24	JOB	72120
SCALE	C	REVISED		PROJECT NUMBER	001-72120
As shown @AO					