


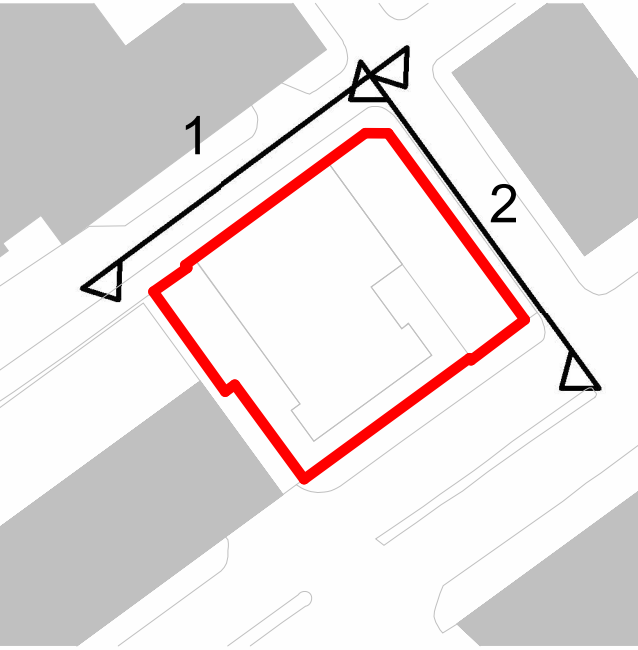


DO NOT SCALE
Work to annotated dimensions only. Read drawings in conjunction with relevant specification, Structural Engineers' and Services Engineers' drawings. Confirm all dimensions before commencement of any work on site or fabrication.



1 Elevation - NW Demo

1 : 100

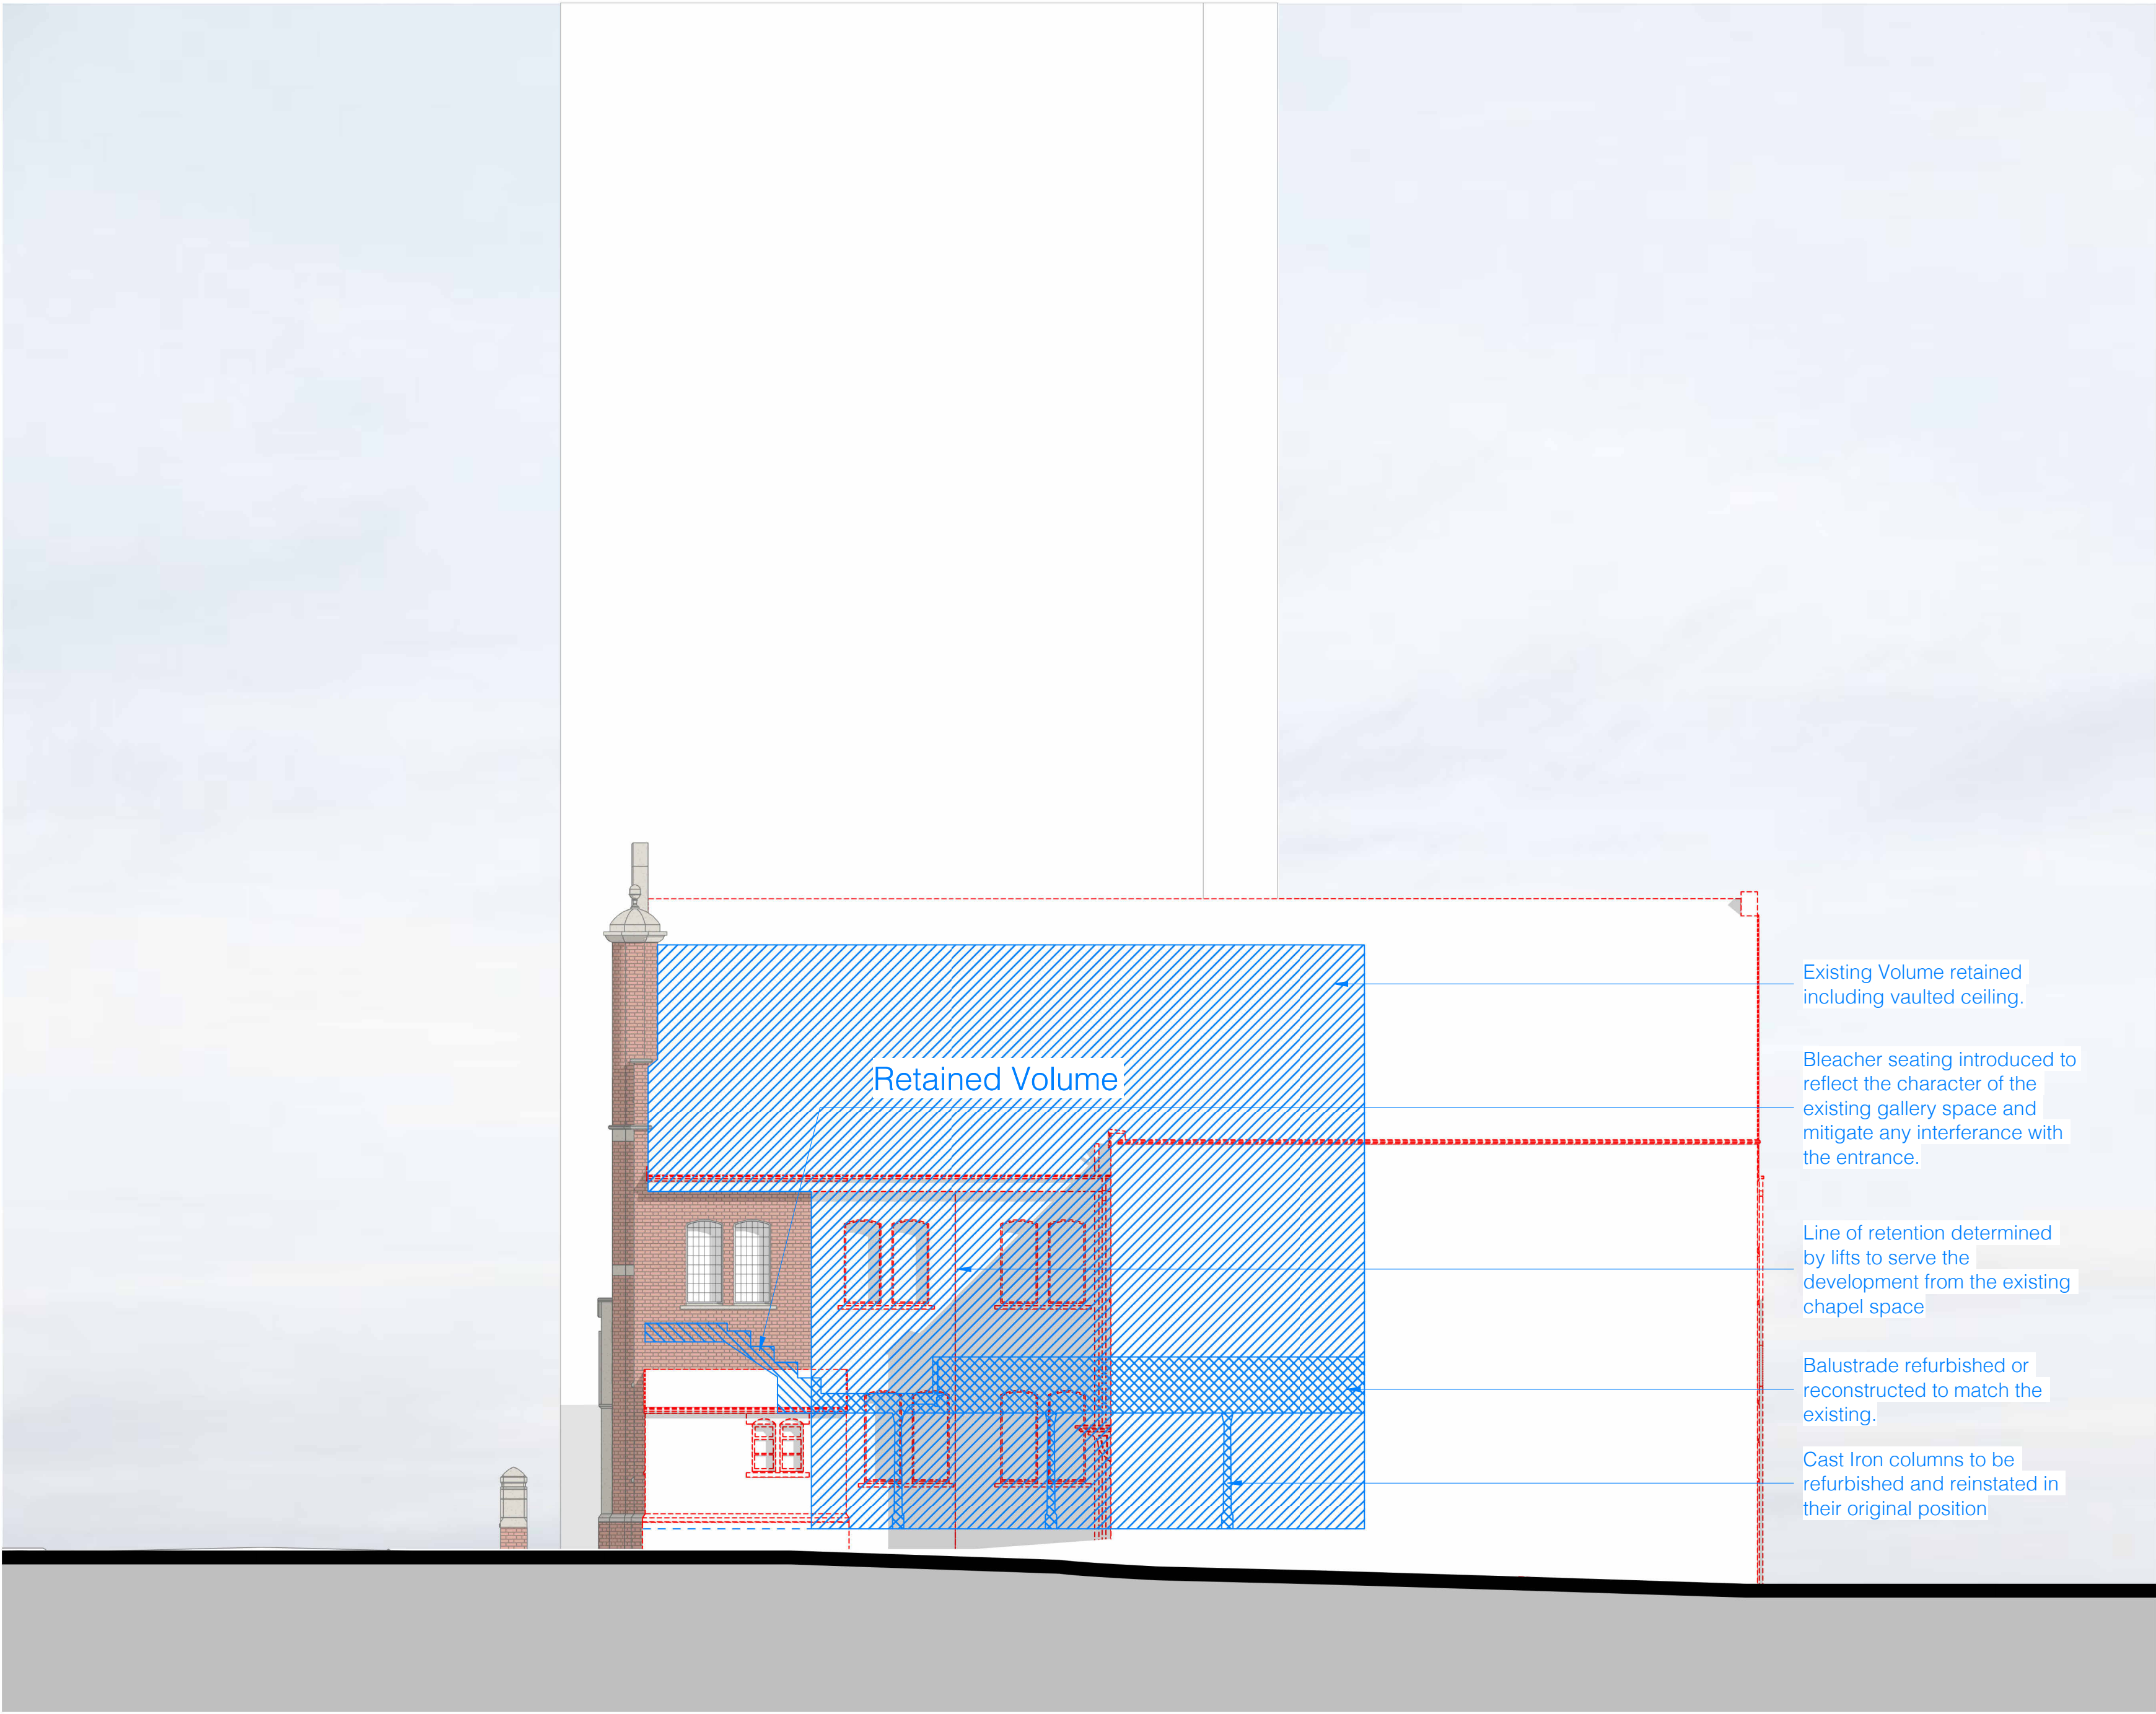

P2 Updated following change to BS9991 12/12/24
P1 Planning Issue 27/11/24
Rev: Details: Date:

client:
CityPoint Developments

project:
Baptist Church
job number:
0658
status:
S1 - Suitable for Coordination

title:
Enabling Elevations
North West & North East

scale: drawn by:
1 : 100 HM
@ A1

drawing number:
(--)391

current revision date: revision:
12/12/24 P2

2 Elevation - NE Demo

1 : 100

SGI Studios
1 Keiso Place
Manchester M15 4LE
t: +44(0)161 832 9842
e: mail@hodderandpartners.com
w: www.hodderandpartners.com

hodder+partners