


LEVEL 6 PLANT SCREEN CLADDING SPEC

40mm THICK GENIUS PRIME DISCREET FIX CLADDING PANELS MADE FROM 3mm THICK ANODISED ALUMINIUM COLOUR UnAtex 2174. MODULES TO SUIT LAYOUT. ALL FIXED TO FAST FRAME 'T' RAILS & HELPING HANDS BRACKETS SUPPORTED BY 75x40x2mm THICK GALVANISED STEEL CHANNELS FIXED BACK TO HORIZONTAL STEEL BY OTHERS.

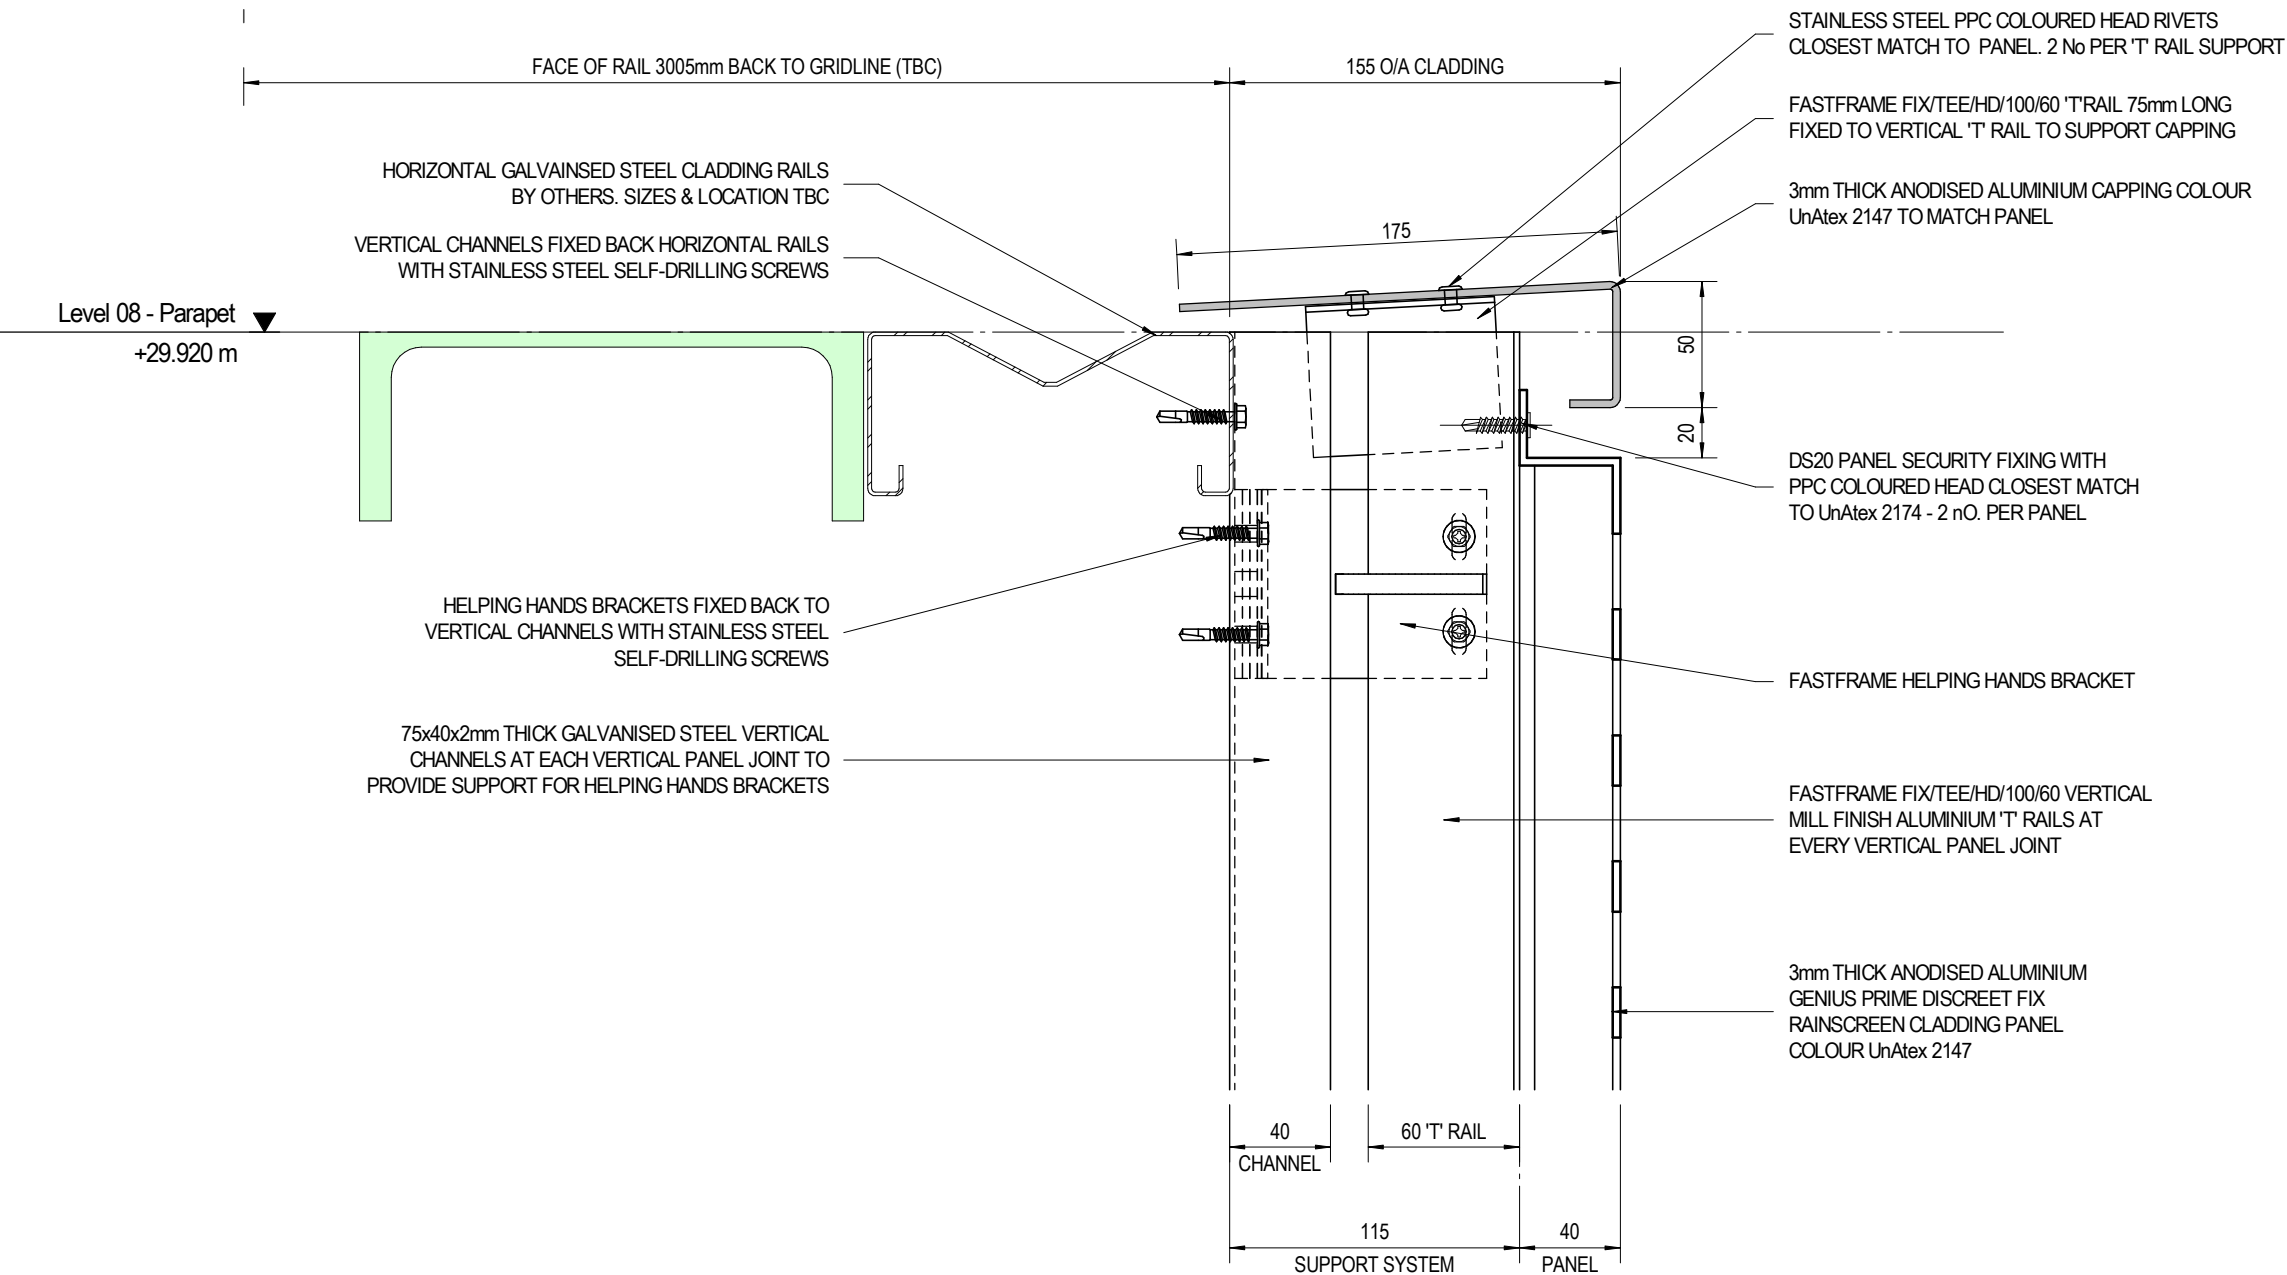

1 LEVEL 6 PLANTSREEN CAPPING DETAIL  
SCALE 1 : 3

P01 ISSUED FOR COMMENT 14/06/24  
Drawing Issue Notes

ISSUED FOR COMMENT



www.longworth-uk.com T: 0845 634 1370 E: info@longworth-uk.com

Client: WILLMOTT DIXON

Project: MSP GREENHEYS

Title:

LEVEL 06 PLANT SCREEN  
CAPPING DETAIL

Drawing Ref: GRE-LON-ZZ-06-DR-X-05501 Suitability: S3 Revision: P01

Drawn: DPC Checked: Scale: 1 : 3@A3