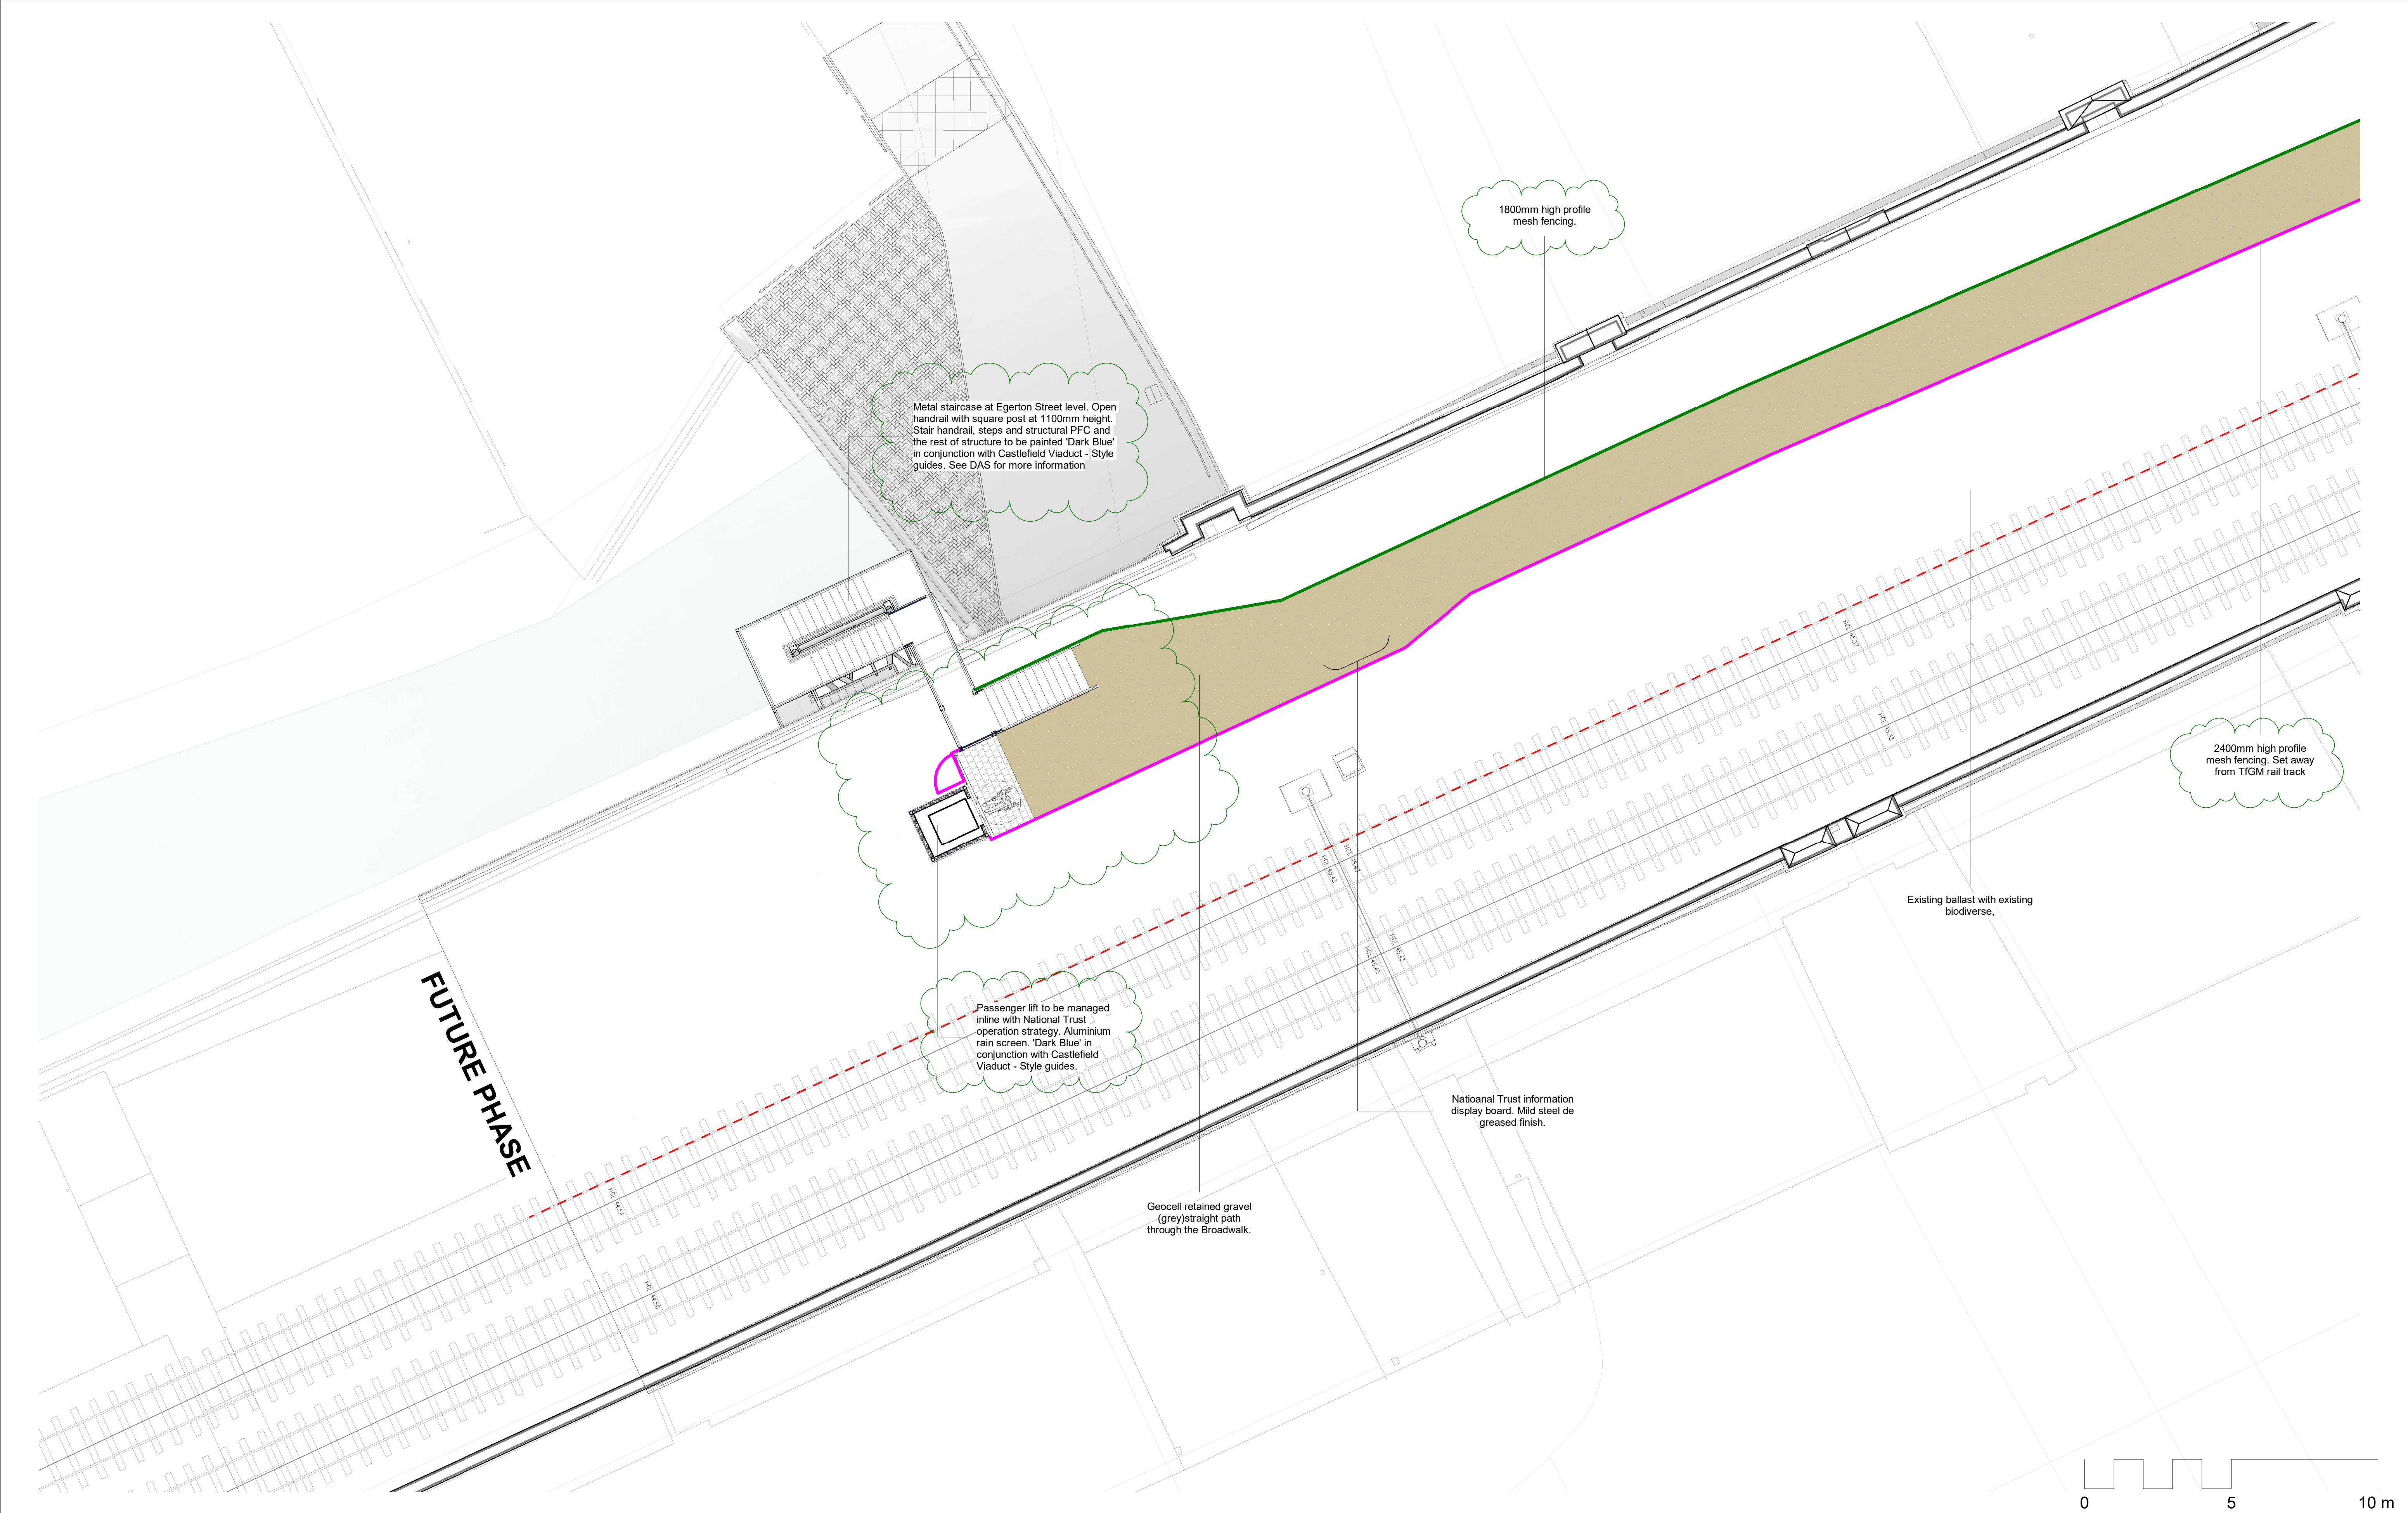
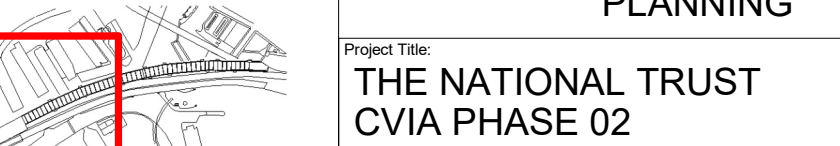


CDM Issues - Significant/Residual Hazards:			Notes:			Key:			Rev.			Date			Description			Dm.			Chkd./Appd.			Key Plan:			Issue Status:			Project Title:			Drawing Title:			Scale @ A1:			Date:			Drawn:			Checked:			Approved:			Job No.:			Drawing No.:			Revision:	
All designers involved in this drawing are to ensure that all foreseeable Significant Hazards relating to this drawing are indicated below. Significant Hazards are not necessarily those that result in the greatest risks, but those that are:			1. Do not scale from this drawing. 2. Dimensions are in millimetres (mm) unless otherwise stated. 3. This drawing is to be read in conjunction with all relevant Architectural, Civil, Structural and Service Engineer's drawings, schedules and specifications.			DL			A			26/11/24			General revision			DL			DL			MC						PLANNING			THE NATIONAL TRUST CVIA PHASE 02			148 Tooley Street London SE1 2TU UK t: +44 (0) 207 846 2012 e: info@twelvearchitects.com w: www.twelvearchitects.com			1:250			06/08/24			DL			DL			MC			12.2413			(PL)110			B	
As a design and building project, the Main Contractor is deemed to be a designer under the CDM Regulations as well as the Client, Architect, Engineer or subcontractors. This risk schedule is not a design risk assessment of a full and complete risk schedule and should not be deemed as such. Copies of the designers' risk assessment along with risk schedules are to be available from the Main Contractor's site office upon request.			Unlikely to be obvious to a competent contractor or other designers;			DL			B			18/02/25			General revision			DL			DL			MC	</		