



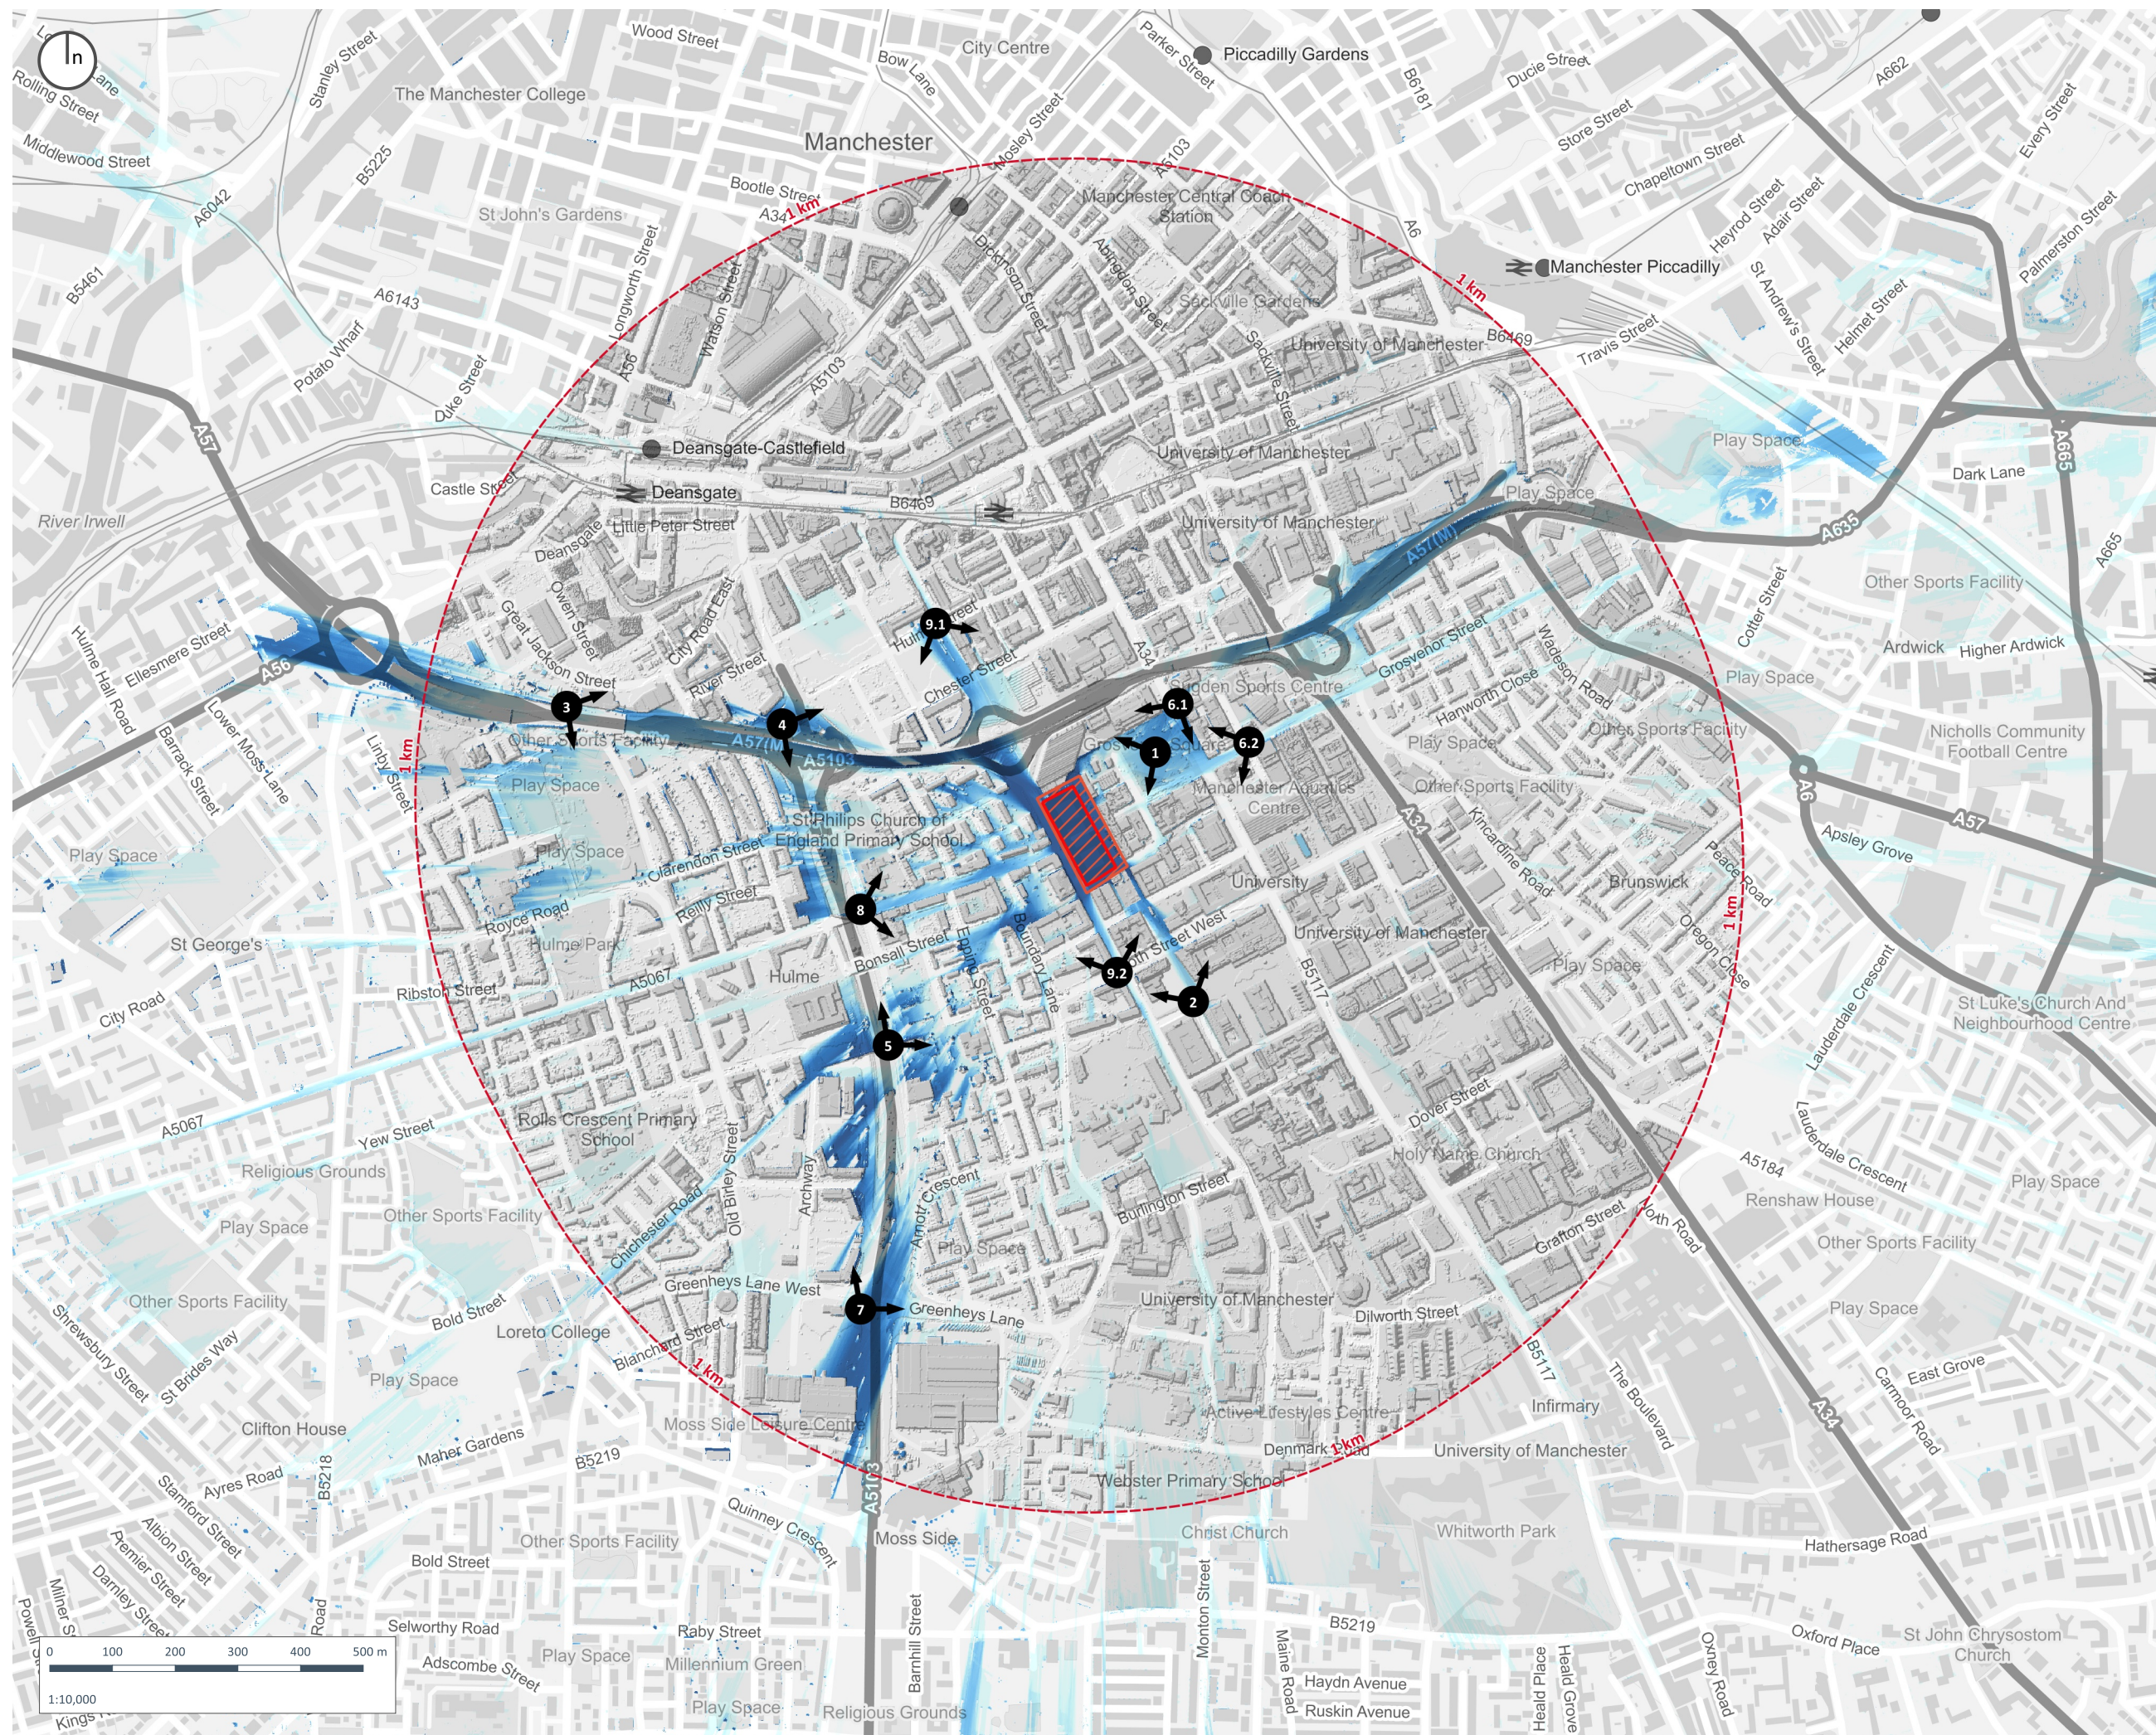


Copyright of Turley

This drawing is for illustrative purposes only and should not be used for any construction or estimation purposes. To be scaled for planning application purposes only. No liability or responsibility is accepted arising from reliance upon the information contained within this drawing.


Plans reproduced by permission of Ordnance Survey on behalf of The Controller of Her Majesty's Stationery Office. © Crown Copyright and database right [2025]. All rights reserved. Ordnance Survey Licence number [100020449]

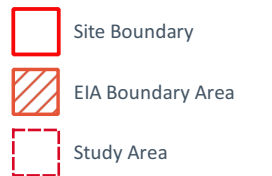

### Zone of Theoretical Visibility

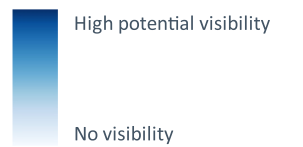

Notes: This viewshed was created using Lidar data from the Department for Environment and Rural Affairs data services portal. The most recent data to cover this area is from 2022. The inset map shows the building heights (in metres from ground level) used for the viewshed.

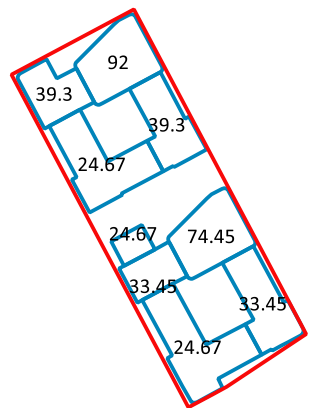

CLIENT:

## The Unite Group

PROJECT:

Cambridge Halls, Manchester

**DRAWING:**

Figure 6.6 - Zone of Theoretical Visibility & Representative Viewpoint Location Plan

PROJECT NUMBER:

UNIM3028

DRAWING NUMBER:

## 6.6

CHECKED BY:

JR

REVISION:

1.0

STATUS:

Draft

DATE:

January 2025

SCALE:

1:10,000

@ A3

# Turley