




Funded by
UK Government



MANCHESTER
CITY COUNCIL

GREATER
MANCHESTER
DOING THINGS DIFFERENTLY

GARRATT WAY

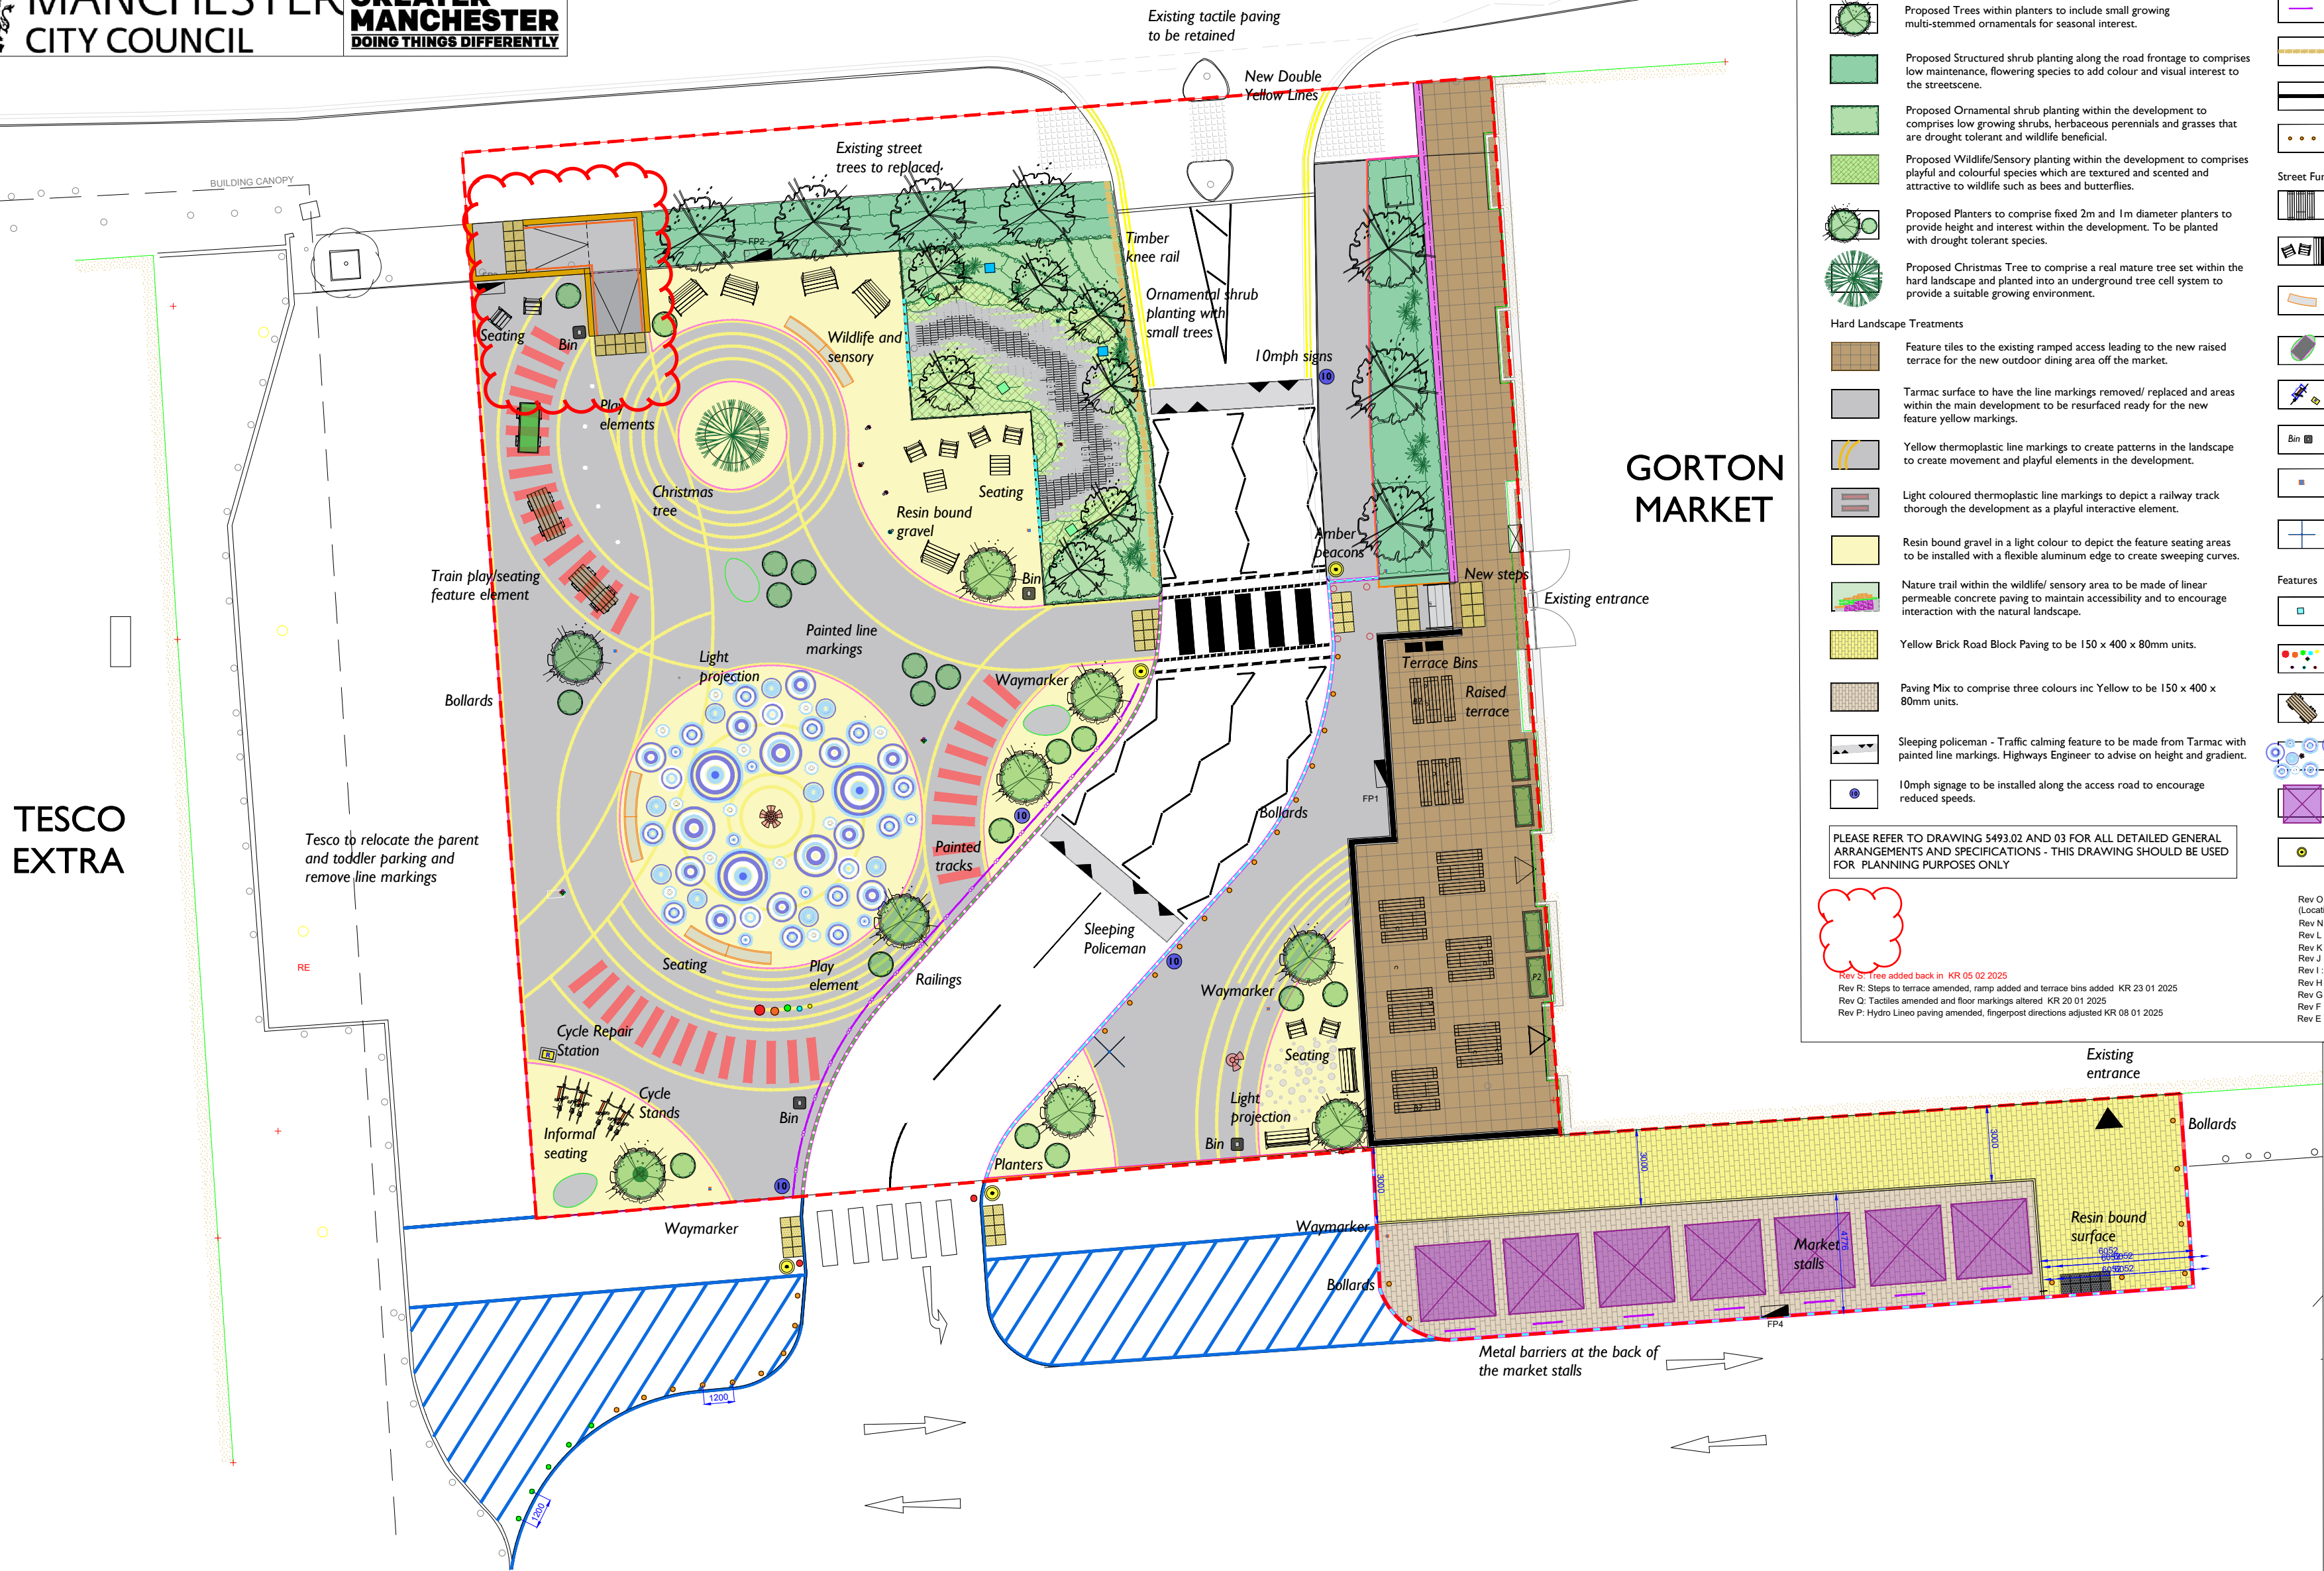

KEY

Soft Landscape Treatments

- Proposed Trees to be planted within the development to include a mixture of formal street trees, native trees and wildlife beneficial trees.
- Proposed Trees within planters to include small growing multi-stemmed ornamentals for seasonal interest.
- Proposed Structured shrub planting along the road frontage to comprises low maintenance, flowering species to add colour and visual interest to the streetscene.
- Proposed Ornamental shrub planting within the development to comprises low growing shrubs, herbaceous perennials and grasses that are drought tolerant and wildlife beneficial.
- Proposed Wildlife/Sensory planting within the development to comprises playful and colourful species which are textured and scented and attractive to wildlife such as bees and butterflies.
- Proposed Planters to comprise fixed 2m and 1m diameter planters to provide height and interest within the development. To be planted with drought tolerant species.
- Proposed Christmas Tree to comprise a real mature tree set within the hard landscape and planted into an underground tree cell system to provide a suitable growing environment.

Hard Landscape Treatments

- Feature tiles to the existing ramped access leading to the new raised terrace for the new outdoor dining area off the market.
- Tarmac surface to have the line markings removed/ replaced and areas within the main development to be resurfaced ready for the new feature yellow markings.
- Yellow thermoplastic line markings to create patterns in the landscape to create movement and playful elements in the development.
- Light coloured thermoplastic line markings to depict a railway track through the development as a playful interactive element.
- Resin bound gravel in a light colour to depict the feature seating areas to be installed with a flexible aluminum edge to create sweeping curves.
- Nature trail within the wildlife/ sensory area to be made of linear permeable concrete paving to maintain accessibility and to encourage interaction with the natural landscape.
- Yellow Brick Road Block Paving to be 150 x 400 x 80mm units.
- Paving Mix to comprise three colours inc Yellow to be 150 x 400 x 80mm units.
- Sleeping policeman - Traffic calming feature to be made from Tarmac with painted line markings. Highways Engineer to advise on height and gradient.
- 10mph signage to be installed along the access road to encourage reduced speeds.

PLEASE REFER TO DRAWING 5493.02 AND 03 FOR ALL DETAILED GENERAL ARRANGEMENTS AND SPECIFICATIONS - THIS DRAWING SHOULD BE USED FOR PLANNING PURPOSES ONLY



Rev S: Tree added back in KR 05 02 2025
Rev R: Steps to terrace amended, ramp added and terrace bins added KR 23 01 2025
Rev Q: Tactiles amended and floor markings altered KR 20 01 2025
Rev P: Hydro Lineo paving amended, fingerpost directions adjusted KR 08 01 2025

Boundaries

- Metal railings/ Pedestrian barrier to direct pedestrian traffic to the safe crossing points to help reduce conflicts between people and vehicles.
- Metal barriers at the end of the market stalls to match the railings
- Timber knee rail to protect the soft landscape.
- Raised terrace to be defined with a low brick wall and metal railings to match the pedestrian railings as described above.
- Bollards to be installed between the Tesco site and the development to define the boundaries and protect pedestrians until future engagement with Tesco about the future use of the parent and toddler space.

Street Furniture

- Timber and metal picnic style tables and benches for the cafe terrace and the family area in the main square. Inc disabled accessible table.
- Timber and metal benches, lounge chairs and single seats with back and arm rests for inclusive and social seating suitable for the elderly.
- Concrete seating within the main square to be set around the focal points to be robust seating options suitable for several people during an event or gathering.
- Informal seating/ artistic feature elements for the more transient/ circulation areas to provide short term seating options.
- Feature bike racks with an artistic element to provide short stay secure cycle parking options. Public Bike Repair Stand and Pump.
- Bins to be installed inline with Manchester City Council specifications. To have a concrete slab fitted to the inside of the bin.
- Waymarker signs to be installed at the main pedestrian junctions to help people navigate through the site and to provide information. Orange line marks sides that will have text.
- Finger Post Directional Sign - To be installed in a central location of the site and to signpost key locations nearby that link to the square.

Features

- Habitat features for example, insect and solitary bee houses, bird boxes, log piles or hedgehog house.
- Play elements within the landscape to include interactive play pillars, small equipment, elements to stimulate creative and interactive play. Subject to detailed design and discussions with the council.
- Play element as an interactive play feature to represent a train (Gorton Tank), subject to detailed design and discussions with the council.
- Light columns to be fitted with a Gobo projector to cast interesting artistic patterns on the landscape, final designs and colours to be agreed.
- Indicates the positions of the temporary outdoor market stalls.
- Zebra crossing to be installed with flashing amber beacons

Rev O: GOBO pattern distribution altered, concrete footings added to furniture and play equipment (Locations adjusted), Finger post directional signage added KR 20 12 2024
Rev N: Updated to world co-ordinates and coordination of detailed design EPIKR 28 11 2024
Rev L: Road markings altered and bollards added KR 25 11 2024
Rev K: Traffic calming measures, edges and spec development KR 19 11 2024
Rev J: Updated to VE exercise KR 05 11 2024
Rev I: proposed new door markings removed KR 23 10 2024
Rev H: additional road signage added and railings moved back kr 15 10 2024
Rev G: parent parking on tesco side removed EP 02 09 2024
Rev F: Gobo lights changed, nature trail, zebra crossing, railings behind stalls, other adj
Rev E: Adding additional railing in to attach the market stalls to



DEP LANDSCAPE ARCHITECTURE LTD
2 COMMERCIAL STREET
MANCHESTER, M15 4RQ
T: 0161 2419878
E: info@dep.co.uk
W: www.dep.co.uk

Client
Manchester City Council

Project
Gorton Square

Description
Landscape Masterplan

Status
Planning

Scale
1:200@A2

Drawn
KR/NN/EP

Job number
5493

Drawing number
01



Date
Jun 24

Revision
S

Copyright DEP Landscape Architecture Ltd

All levels and dimensions to be checked on site by contractor prior to commencement. Any variations to be reported to the client. This drawing is to be read in conjunction with all others relating to the project and all information derived accordingly. Any anomalies to be reported to the client. Do not scale from this drawing. Use figured dimensions only. Work shown on this drawings to be carried out in accordance with current British Standards and Codes of Practice.

© Copyright to DEP Landscape Architecture Limited. The information shown on this drawing shall not be reproduced or copied in any form without prior written consent from DEP Landscape Architecture Limited.

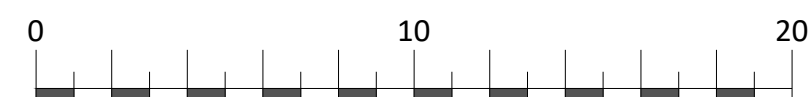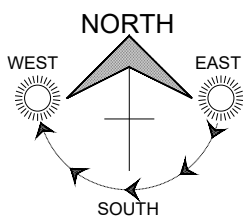

SCALE - METRES - 1:200