


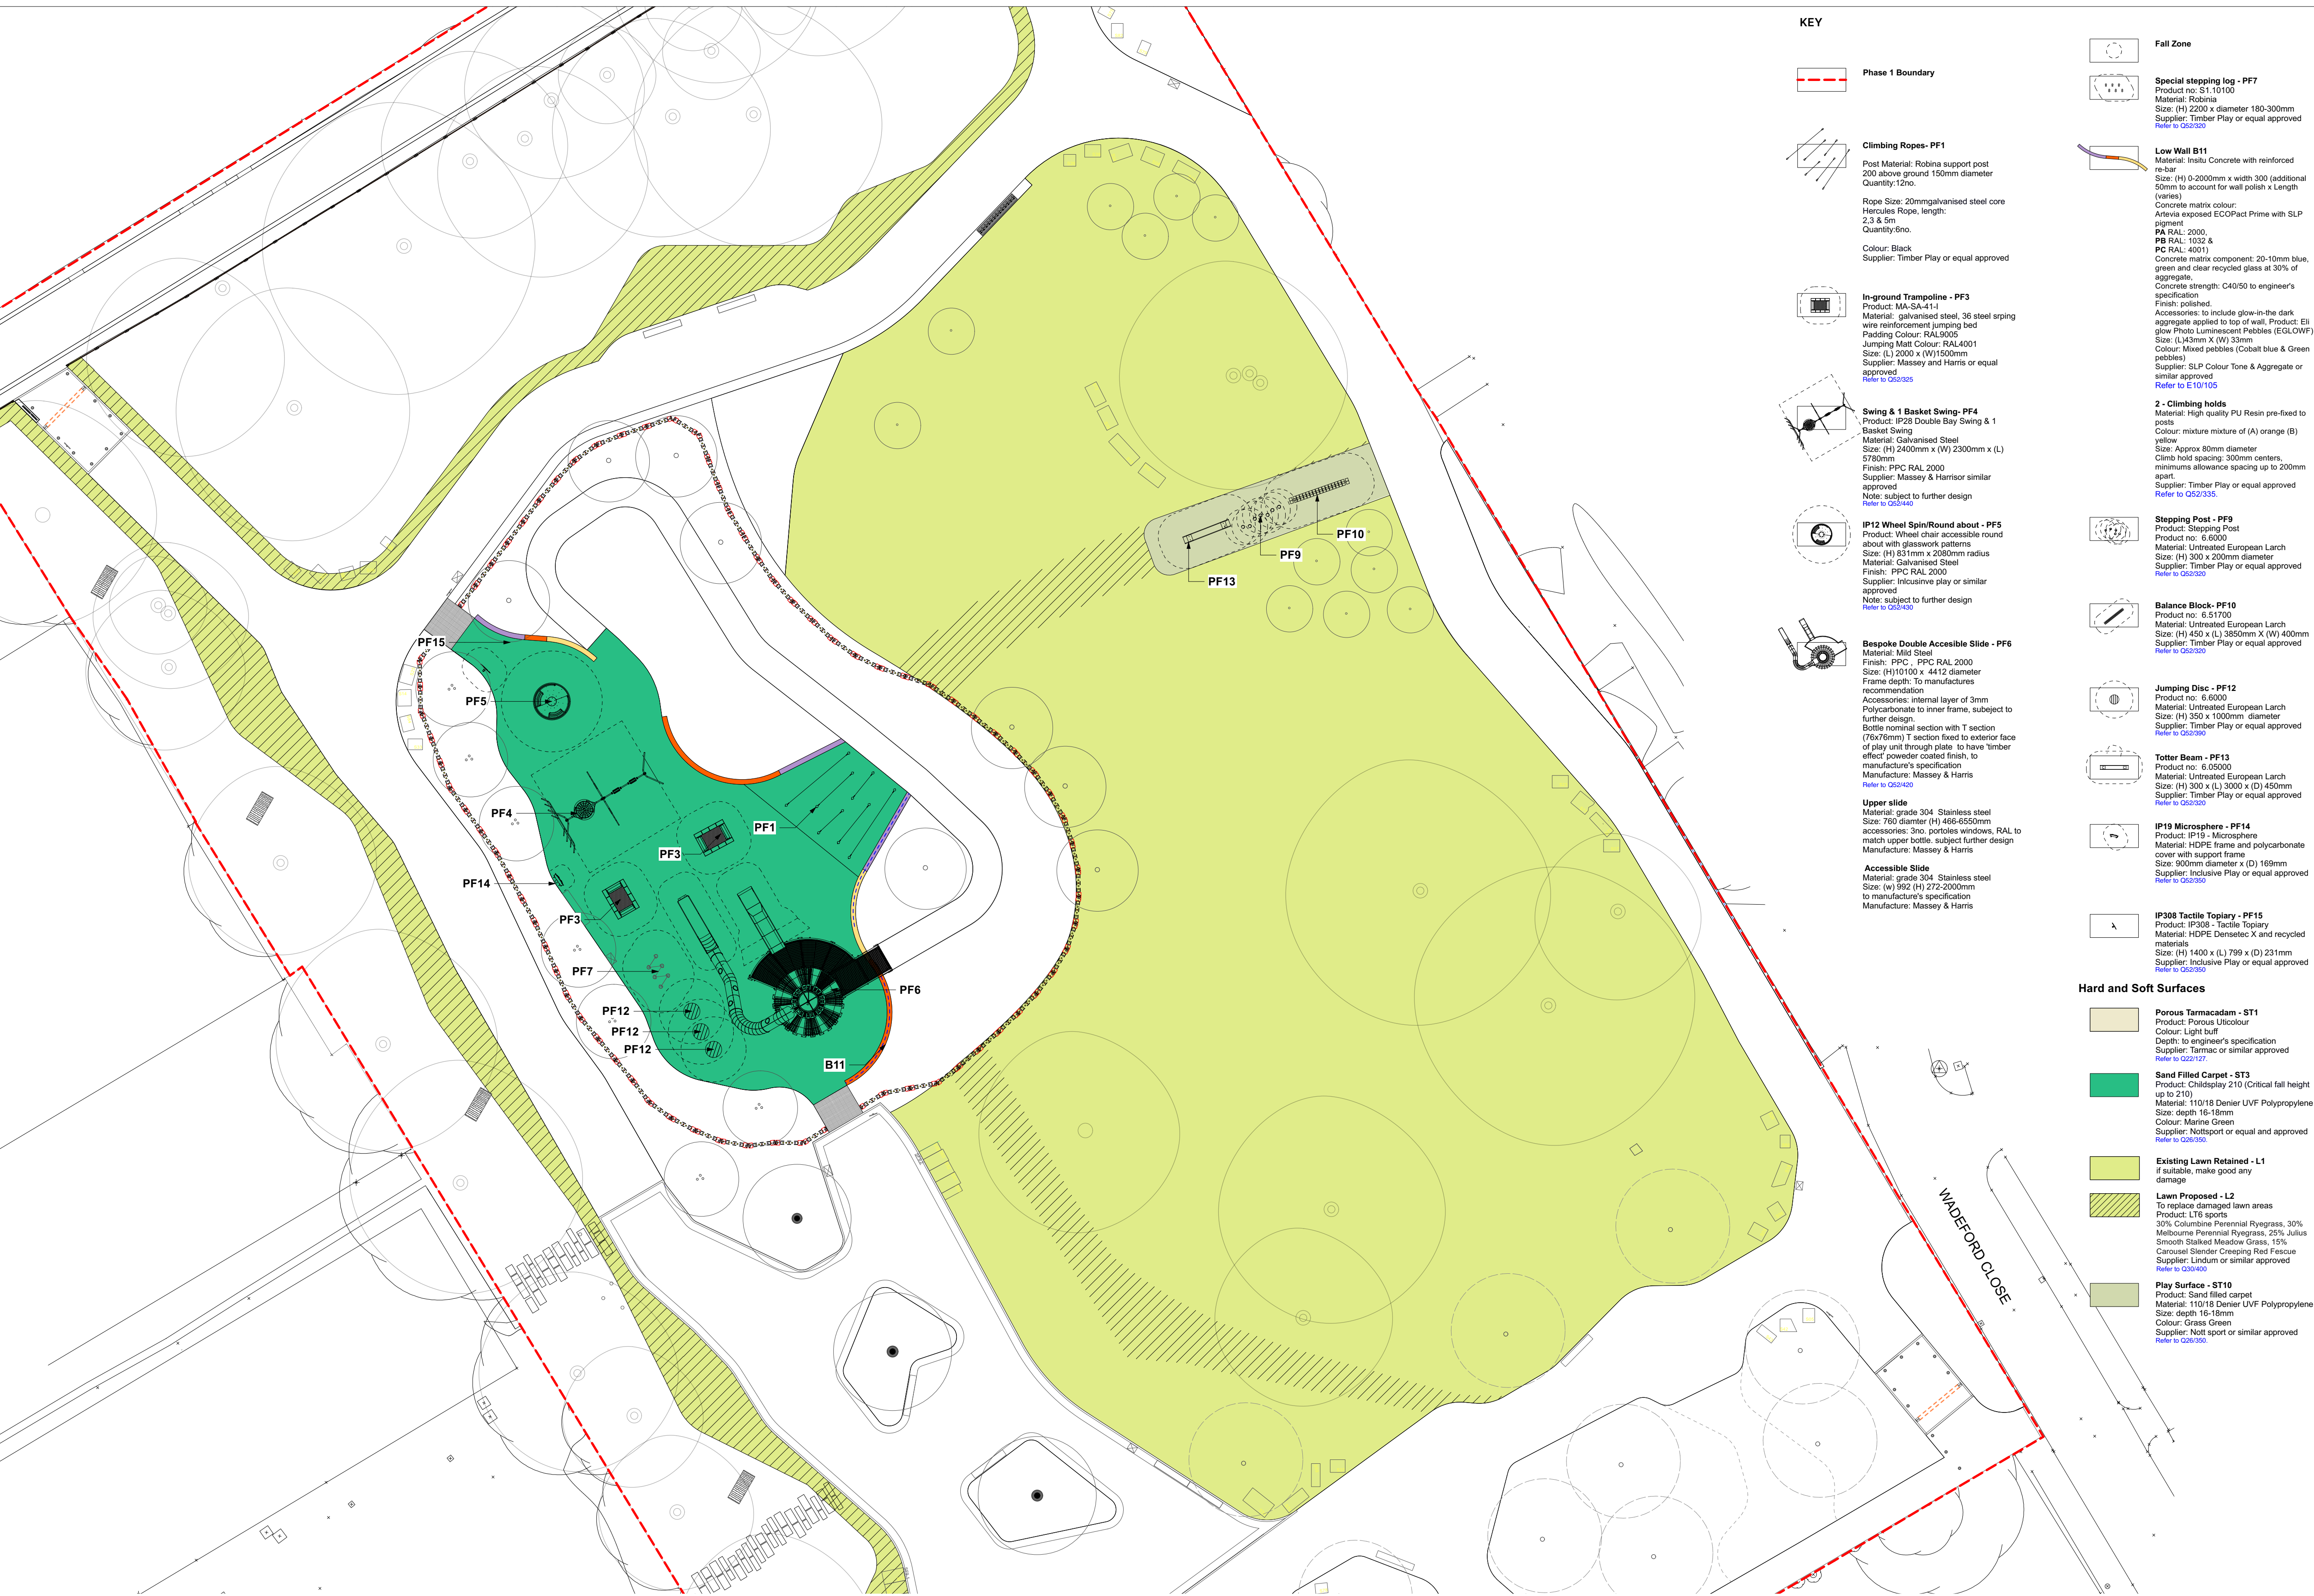

KEY

Phase 1 Boundary

Climbing Ropes - PF1

Post Material: Robina support post
200 above ground 150mm diameter
Quantity:12no.

Rope Size: 20mmgalvanised steel core
Hercules Rope, length:
2.3 & 5m
Quantity:6no.

Colour: Black
Supplier: Timber Play or equal approved

In-ground Trampoline - PF3

Product: MA-SA-41-L
Material: galvanised steel, 36 steel spring
wire reinforcement jumping bed
Padding Colour: RAL9005
Jumping Matt Colour: RAL4001
Size: (L) 2000 x (W)1500mm
Supplier: Massey and Harris or equal
approved
Refer to Q52/225

Swing & 1 Basket Swing- PF4

Product: IP28 Double Bay Swing & 1
Basket Swing
Material: Galvanised Steel
Size: (H) 2400mm x (W) 2300mm x (L)
5780mm
Finish: PPC RAL 2000
Supplier: Massey & Harris or similar
approved
Note: subject to further design
Refer to Q52/449

IP12 Wheel Spin/Round about - PF5

Product: Wheel chair accessible round
about with glasswork patterns
Size: (H) 831mm x 2080mm radius
Material: Galvanised Steel
Finish: PPC RAL 2000
Supplier: Inclusive play or similar
approved
Note: subject to further design
Refer to Q52/426

Bespoke Double Accessible Slide - PF6

Material: Mild Steel
Finish: PPC, PPC RAL 2000
Size: (H)10100 x 4412 diameter
Frame depth: To manufactures
recommendation
Accessories: internal layer of 3mm
Polycarbonate to inner frame, subject to
further design.
Bottle nominal section with T section
(76x76mm) T section fixed to exterior face
of play unit through plate to have 'timber
effect' powder coated finish, to
manufacture's specification
Manufacture: Massey & Harris

Upper slide

Material: grade 304 Stainless steel
Size: 760 diameter (H) 466-6550mm
accessories: 3no. portoles windows, RAL to
match upper bottle, subject further design
Manufacture: Massey & Harris

Accessible Slide

Material: grade 304 Stainless steel
Size: (w) 952 (H) 212-2000mm
to manufacture's specification
Manufacture: Massey & Harris

Fall Zone

Special stepping log - PF7

Product no: S1.10100
Material: Robina
Size: (H) 2200 x diameter 180-300mm
Supplier: Timber Play or equal approved
Refer to Q52/220

Low Wall B11

Material: Insitu Concrete with reinforced
re-bar
Size: (H) 0-2000mm x width 300 (additional
50mm to account for wall polish x Length
(varies)
Concrete matrix colour:
Anavia exposed ECoPact Prime with SLP
pigment
PA RAL: 2000,
PB RAL: 1032 &
PC RAL: 4001
Concrete matrix component: 20-10mm blue,
green and clear recycled glass at 30% of
aggregate.
Concrete strength: C40/50 to engineer's
specification
Finish: polished.
Accessories: to include glow-in-the dark
aggregate applied to top of wall, Product: Eil
glow Photo Luminescent Pebbles (EGL.OWF)
Size: (L)43mm X (W) 33mm
Colour: Mixed pebbles (Cobalt blue & Green
pebbles)
Supplier: SLP Colour Tone & Aggregate or
similar approved
Refer to E10/105

2 - Climbing holds

Material: High quality PU Resin pre-fixed to
posts
Colour: mixture mixture of (A) orange (B)
yellow
Size: Approx 80mm diameter
Climb hold spacing: 300mm centers,
minmums allowance spacing up to 200mm
apart.
Supplier: Timber Play or equal approved
Refer to Q52/335.

Stepping Post - PF9

Product: Stepping Post
Product no: 6.6000
Material: Untreated European Larch
Size: (H) 300 x 200mm diameter
Supplier: Timber Play or equal approved
Refer to Q52/230

Balance Block- PF10

Product no: 6.51700
Material: Untreated European Larch
Size: (H) 450 x (L) 3850mm X (W) 400mm
Supplier: Timber Play or equal approved
Refer to Q52/290

Jumping Disc - PF12

Product no: 6.6000
Material: Untreated European Larch
Size: (H) 350 x 1000mm diameter
Supplier: Timber Play or equal approved
Refer to Q52/290

Totter Beam - PF13

Product no: 6.05000
Material: Untreated European Larch
Size: (H) 300 x (L) 3500 x (D) 450mm
Supplier: Timber Play or equal approved
Refer to Q52/230

IP19 Microsphere - PF14

Product: IP19 - Microsphere
Material: HDPE frame and polycarbonate
cover with support frame
Size: 900mm diameter x (D) 169mm
Supplier: Inclusive Play or equal approved
Refer to Q52/290

IP308 Tactile Topiary - PF15

Product: IP308 - Tactile Topiary
Material: HDPE frame and recycled
materials
Size: (H) 1400 x (L) 799 x (D) 231mm
Supplier: Inclusive Play or equal approved
Refer to Q52/290

Hard and Soft Surfaces

Porous Tarmacadam - ST1

Product: Porous Uti colour
Colour: Light buff
Depth: to engineer's specification
Supplier: Tarmac or similar approved
Refer to Q22/127

Sand Filled Carpet - ST3

Product: Childsplay 210 (Critical fall height
up to 210)
Material: 110/18 Denier UVF Polypropylene
Size: depth 16-18mm
Colour: Marine Green
Supplier: Nottsport or equal and approved
Refer to Q26/255

Existing Lawn Retained - L1

If suitable, make good any
damage

Lawn Proposed - L2

To replace damaged lawn areas
Product: L16 sports
30% Columbine Perennial Ryegrass, 30%
Melbourne Perennial Ryegrass, 25% Julius
Smooth Stalked Meadow Grass, 15%
Carousel Slender Creeping Red Fescue
Supplier: Lindum or similar approved
Refer to Q33/600

Play Surface - ST10


Product: Sand filled carpet
Material: 110/18 Denier UVF Polypropylene
Size: depth 16-18mm
Colour: Grass Green
Supplier: Nott sport or similar approved
Refer to Q26/255

THIS DRAWING IS COPYRIGHT PROTECTED AND MAY NOT BE REPRODUCED IN WHOLE OR PART WITHOUT WRITTEN AUTHORITY FROM THE OWNER.

NOTES:

1. Do not scale from this drawing.
2. Always work to noted dimensions.
3. All dimensions are in millimetres unless otherwise stated.
4. All setting out, levels and dimensions to be agreed on site.
5. The dimensions of all materials must be checked on site before being laid out.
6. This drawing must be read with the relevant specification clauses and detail drawings.
7. Order of construction and setting out to be agreed on site.

LOCATION PLAN

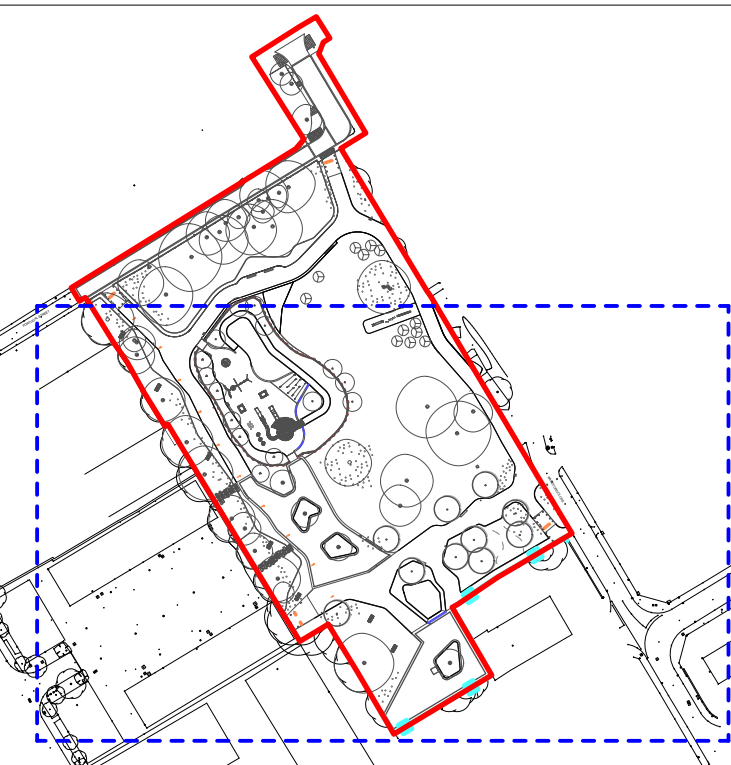

P06	04/02/25	Condition discharge	AS	AM
P05	25/01/23	Planning Issue	AS	AM
Revision	Date	Description	Drawn	Apprv.



Plant I.E. Limited
Manchester | London | Liverpool | Leeds | Standish
E: info@plant-ie.com W: plant-ie.com

MANCHESTER
2 Back Grafton St.,
Altrincham,
WA14 1DY
T: 0161 928 9281

Client MCC

Project Ancoats Green

Drg Title General Arrangement Play Furniture

Created on AS **Created by** AS **Approved by** AM

Scale 1:200 **Size** A1 **Workstage** Planning **Status**

Drg No. 2895-PLA-XX-XX-DR-L-4003 **Suitability** **Revision** S4 P06
© Plant I.E. Limited



Swing basket Swing basket Climbing rope Inground trampoline Double accsible slide Tactile topiary Mircosphere