



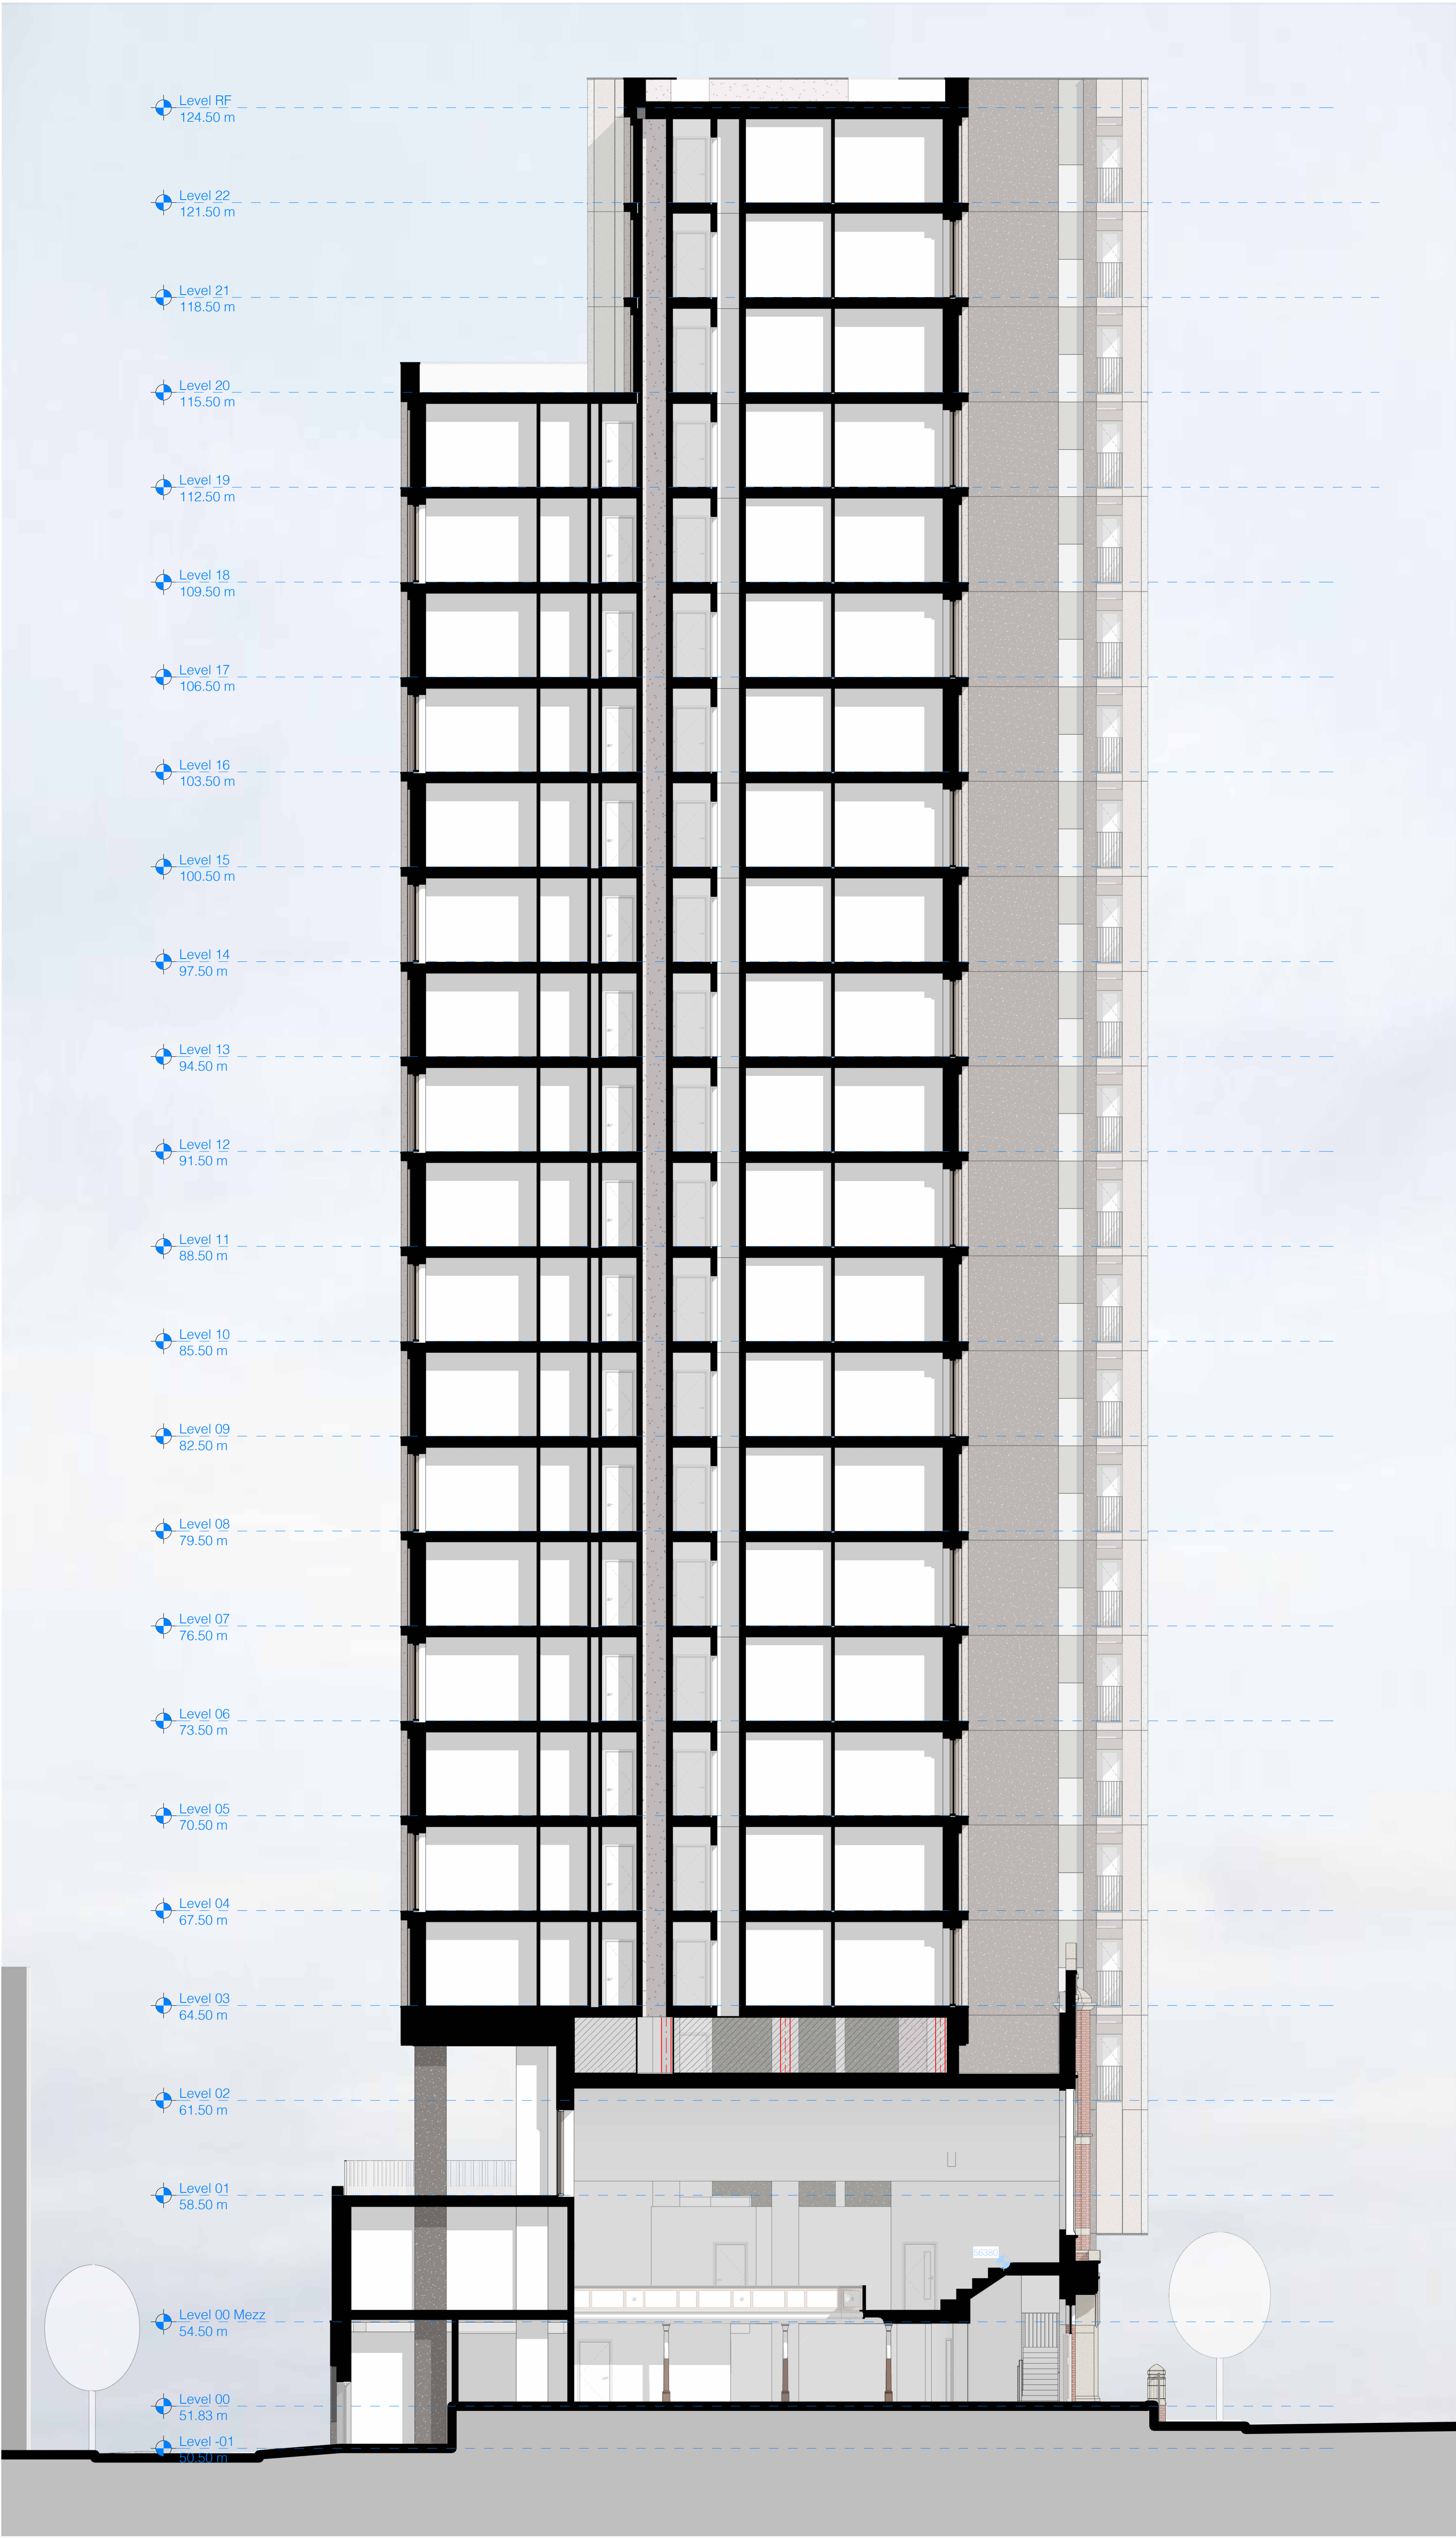

DO NOT SCALE
Work to annotated dimensions only. Read drawings in conjunction with relevant specification, Structural Engineers' and Services Engineers' drawings. Confirm all dimensions before commencement of any work on site or fabrication.

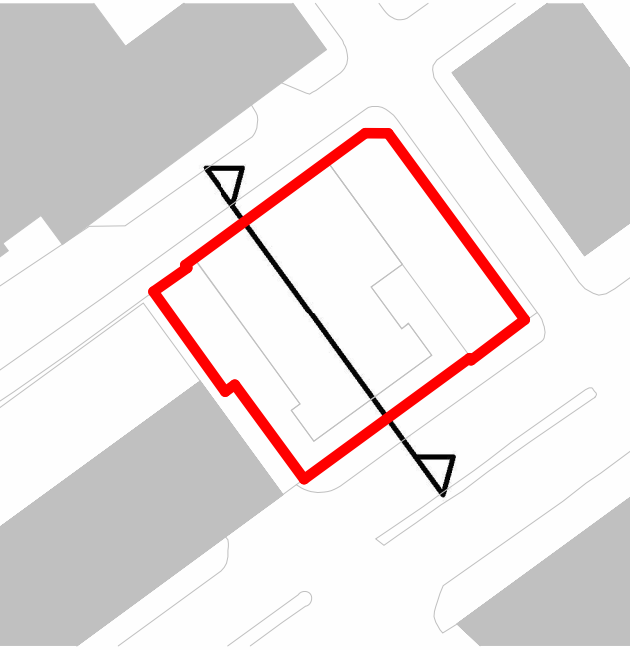

P2	Updated following change to BS9991	12/12/24
P1	Planning Issue	27/11/24
Rev:	Details:	Date:

client:
CityPoint Developments

project:
Baptist Church

job number:
0658

status:
S1 - Suitable for Coordination

title:
Proposed GA Section
Section AA

scale: 1 : 100
@ A1

drawn by: HM

drawing number:
(--)/401

current revision date: 12/12/24
revision: P2

SGI Studios
1 Keelo Place
Manchester M15 4LE
t: +44(0)161 632 9842
e: mail@hodderandpartners.com
w: www.hodderandpartners.com

hodder+partners