
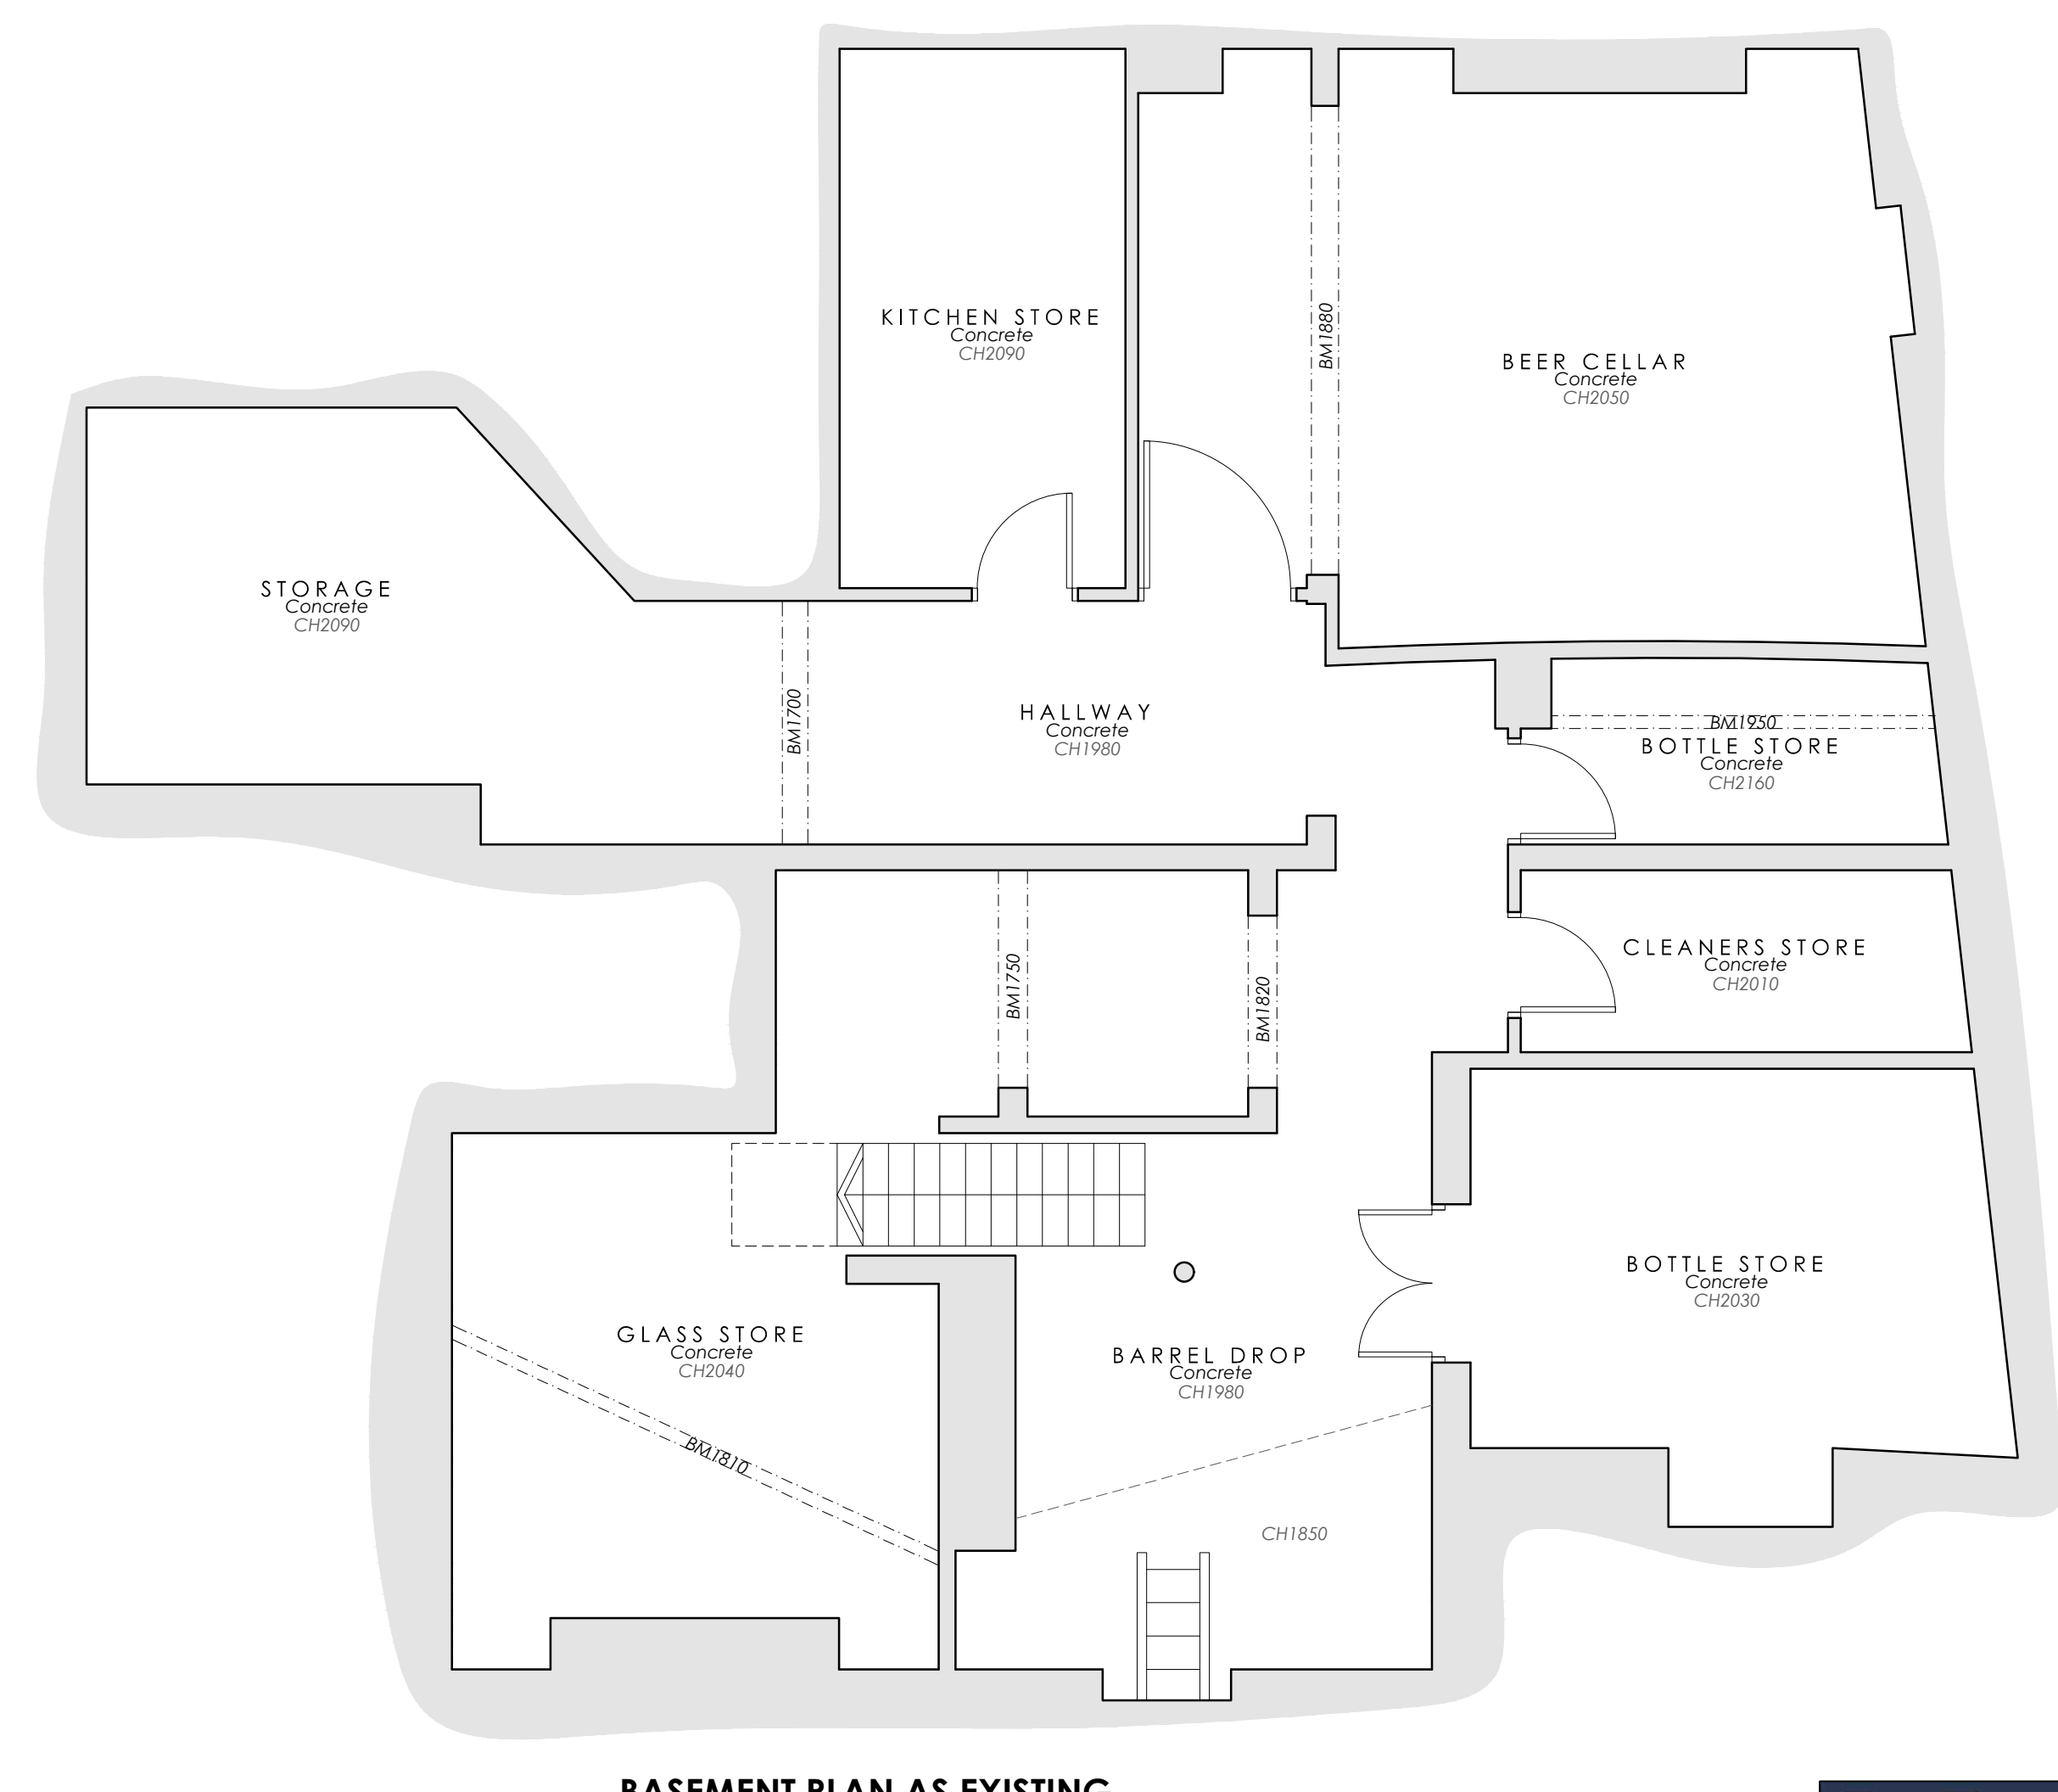
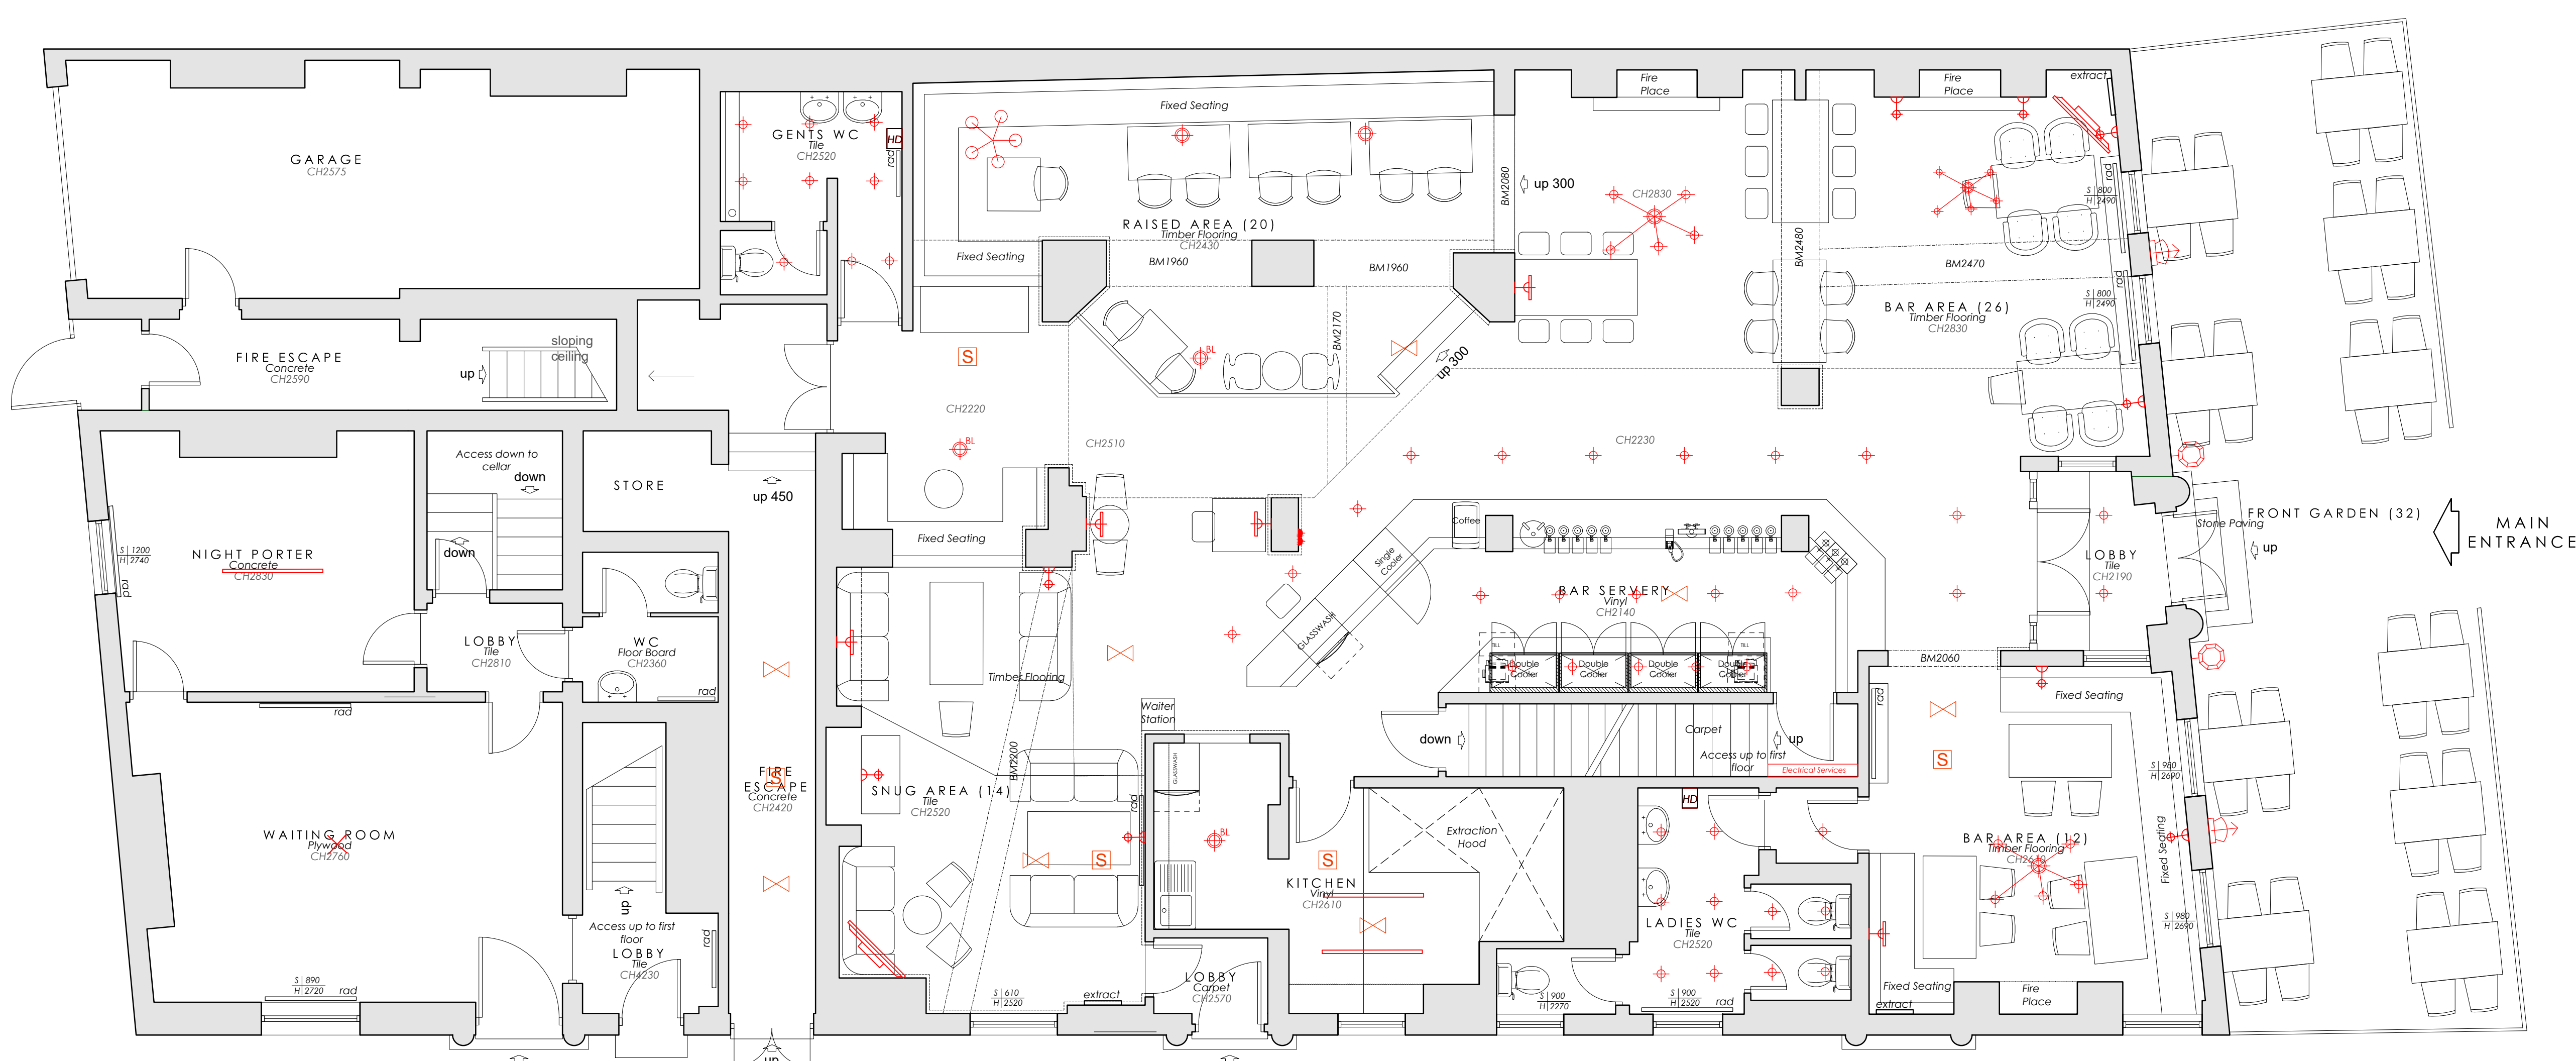
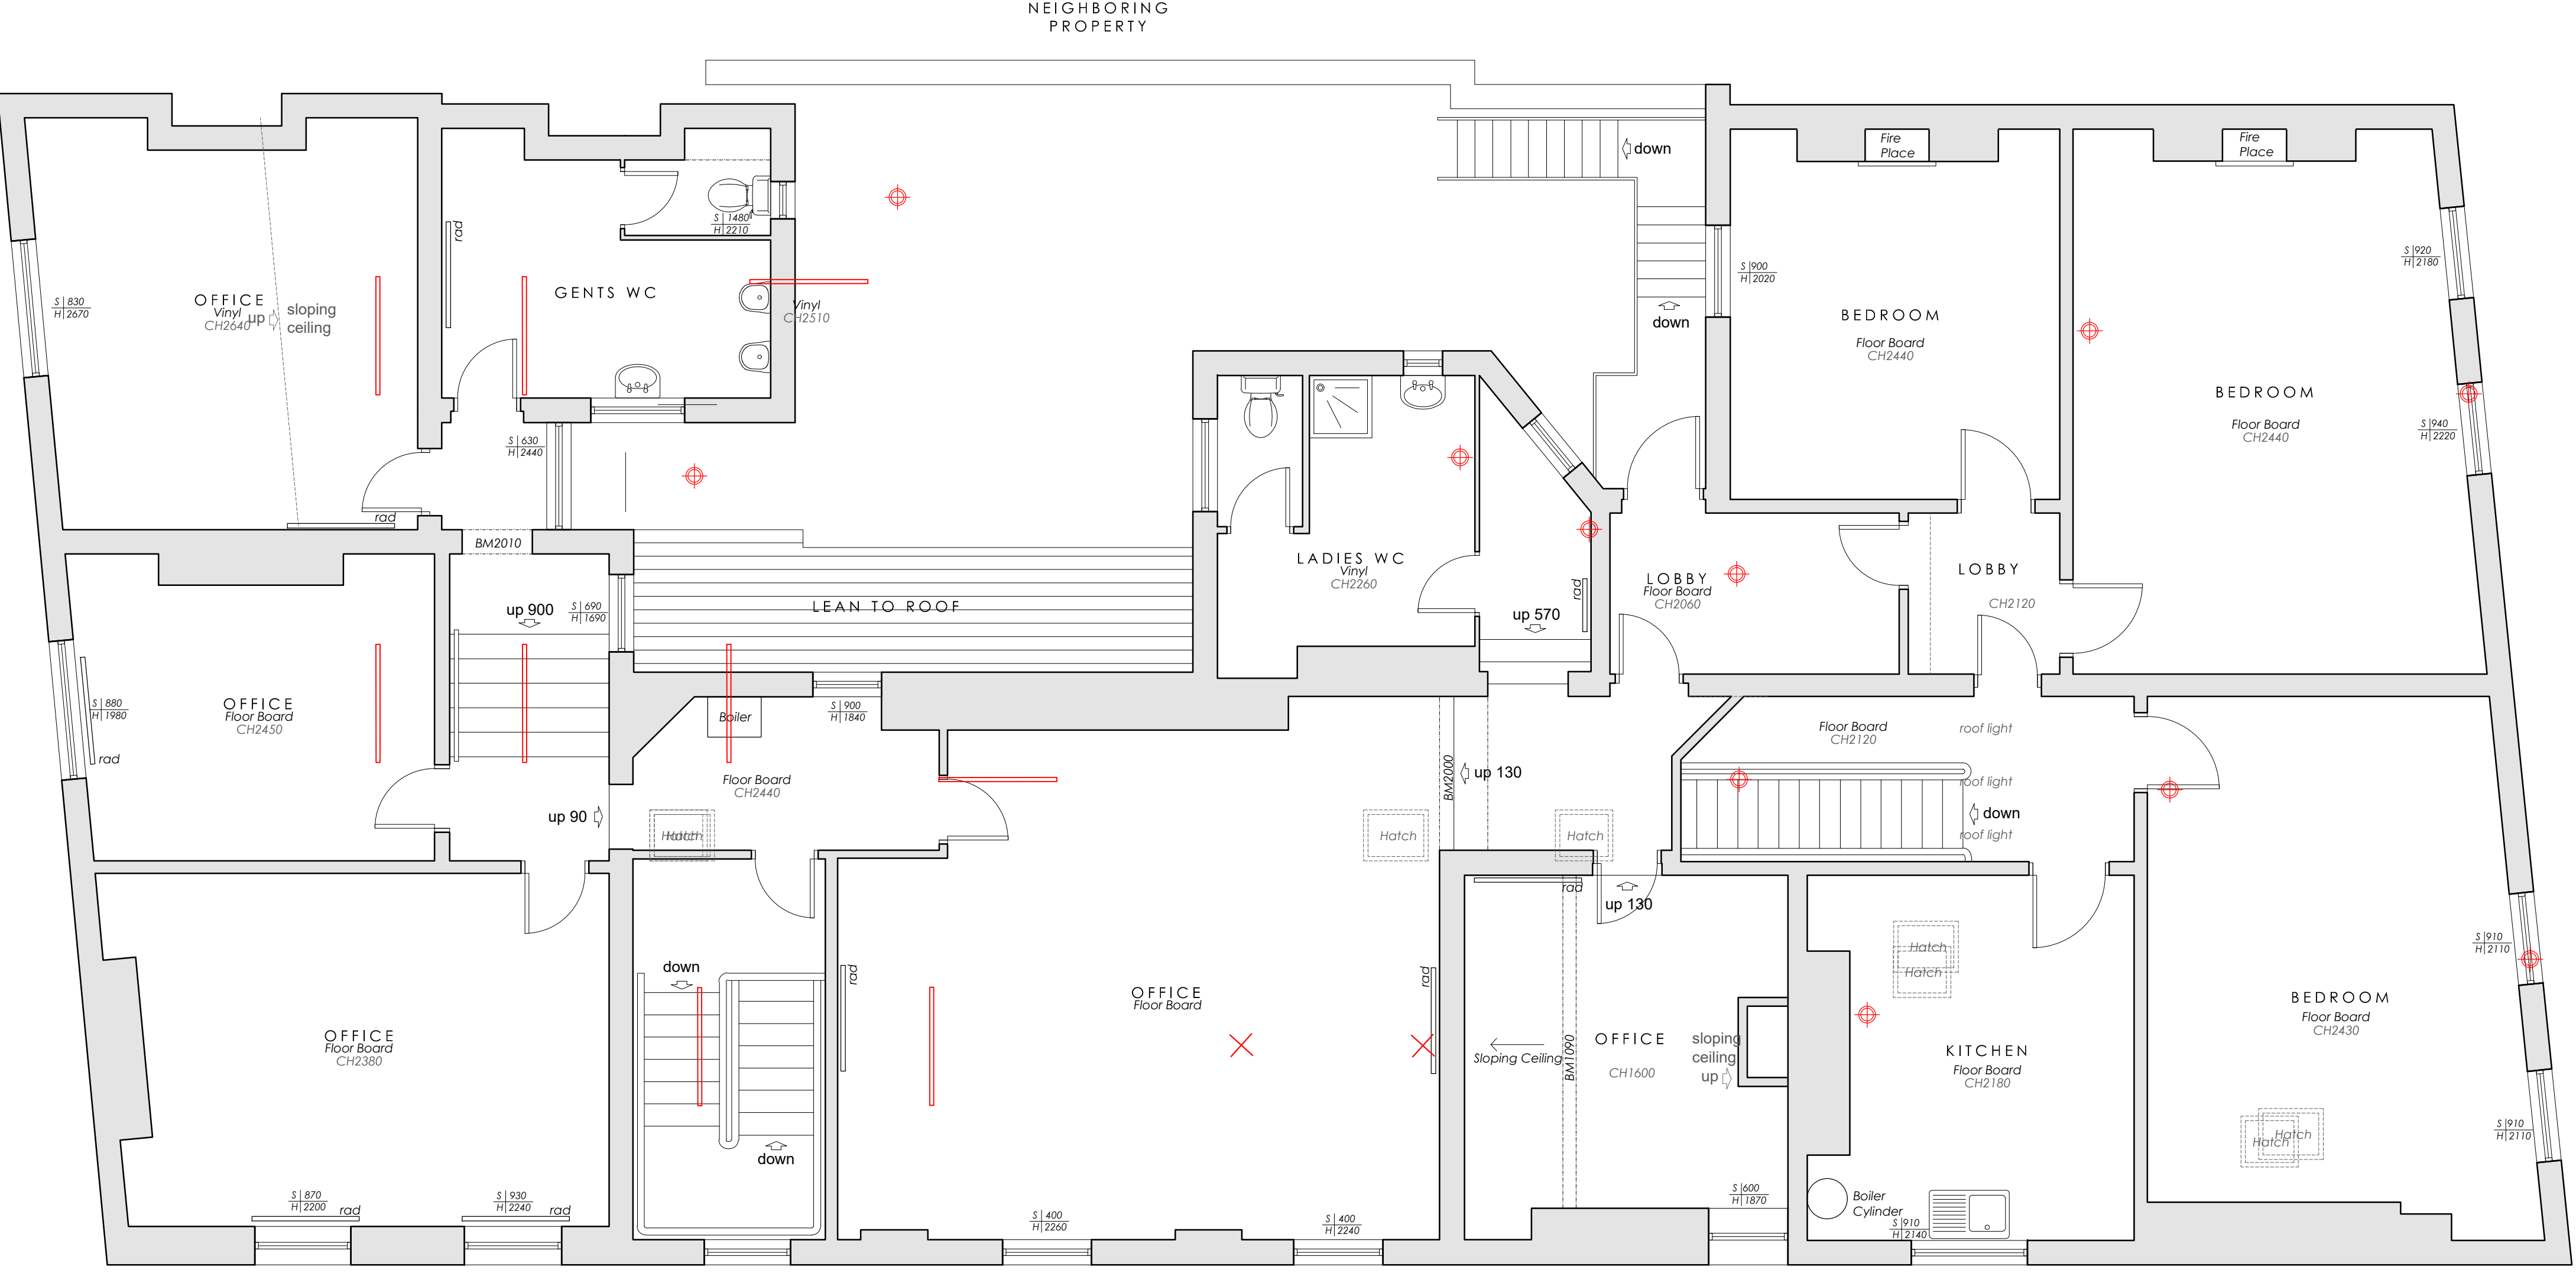


"Copyright in this drawing remains with the designer. Responsibility is not accepted for errors made by others in scaling from this drawing. All construction information should be taken from figured dimensions only. Check all dimensions on site. In case of any discrepancy, refer query to the designer."

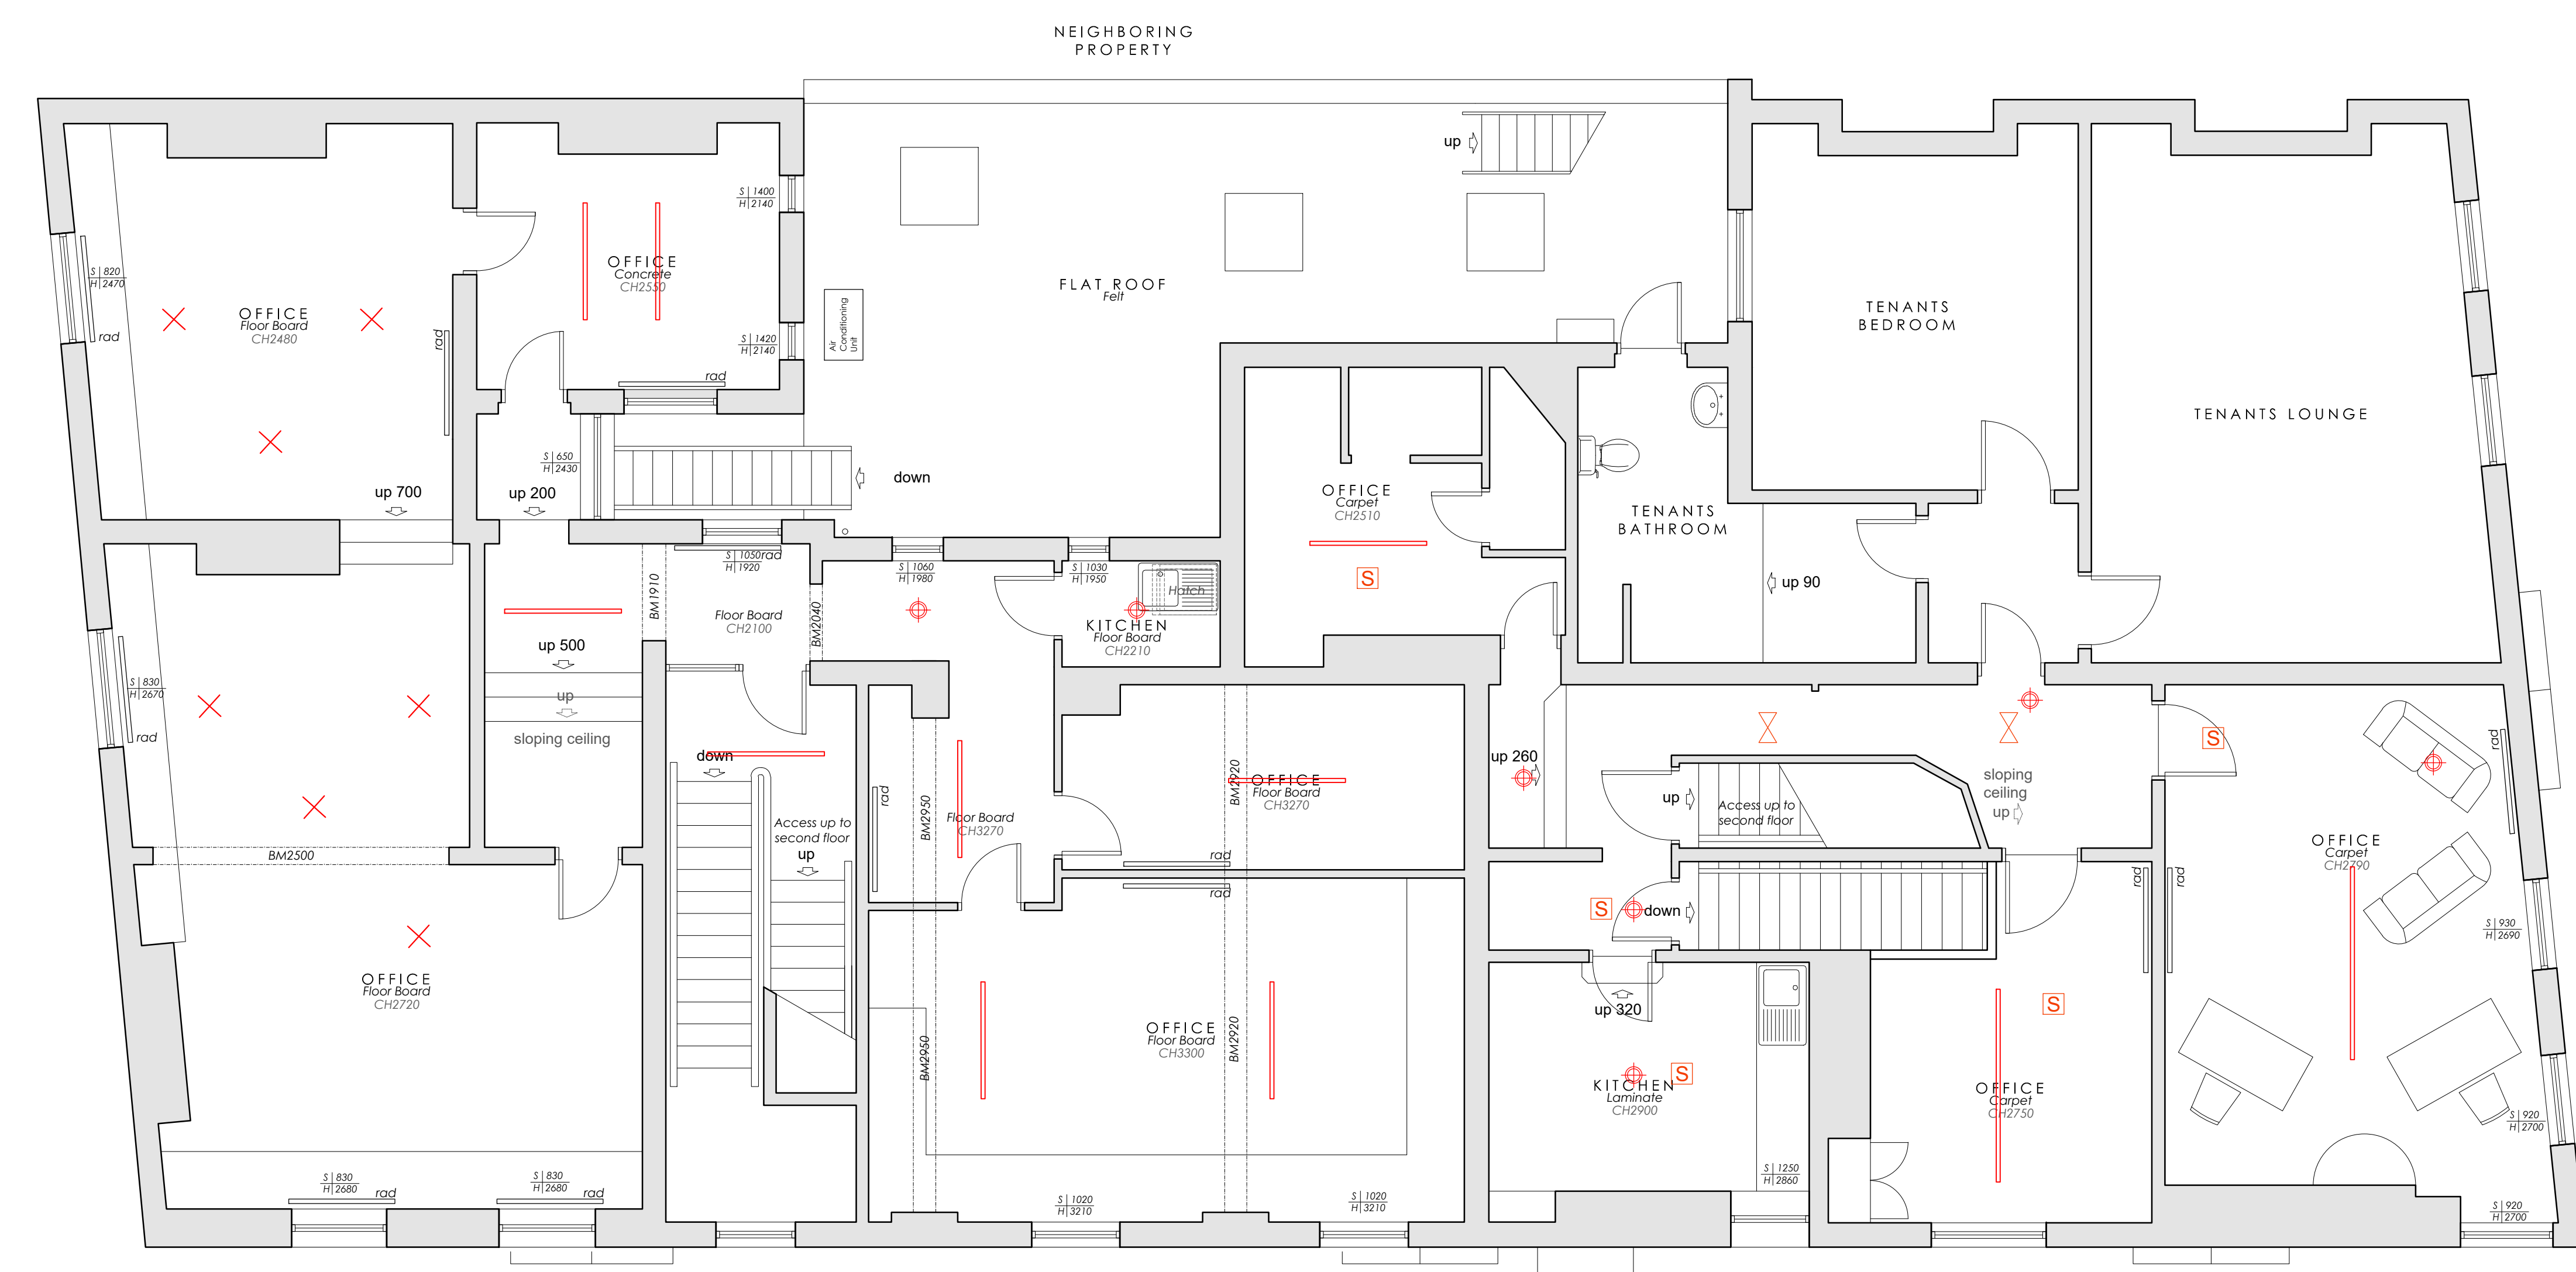

Rev	Description	By	Date
1	EXISTING LGF, GF, FF, SF PLAN	JW	14/11/21
2	22108-101		

0161 428 0310
office@inventiveda.com
www.inventiveda.com
@inventiveda

TRUST INNS
The Brunswick
97 Piccadilly, Manchester M1 2DB
EXISTING LGF, GF, FF, SF PLAN
DRAWN JW DATE 14/11/21 DRAWING NO. 22108-101
SCALE 1:50@A0 REV.