



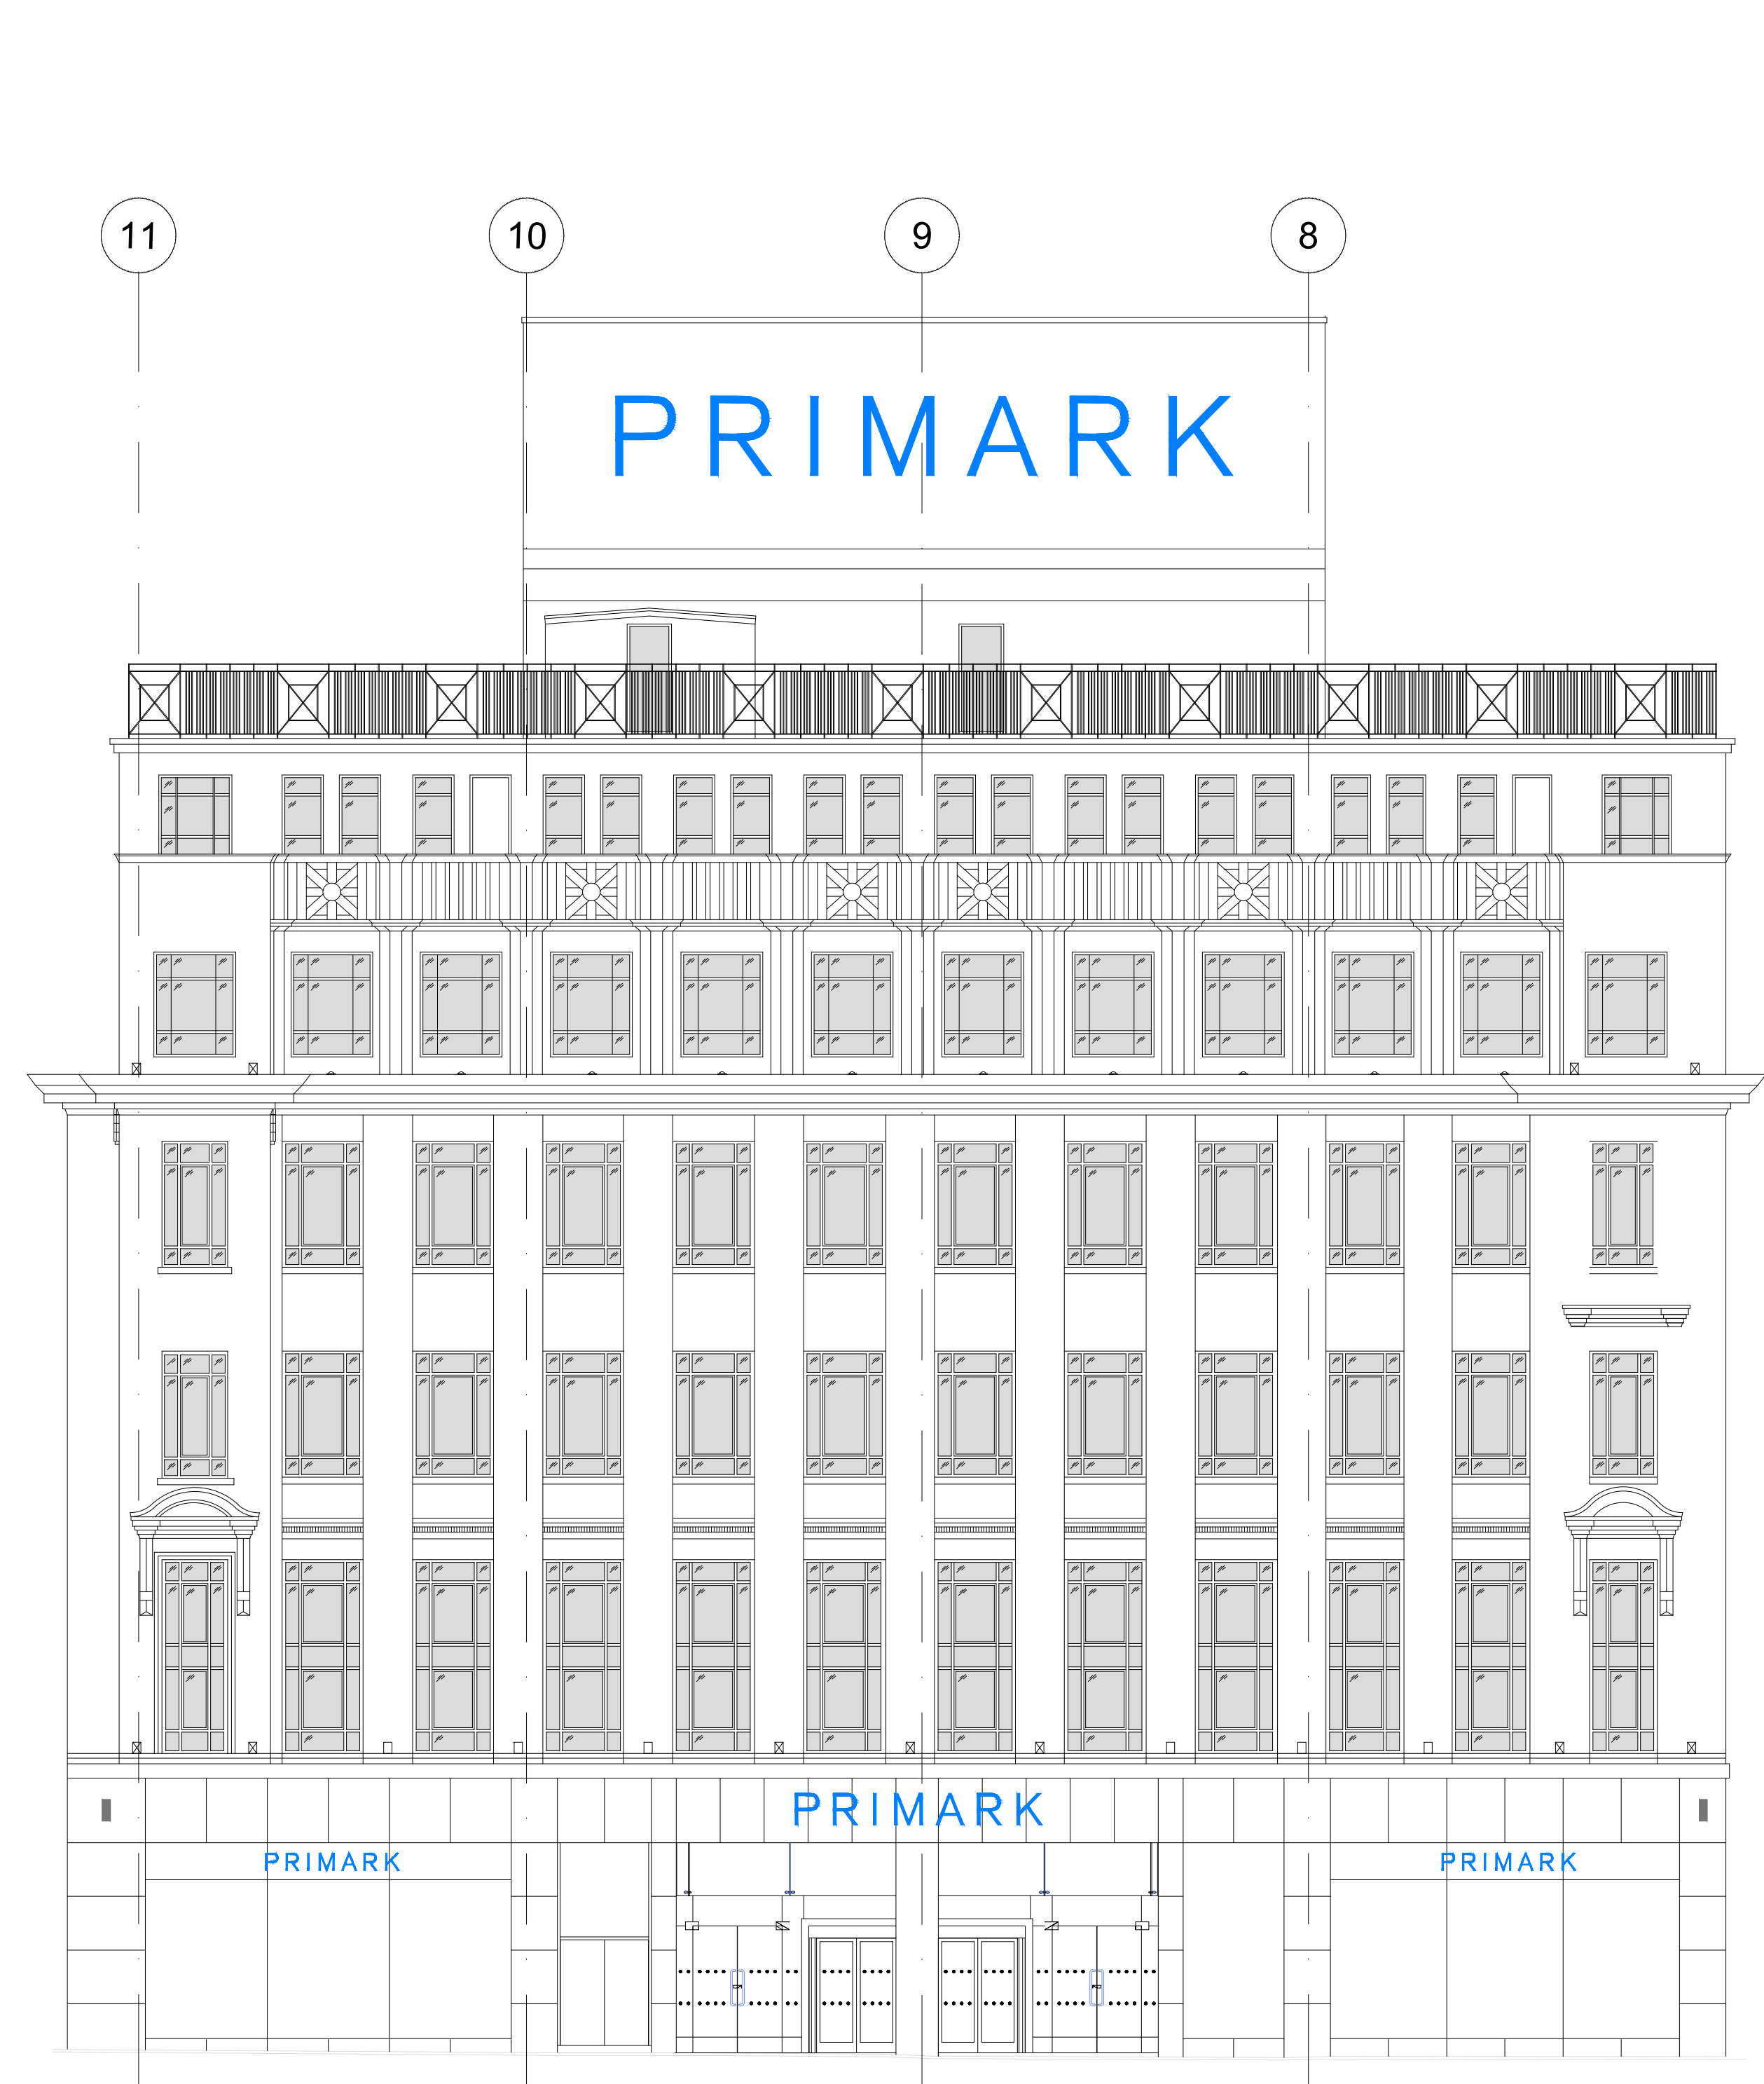

1 EXISTING ELEVATION - MOSLEY STREET
PL-01 Scale 1:100 @ A1



2 EXISTING ELEVATION - MARBLE STREET
PL-01 Scale 1:100 @ A1

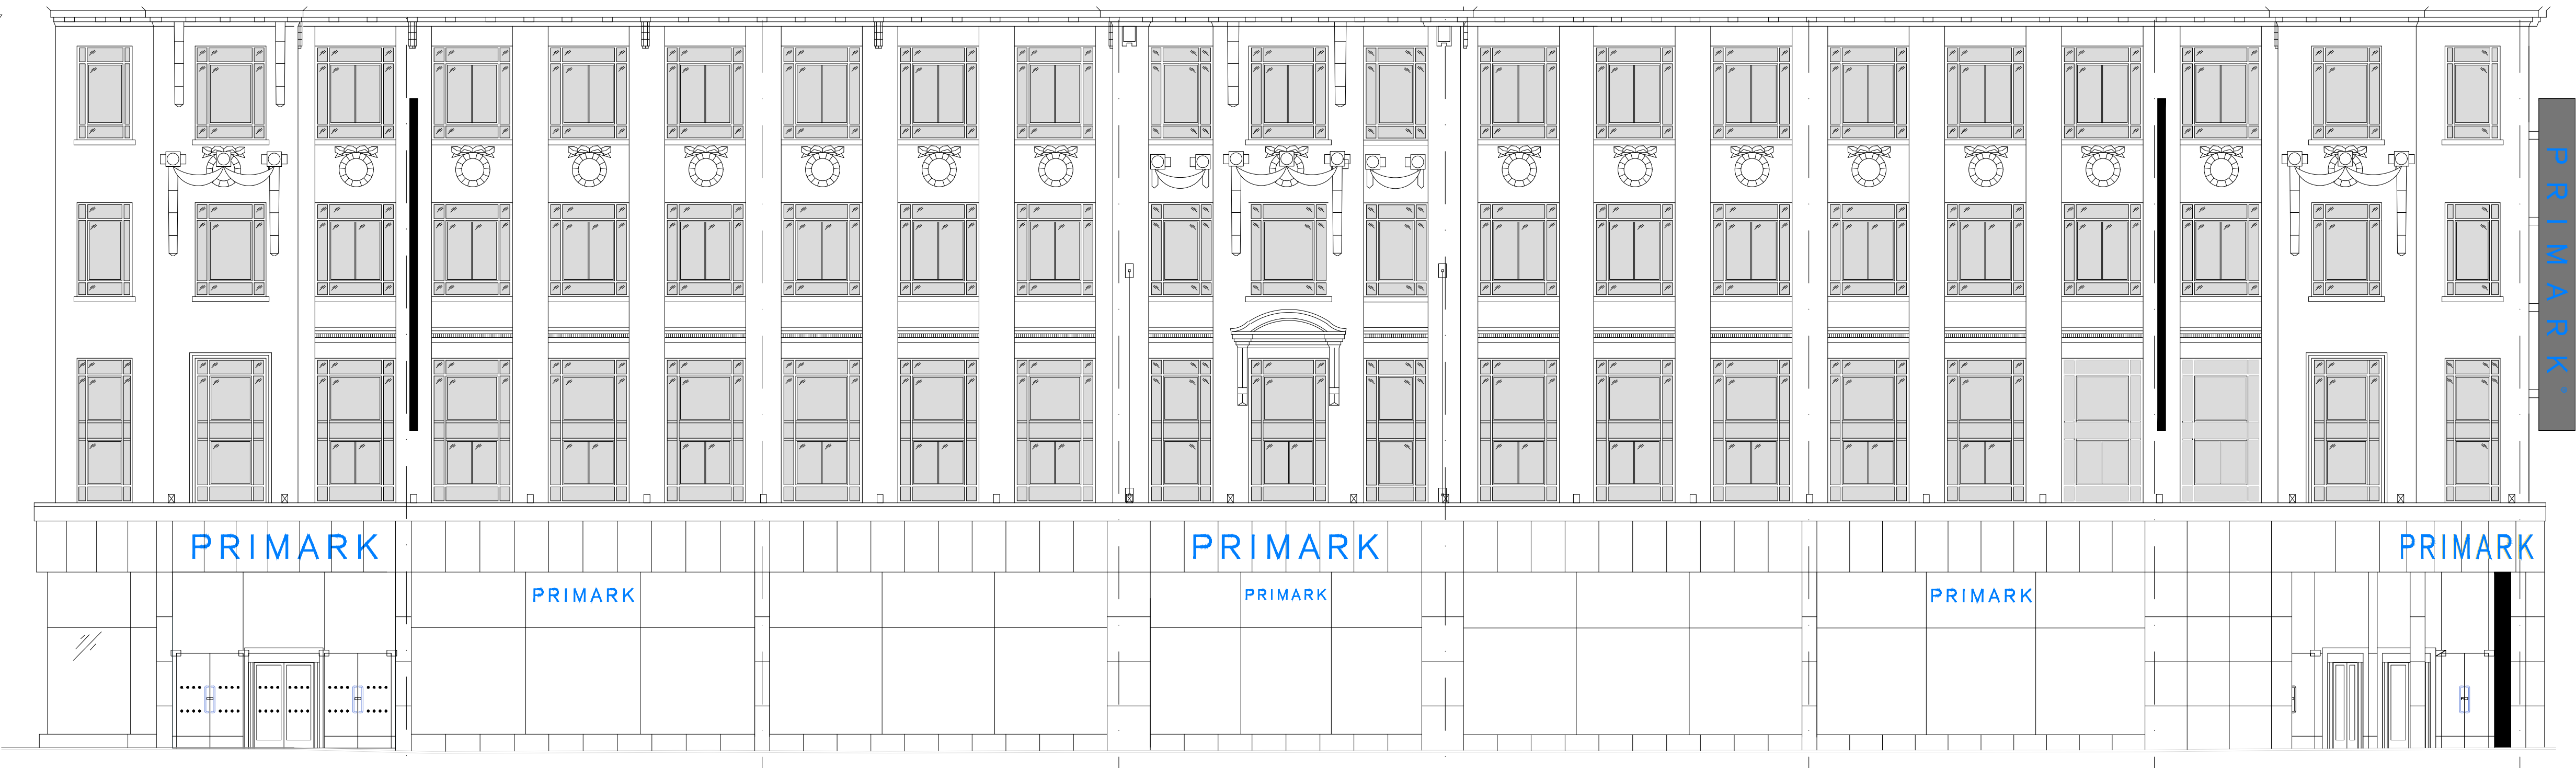

3 EXISTING ELEVATION - MARKET STREET
PL-01 Scale 1:100 @ A1



4 EXISTING ELEVATION - FOUNTAIN STREET
PL-01 Scale 1:100 @ A1

© Whittam Cox Architects - Disclaimer:

This drawing is copyright of WHITTEC Group Ltd trading as Whittam Cox Architects, and shall not be reproduced for use for any other purpose without the written permission of the Architects. This drawing must be read in conjunction with all other related drawings and documentation. It is the contractors responsibility to ensure full compliance with the Building Regulations. Do not scale from this drawing, use figure dimensions only. It is the contractors responsibility to check and verify all dimensions on site. Any discrepancies to be reported immediately.

Materials not in conformity with relevant British or European standards/Codes of practice or materials known to be deleterious to health & safety must not be used or specified on this project.


XREF'S IN THIS DRAWING



4 EXISTING ELEVATION
PL-01 NTS



5 EXISTING ELEVATION
PL-01 NTS

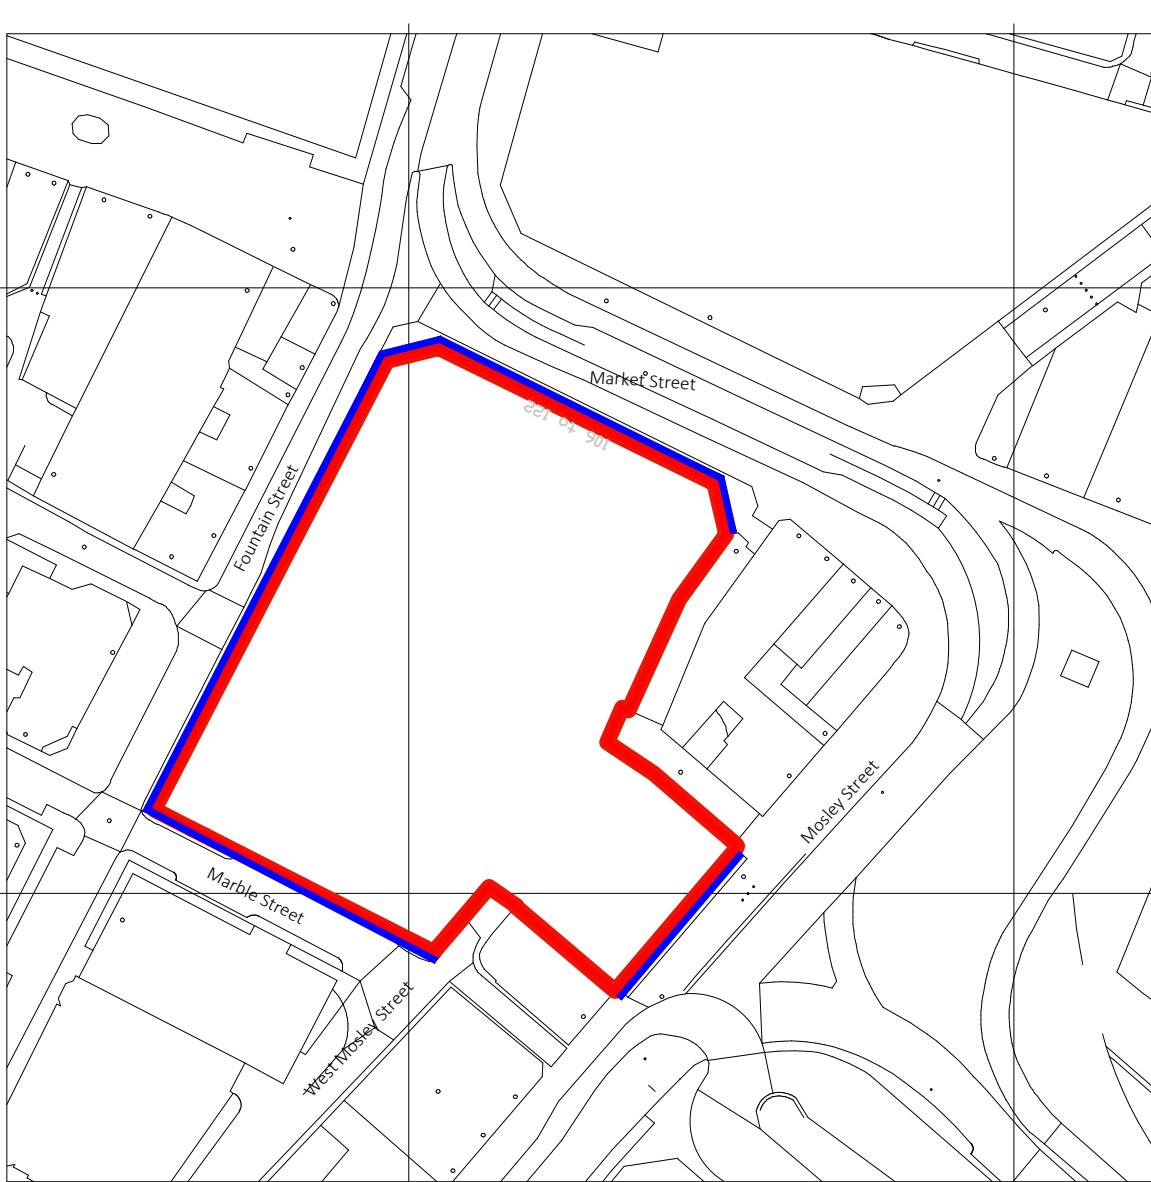

5 SITE LOCATION PLAN
PL-01 1:500

Boundary line of property/
land in Primark Stores
Ltd. demise
Proposed Area of Works

1.0 09/01/25 FIRST ISSUE RA/SN

PLANNING

REV DATE DESCRIPTION DRAWN CHECKED

PRIMARK®

PROJECT
Primark Manchester Refit

DRAWING
Existing External Elevations

CONSULTANT
Whittam
ARCHITECTS / Cox
Chesterfield / 01246 360261
London / 020 3388 0019
Leeds / 0113 4682450
whittamcox.com

CONSULTANT No SCALE DATE DRAWN CHECKED
240086 varies@A0 03.01.25 RA SN

PROJECT No REV
Dra WCA 519 PL-01 1.0

0m 1 2 3 4 5 6 7 8 9 10
1:100
0m 5 10 15 20 25 30 35 40 45 50
1:500