



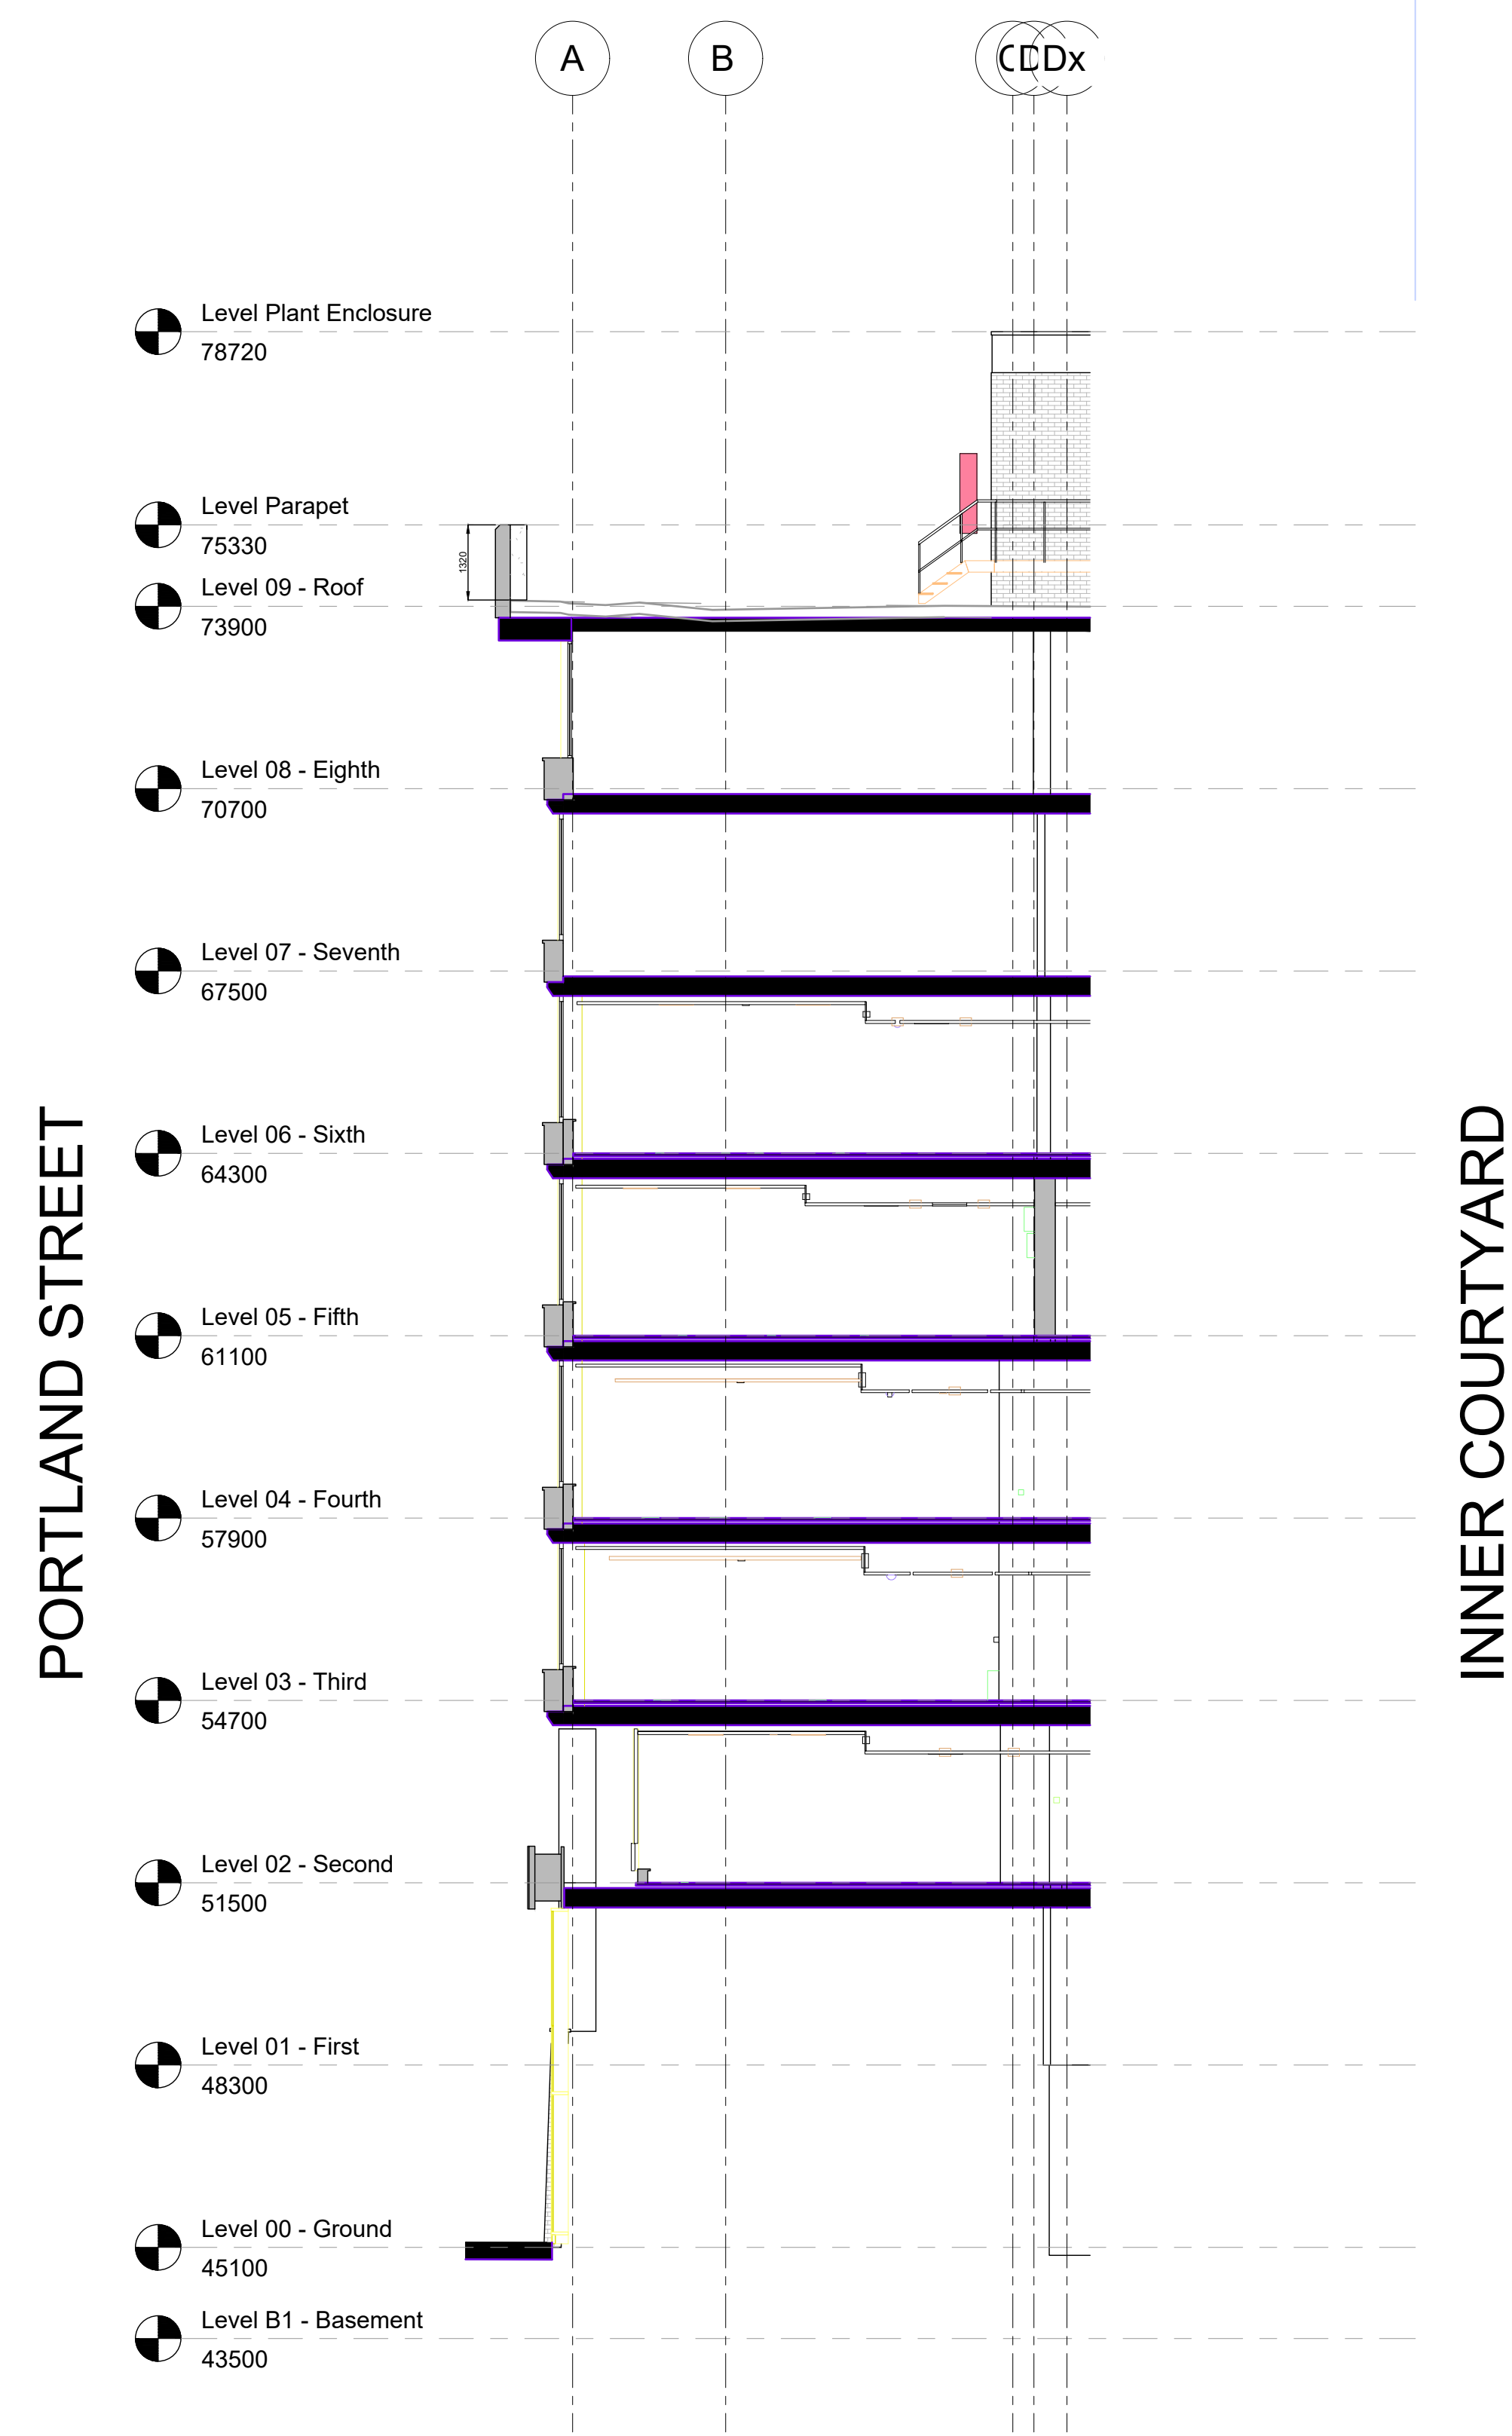


SECTION - PORTLAND STREET

SCALE 1:100

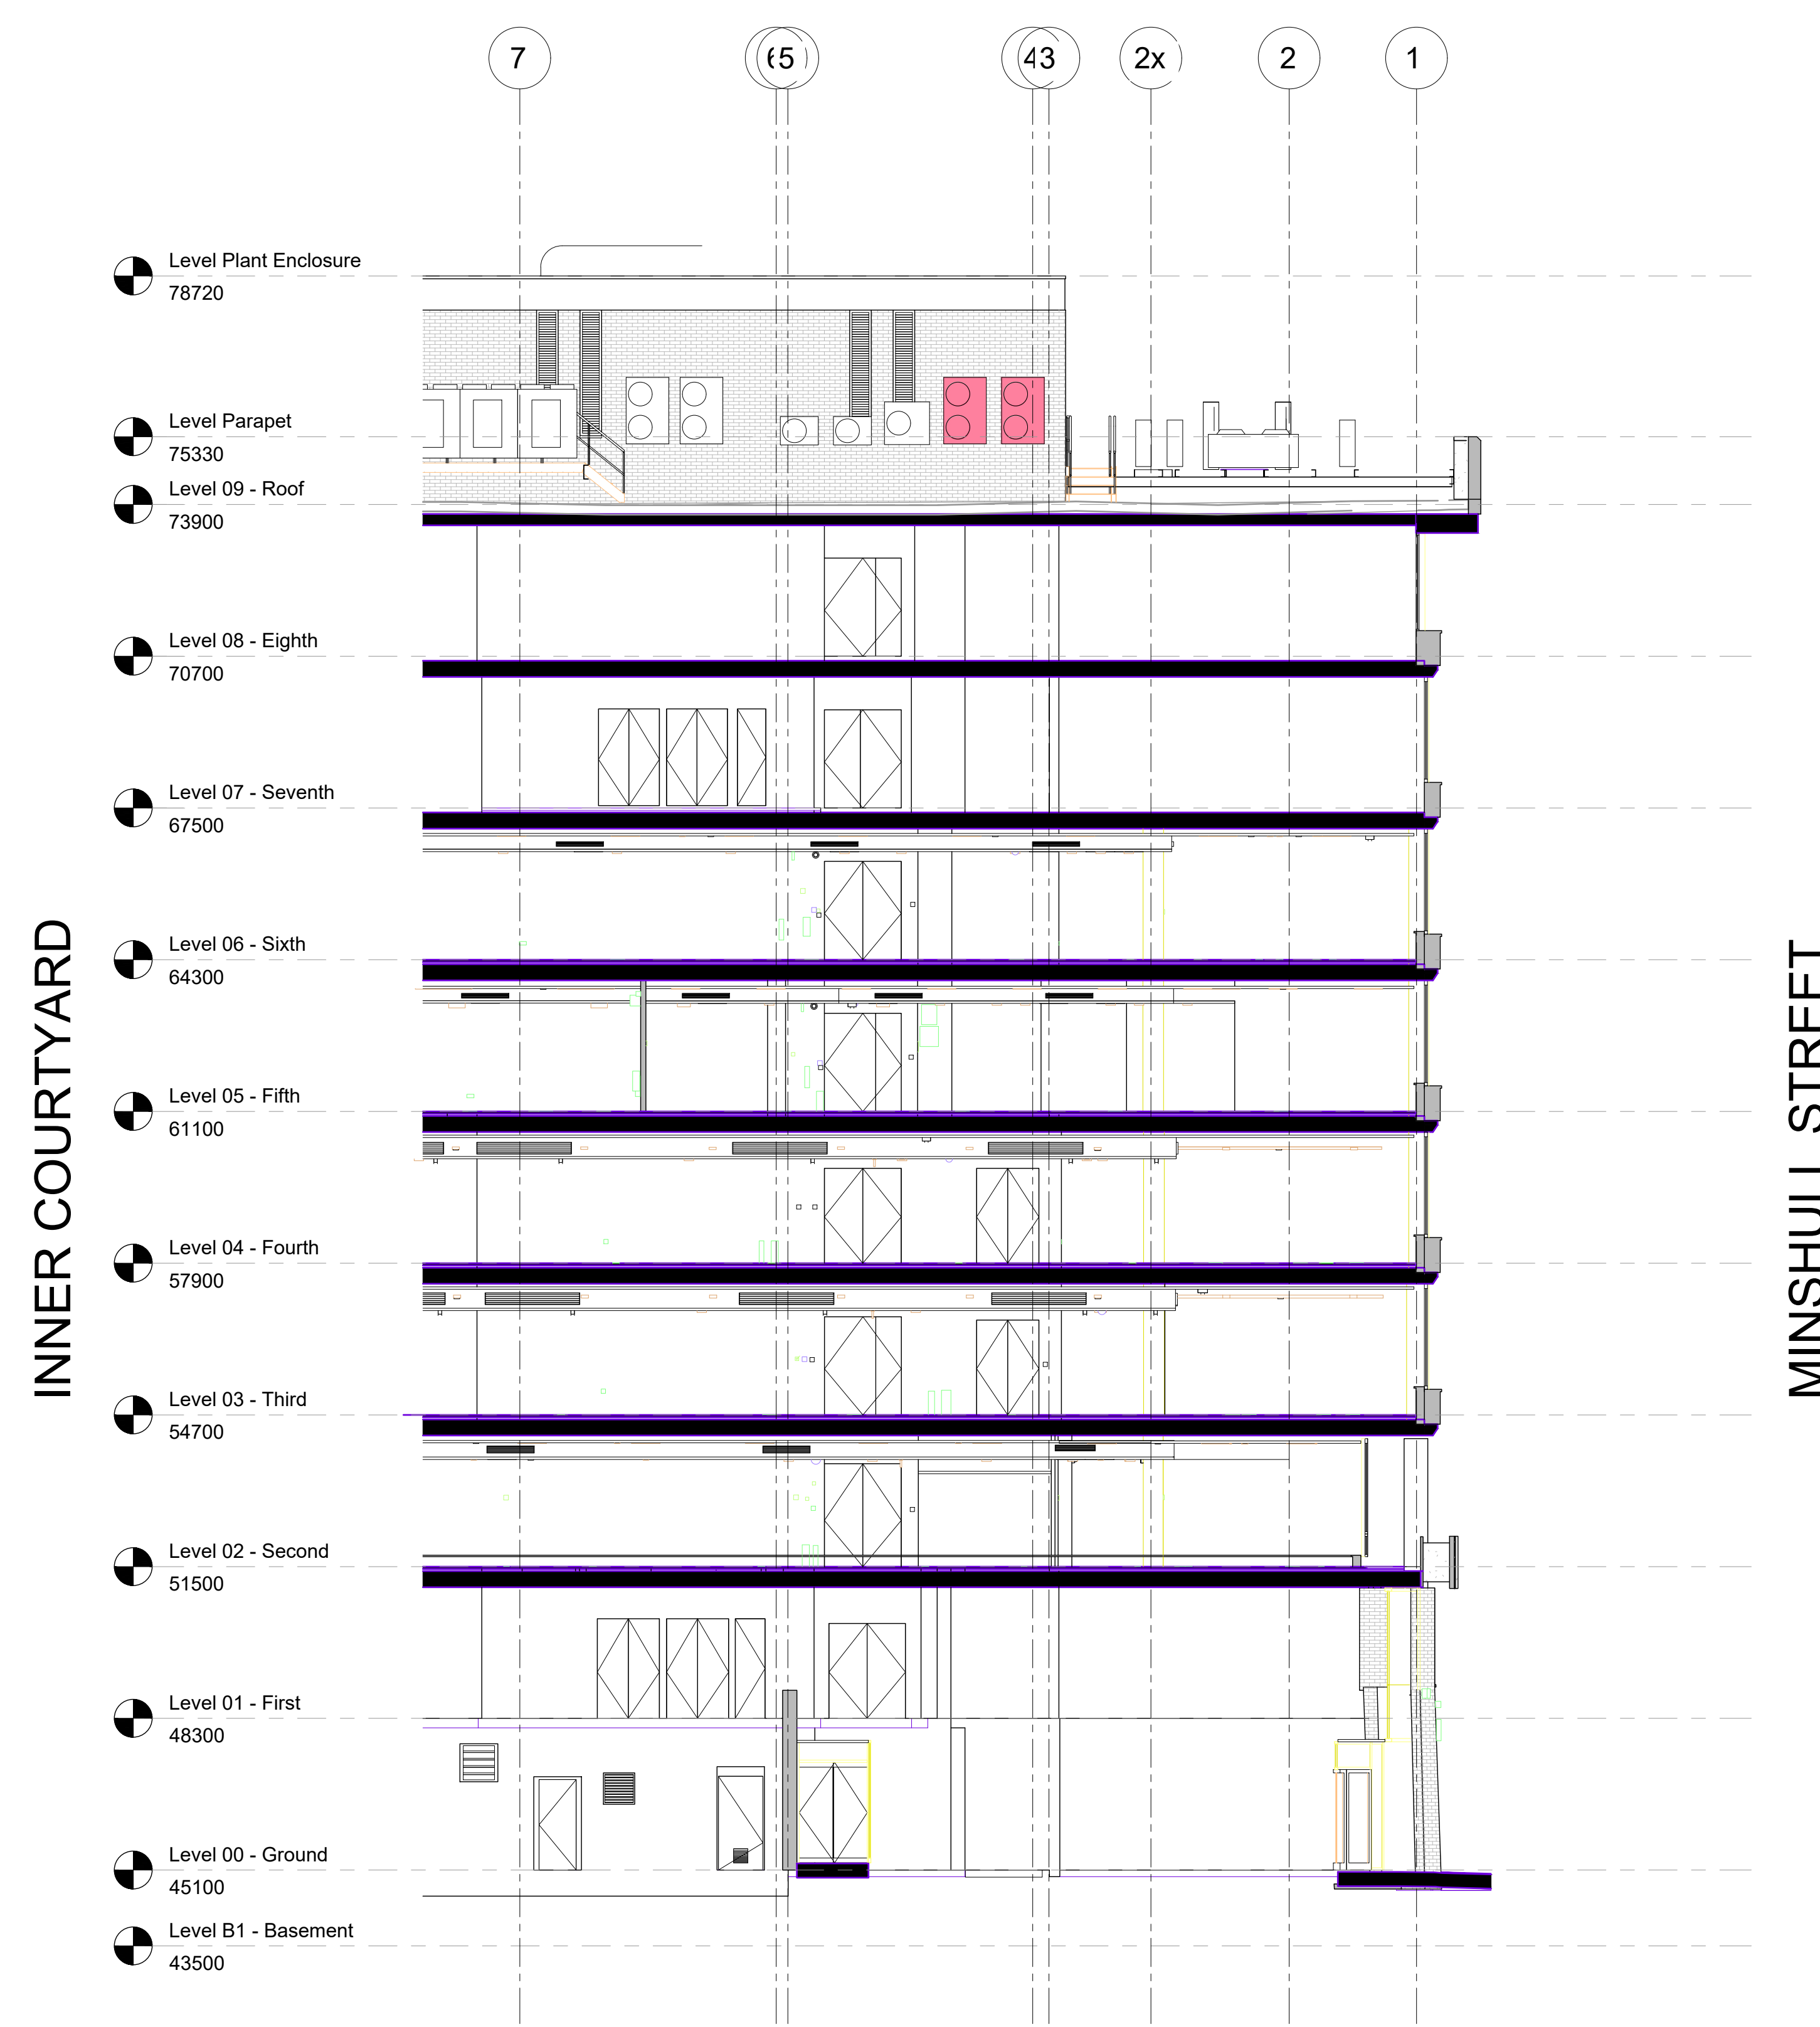


ELEVATION - PORTLAND STREET

SCALE 1:100

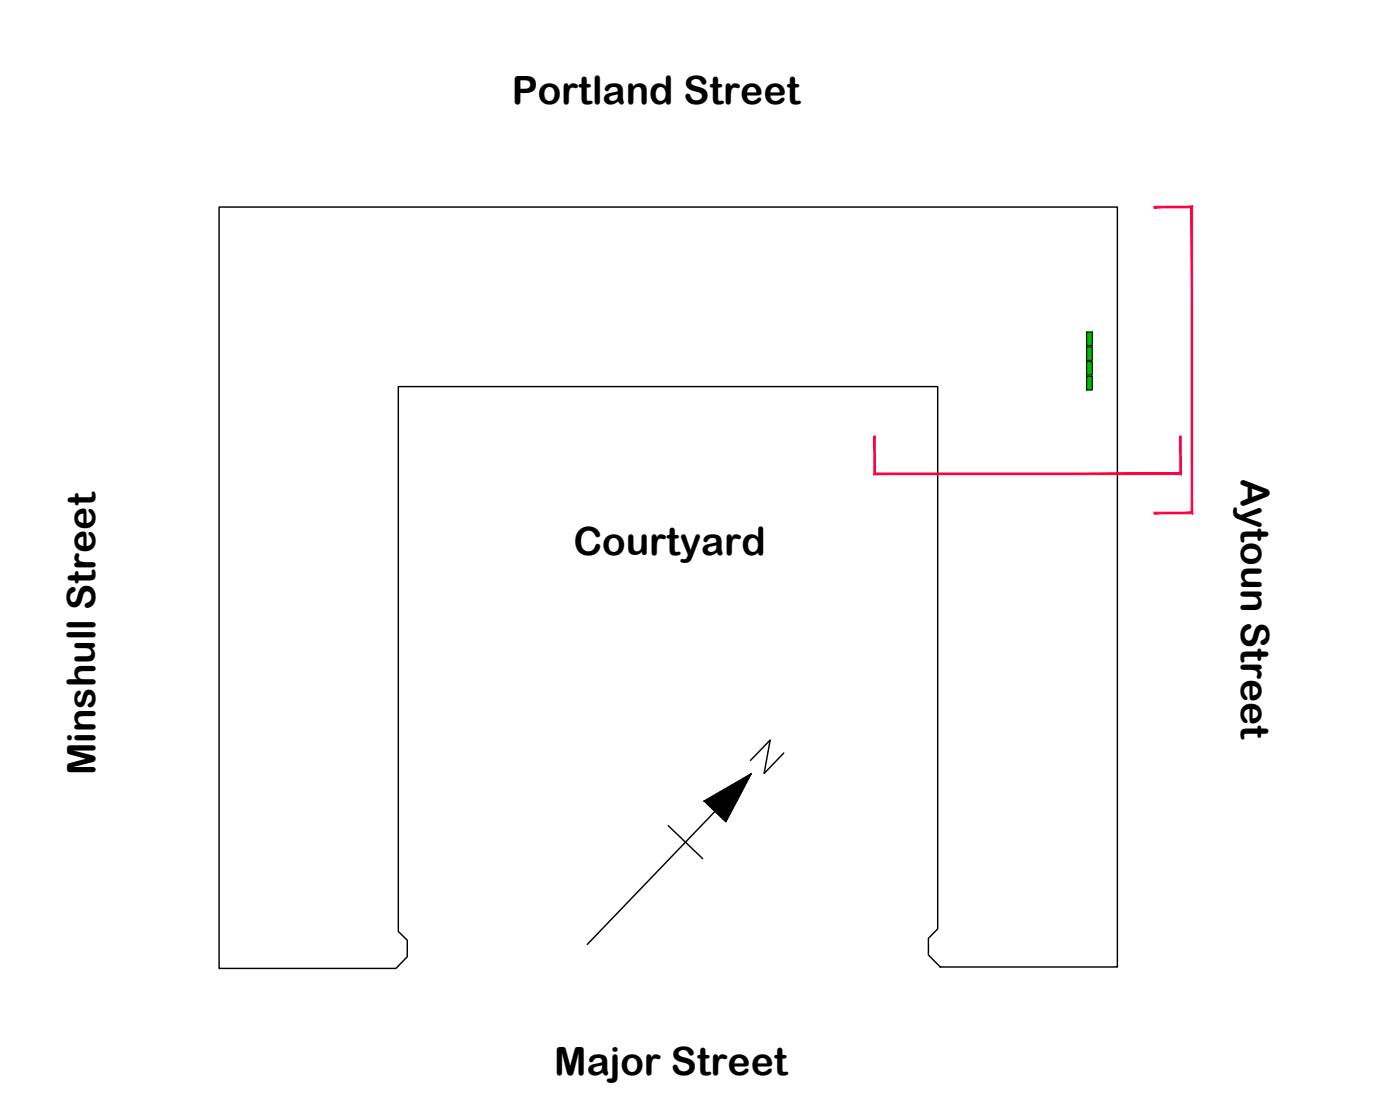


LEGEND
EXTERNAL AC CONDENSER UNITS

- EXISTING AC UNITS TO BE RETAINED
- EXISTING AC UNITS TO BE REMOVED
- NEW CONDENSER UNITS

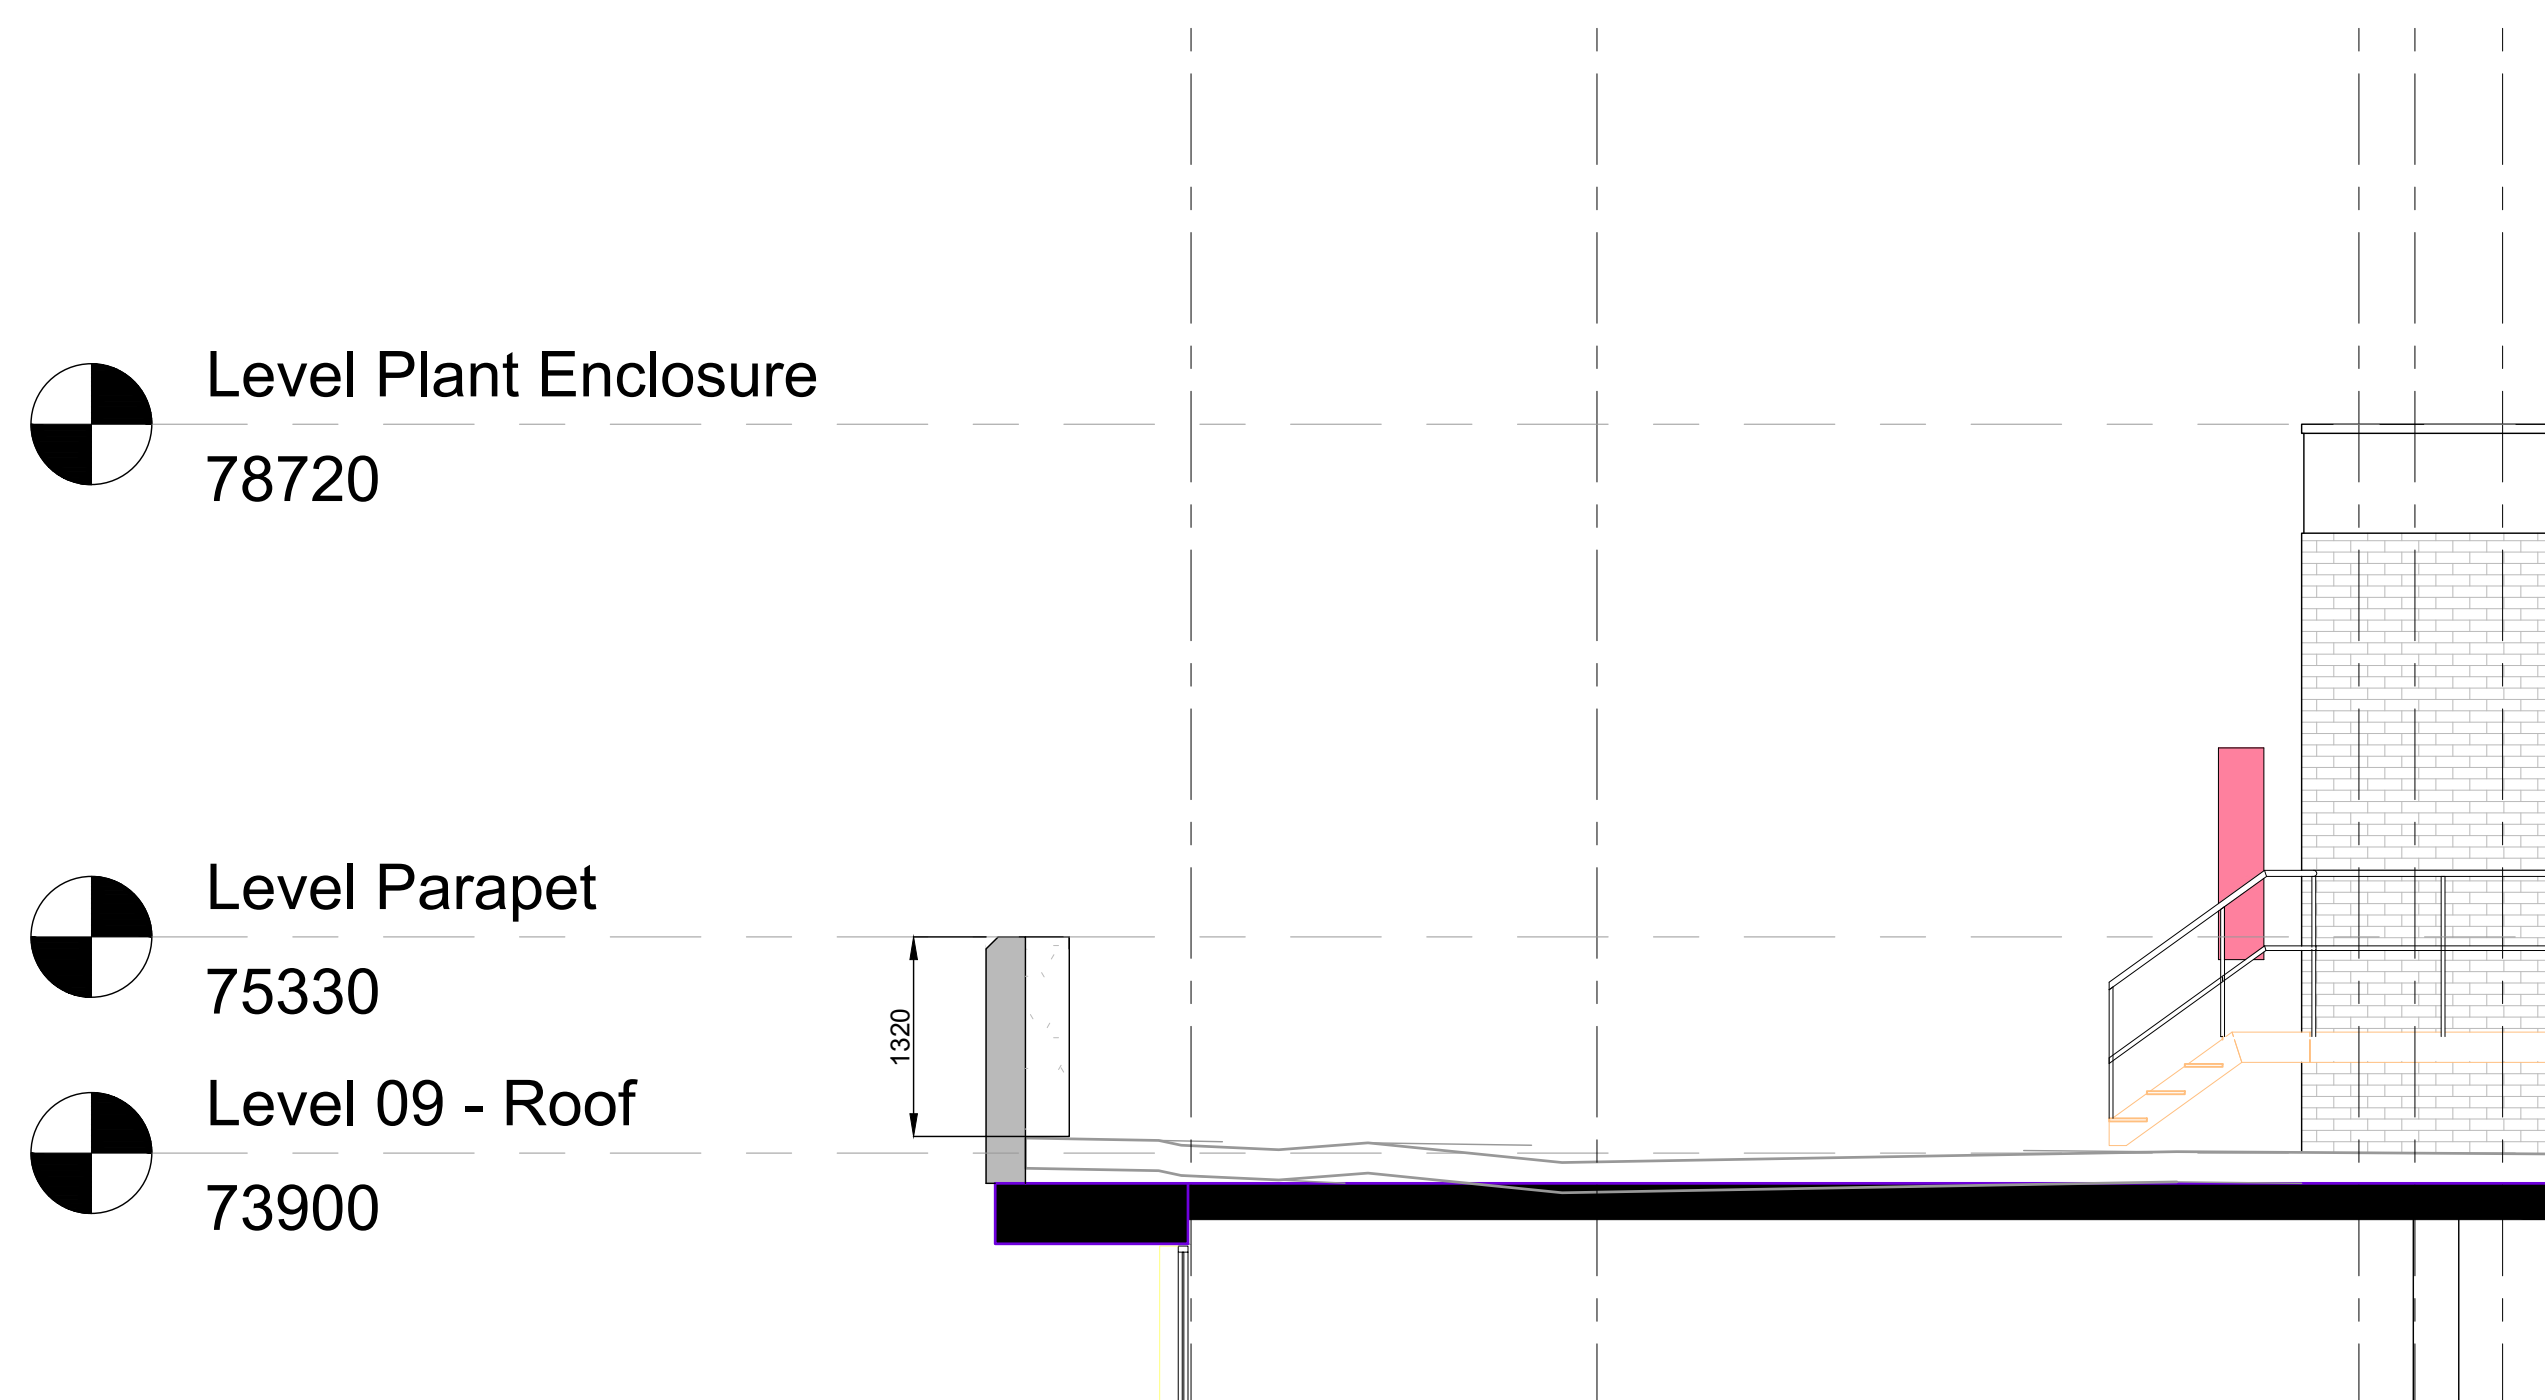

SECTION - PORTLAND STREET

SCALE 1:50 @ A0

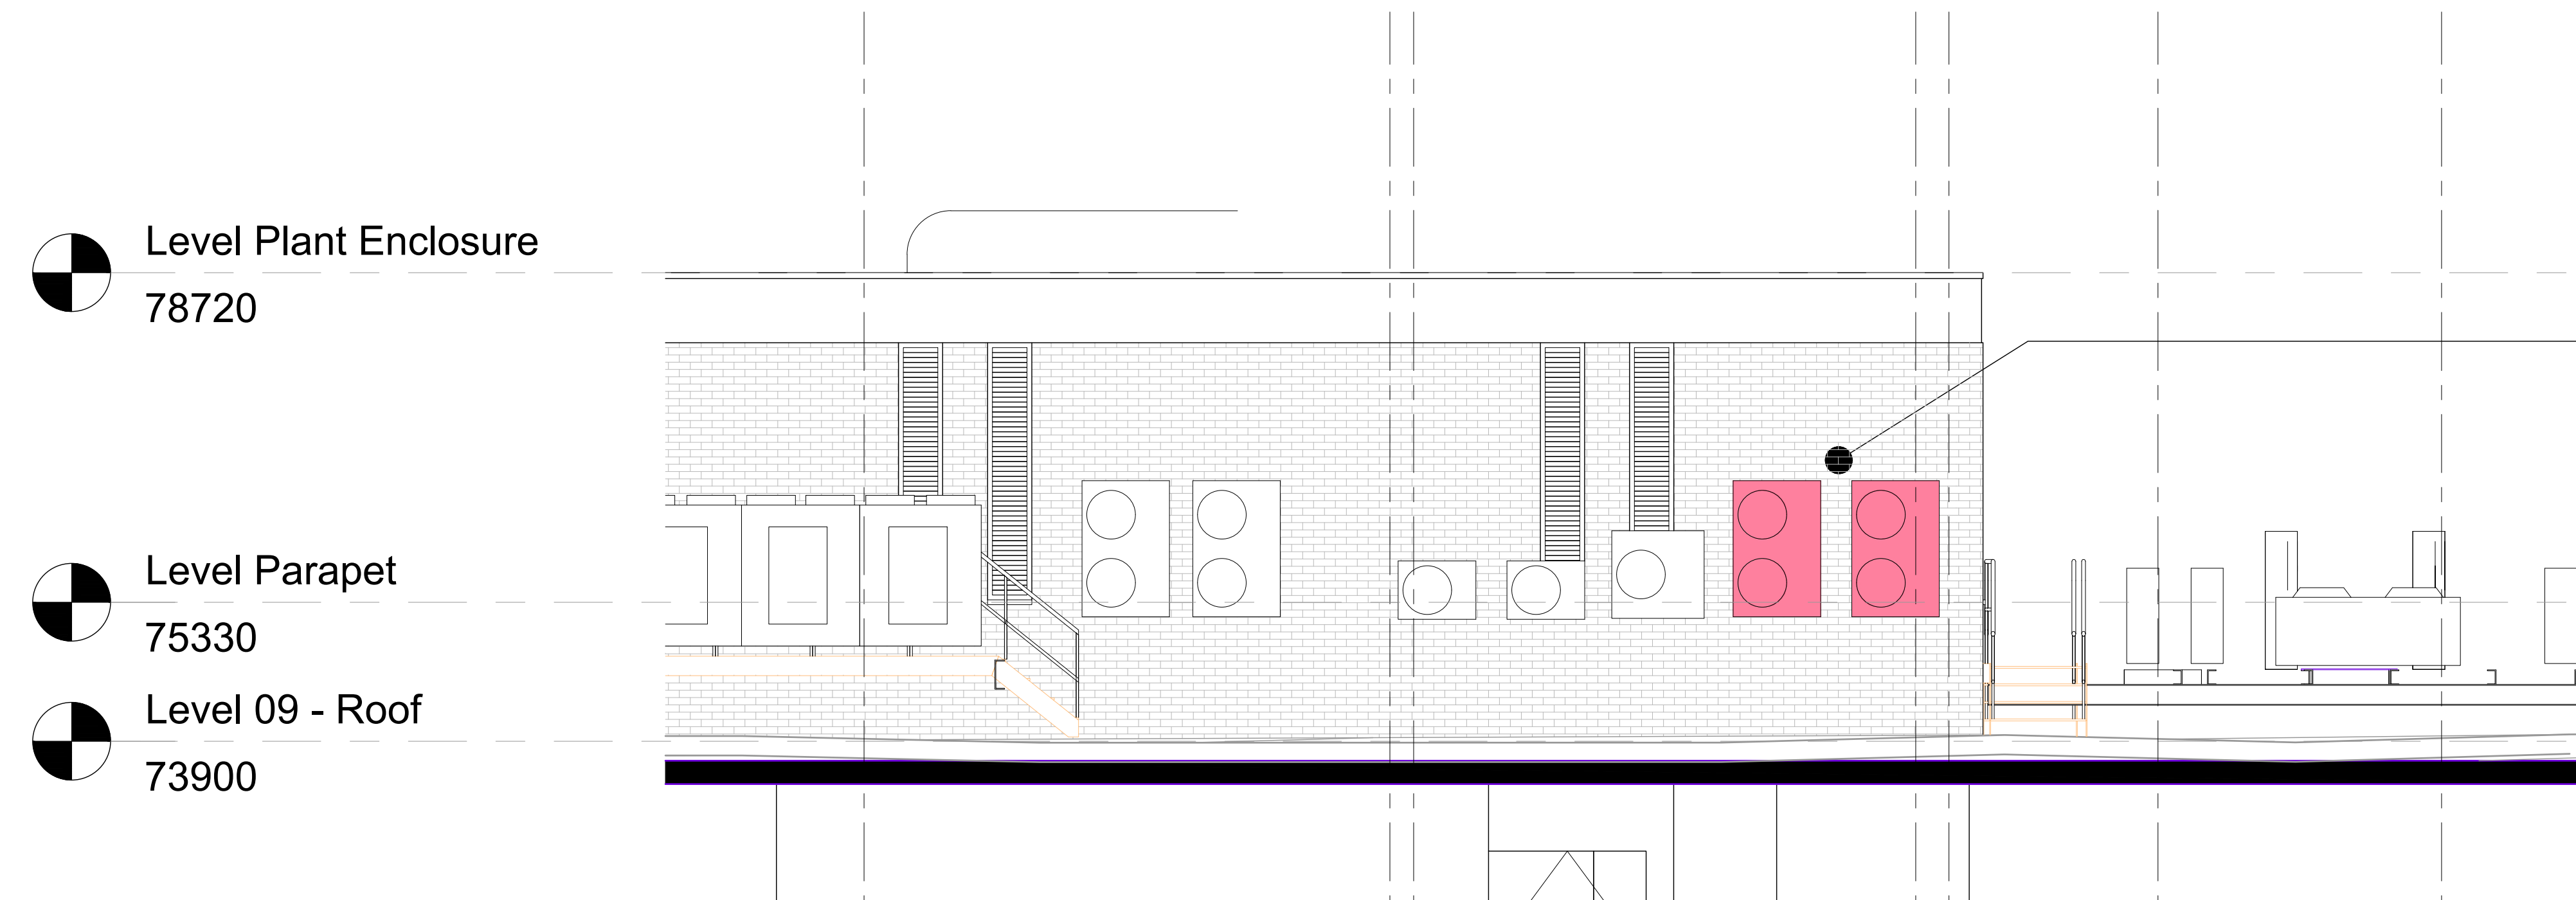

ELEVATION - PORTLAND STREET

SCALE 1:50 @ A0

2No CONDENSERS SERVING L2
UPS ROOM TO BE DE-GASSED &
REMOVED, INCLUDING
PIPEWORK

A	14/02/2025	2No Existing Condensers to be removed shown	CMP/W
REV	DATE	REVISION	INITIALS
LLOYDS BANKING GROUP			
ALL DIMENSIONS TO BE VERIFIED PRIOR TO COMMENCING WORK. DRAWING TO BE READ IN CONJUNCTION WITH PROJECT SPECIFICATIONS.			
THIS DRAWING IS THE PROPERTY OF LLOYDS BANKING GROUP AND COPYRIGHT IS RESERVED BY THEM. THE DRAWING IS ISSUED ON CONDITION THAT IT IS NOT COPIED OR DISCLOSED BY OR TO ANY UNAUTHORISED PERSONS WITHOUT PRIOR CONSENT IN WRITING TO LLOYDS BANKING GROUP - GROUP PROPERTY. ALL MODIFIED DRAWINGS SHOULD BE RETURNED TO LLOYDS BANKING GROUP.			
GROUP PROPERTY			
BRISTOL - PO Box 112, Canons House, Canons Way, BRISTOL, BS99 7LH EDINBURGH - 100 George Street, 10 Bankhead Crossway South, EDINBURGH, EH11 4EN HALFAX - Trinity Road, HALFAX, West Yorkshire, HX1 2EG			
PROJECT ADDRESS		SCALE	
11 Portland Street Manchester M60 1HS		A0-1:100 1:50 A3 - NTS	
DRAWING DESCRIPTION		DATE	
Section & Elevation Portland Street - Condenser Removal Proposed		13/02/2025	
DRAWING NUMBER		DRAWN BY	
50960488-HLN-XX-S1-M2-AR01-7306		CMP/W	
		REVISION	
		A	

ISSUED FOR PLANNING