


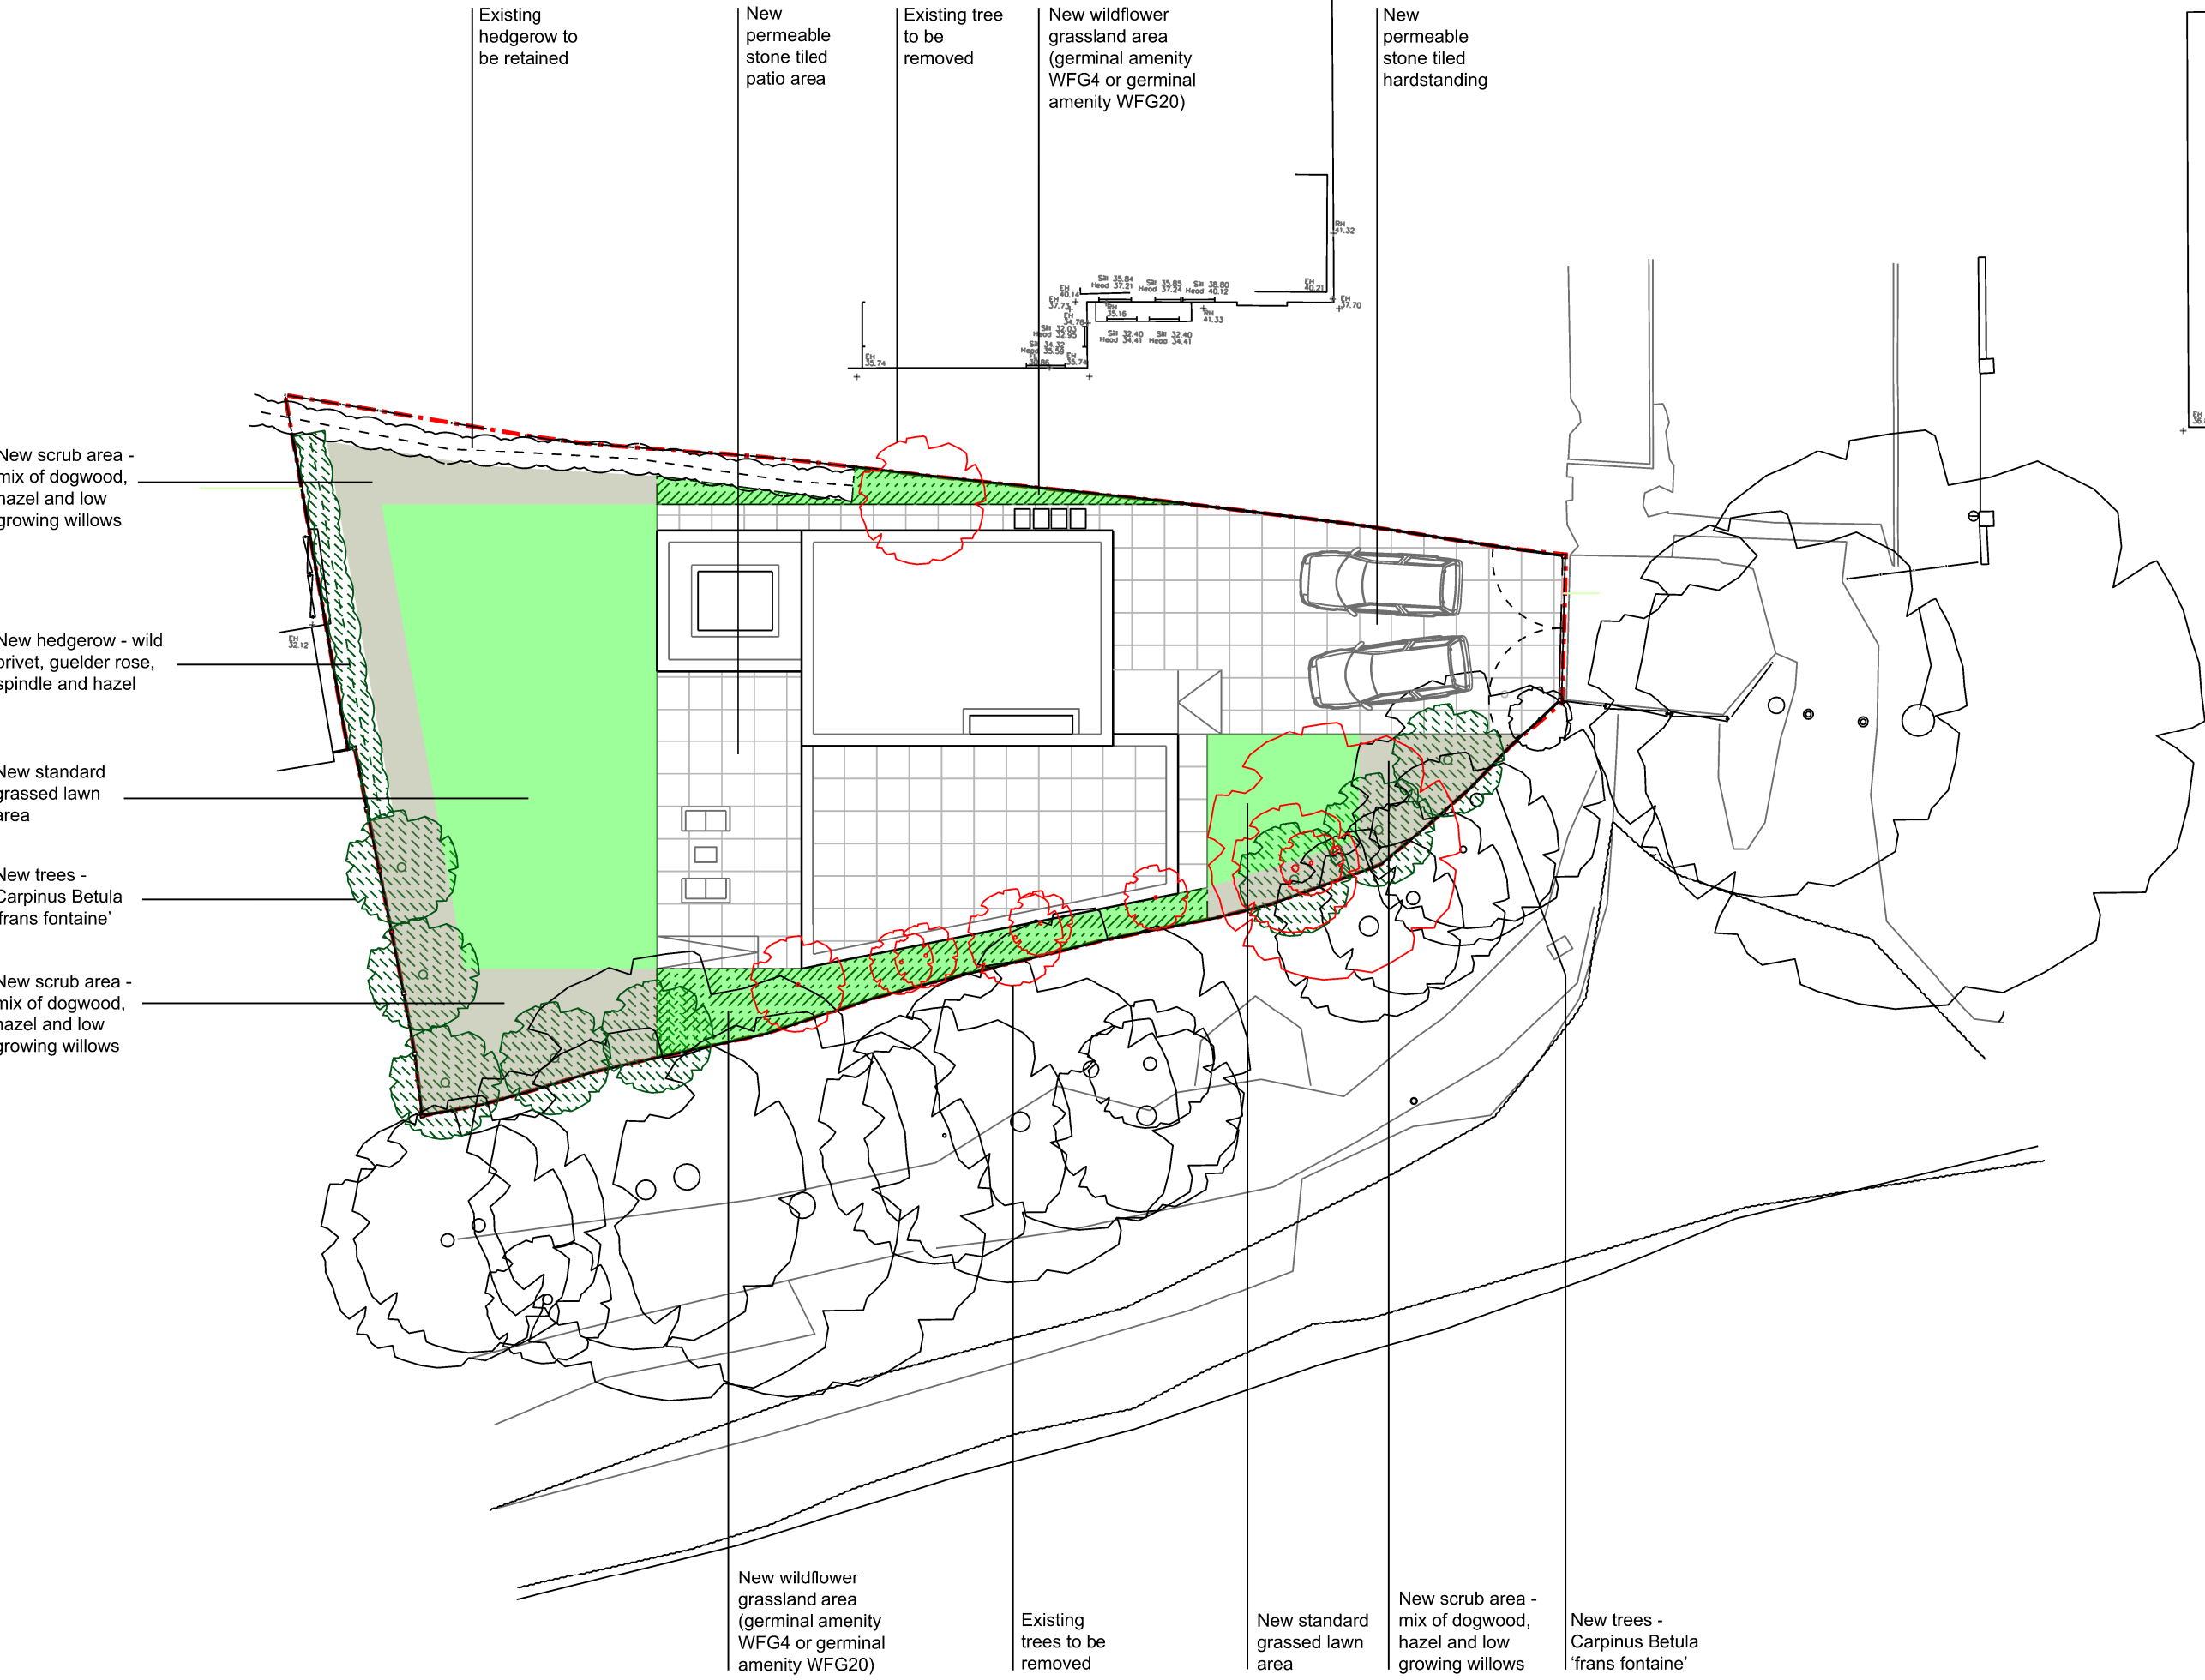

Proposed Landscape Plan