


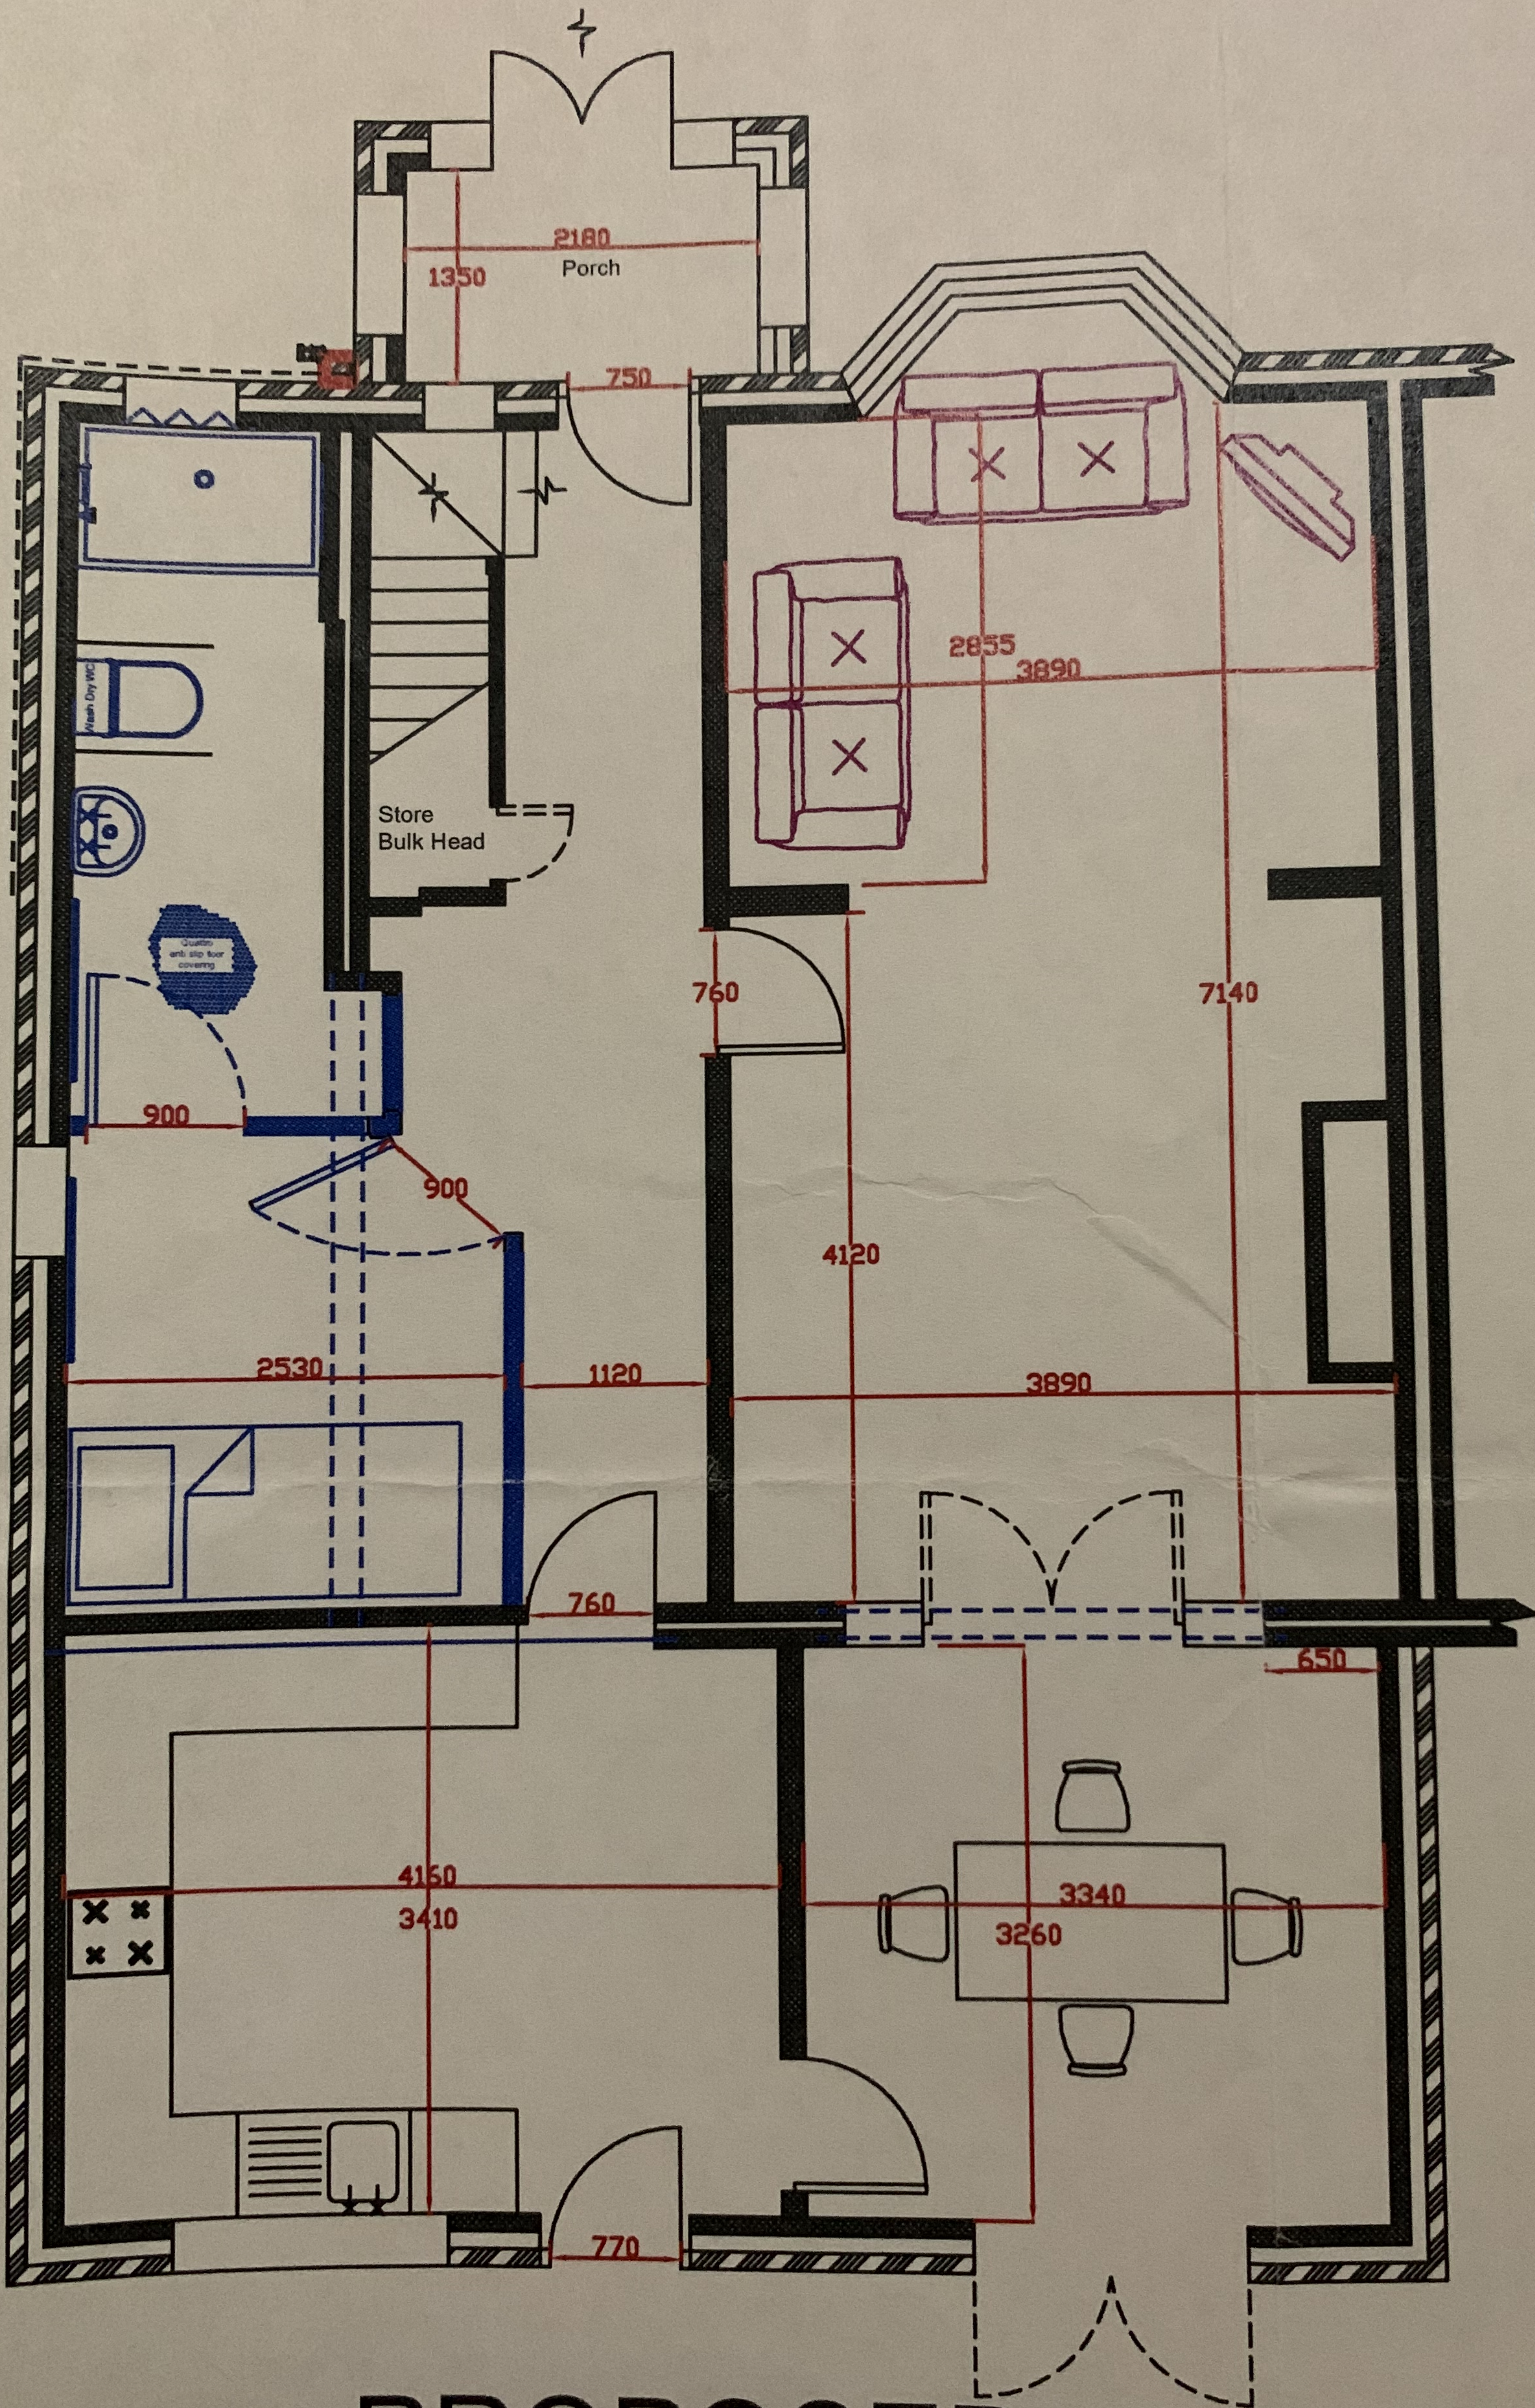

Provision of an Impey shower former 900 x 1500 (cut to size).

S/F 550 Wall Mounted WHB.

S/F wash dry wc.

S/F Mira Mixer Type Shower.

Enclosed Light fitting.

S/F S.E.L.V extractor fan.

S/F grab rail to suit customer.

S/F floor to ceiling weighted shower curtain.

S/F Modesty Curtain.

PROPOSED.