


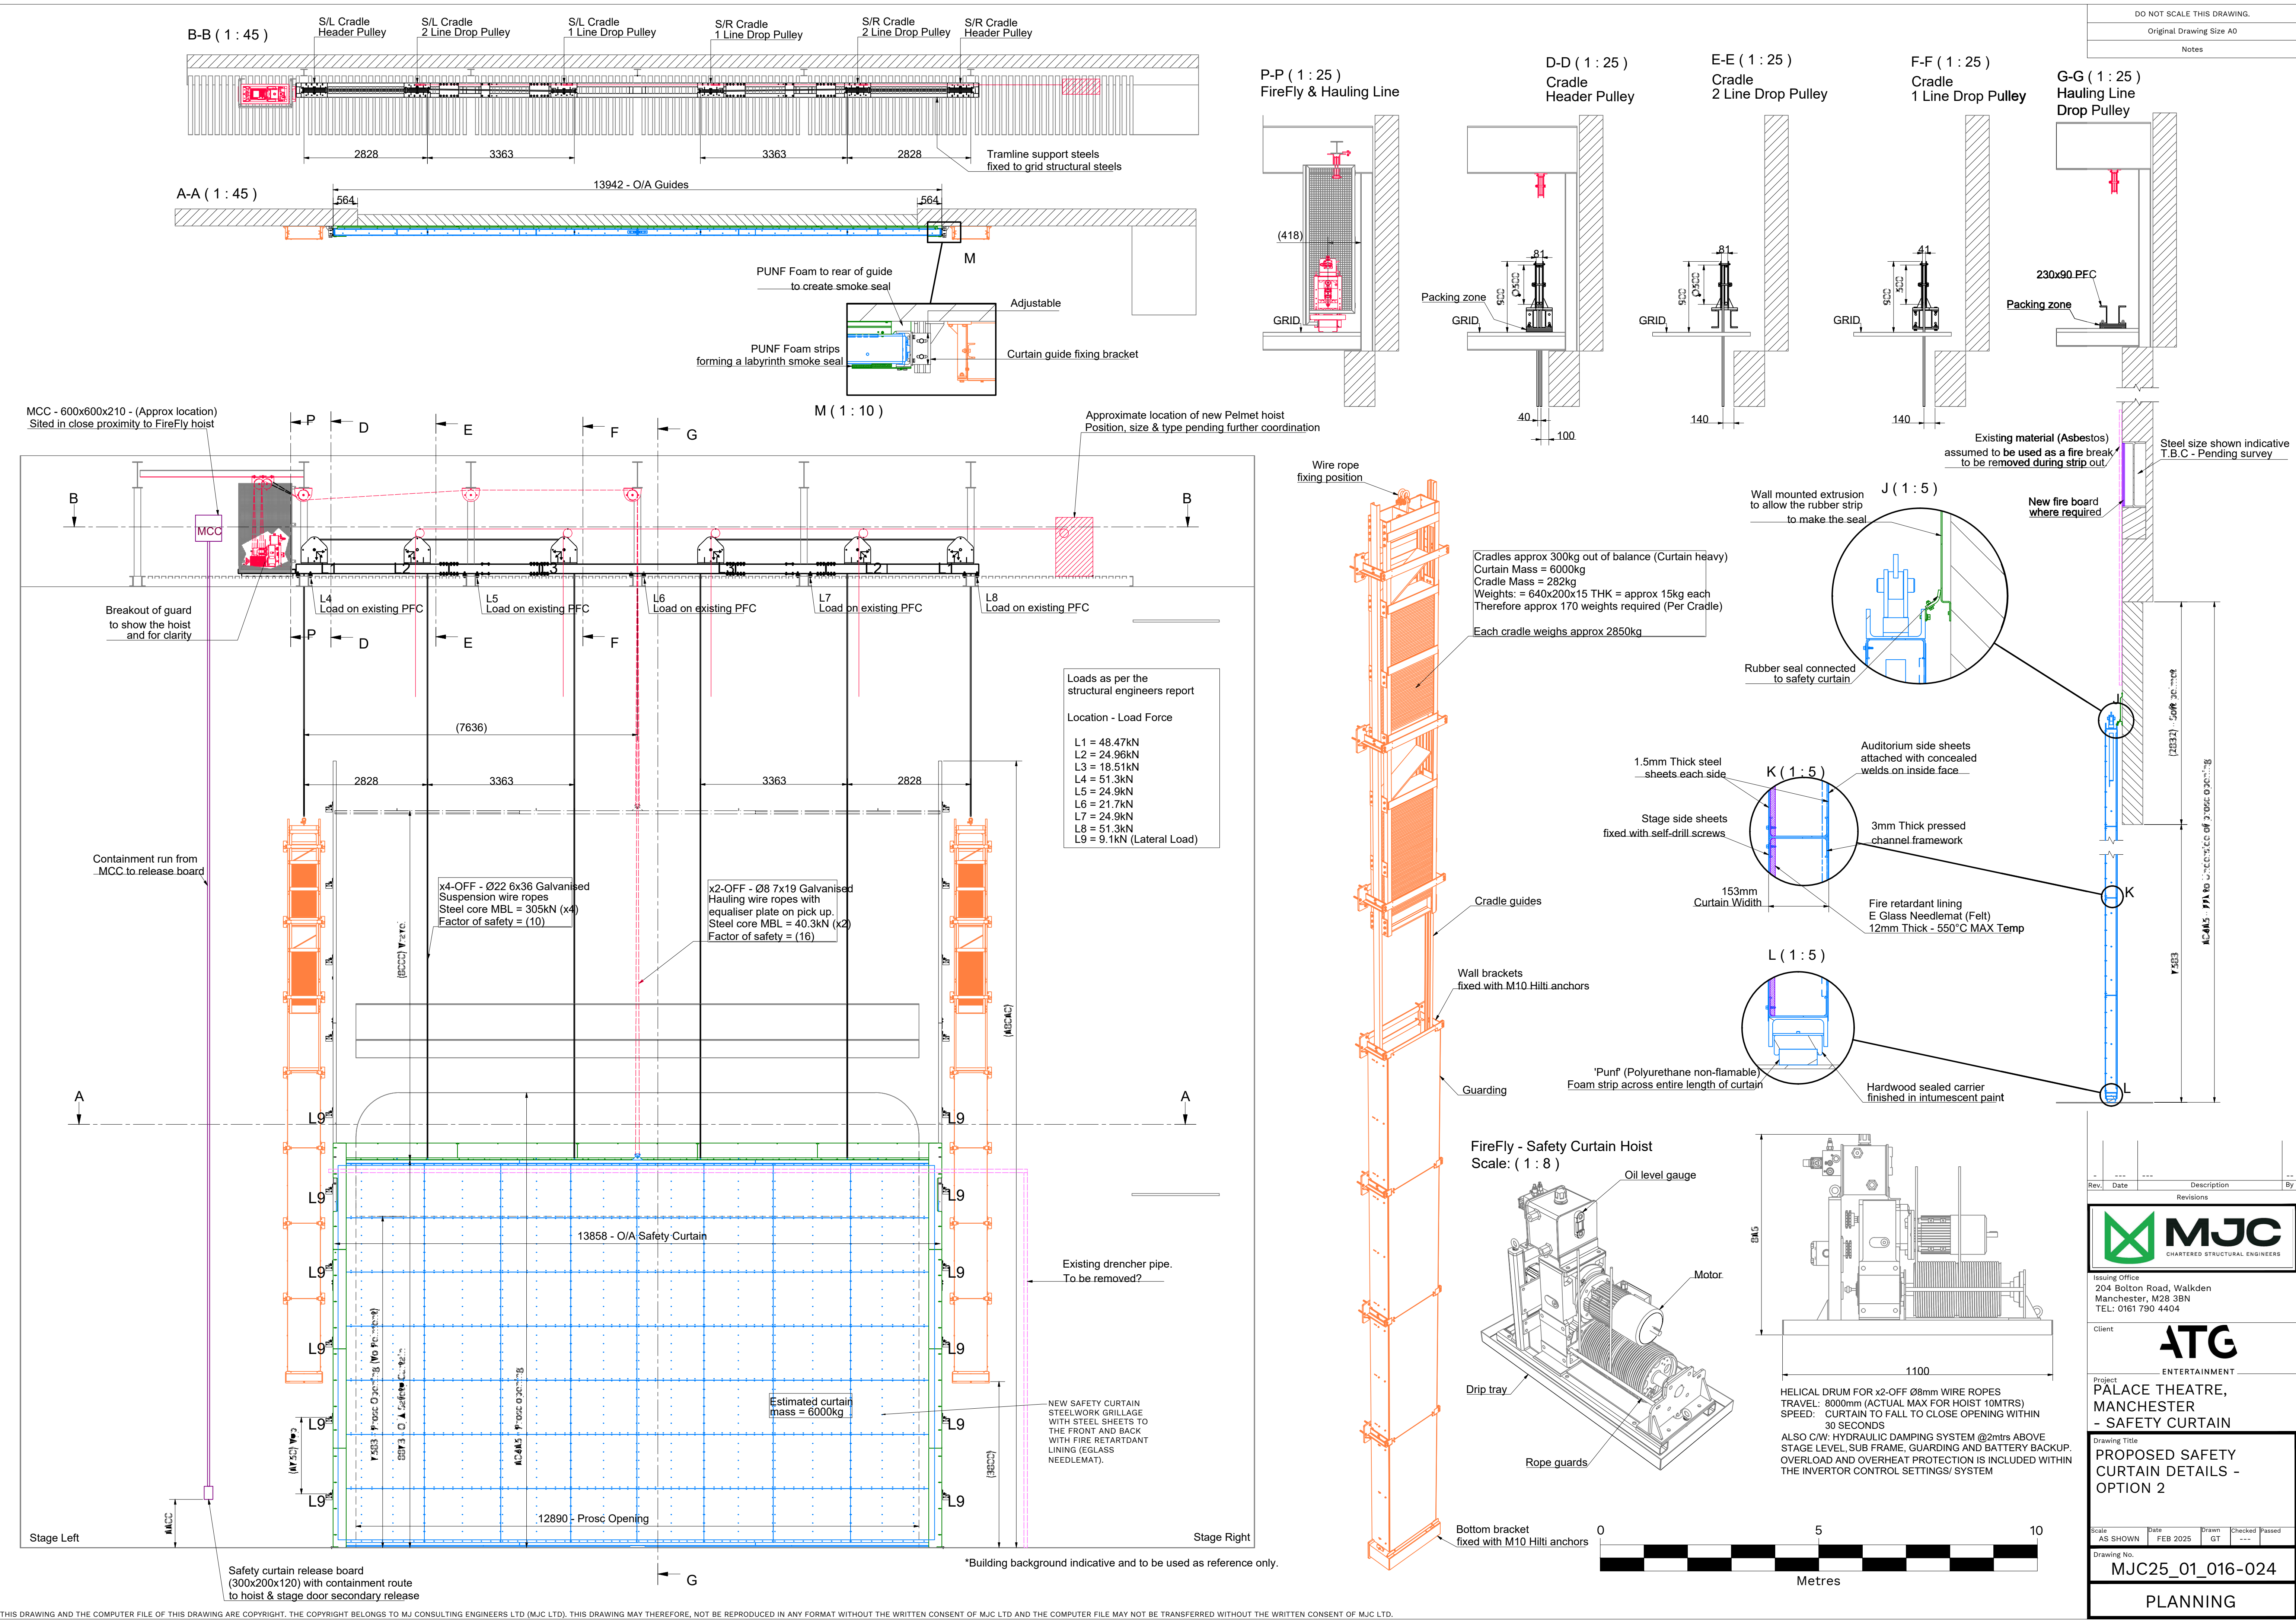

DO NOT SCALE THIS DRAWING.

Original Drawing Size A0

Notes

Rev.	Date	Description	By
1	2025	PROPOSED SAFETY CURTAIN DETAILS - OPTION 2	

MJC

CHARTERED STRUCTURAL ENGINEERS

Issuing Office
204 Bolton Road, Walkden
Manchester, M28 3BN
TEL: 0161 790 4404

Client
ATG
ENTERTAINMENT

Project
**PALACE THEATRE,
MANCHESTER
- SAFETY CURTAIN**

Drawing Title
**PROPOSED SAFETY CURTAIN DETAILS -
OPTION 2**

Scale
AS SHOWN

Date
FEB 2025

Drawn
GT

Checked

Passed

Drawing No.
MJC25_01_016-024

PLANNING