


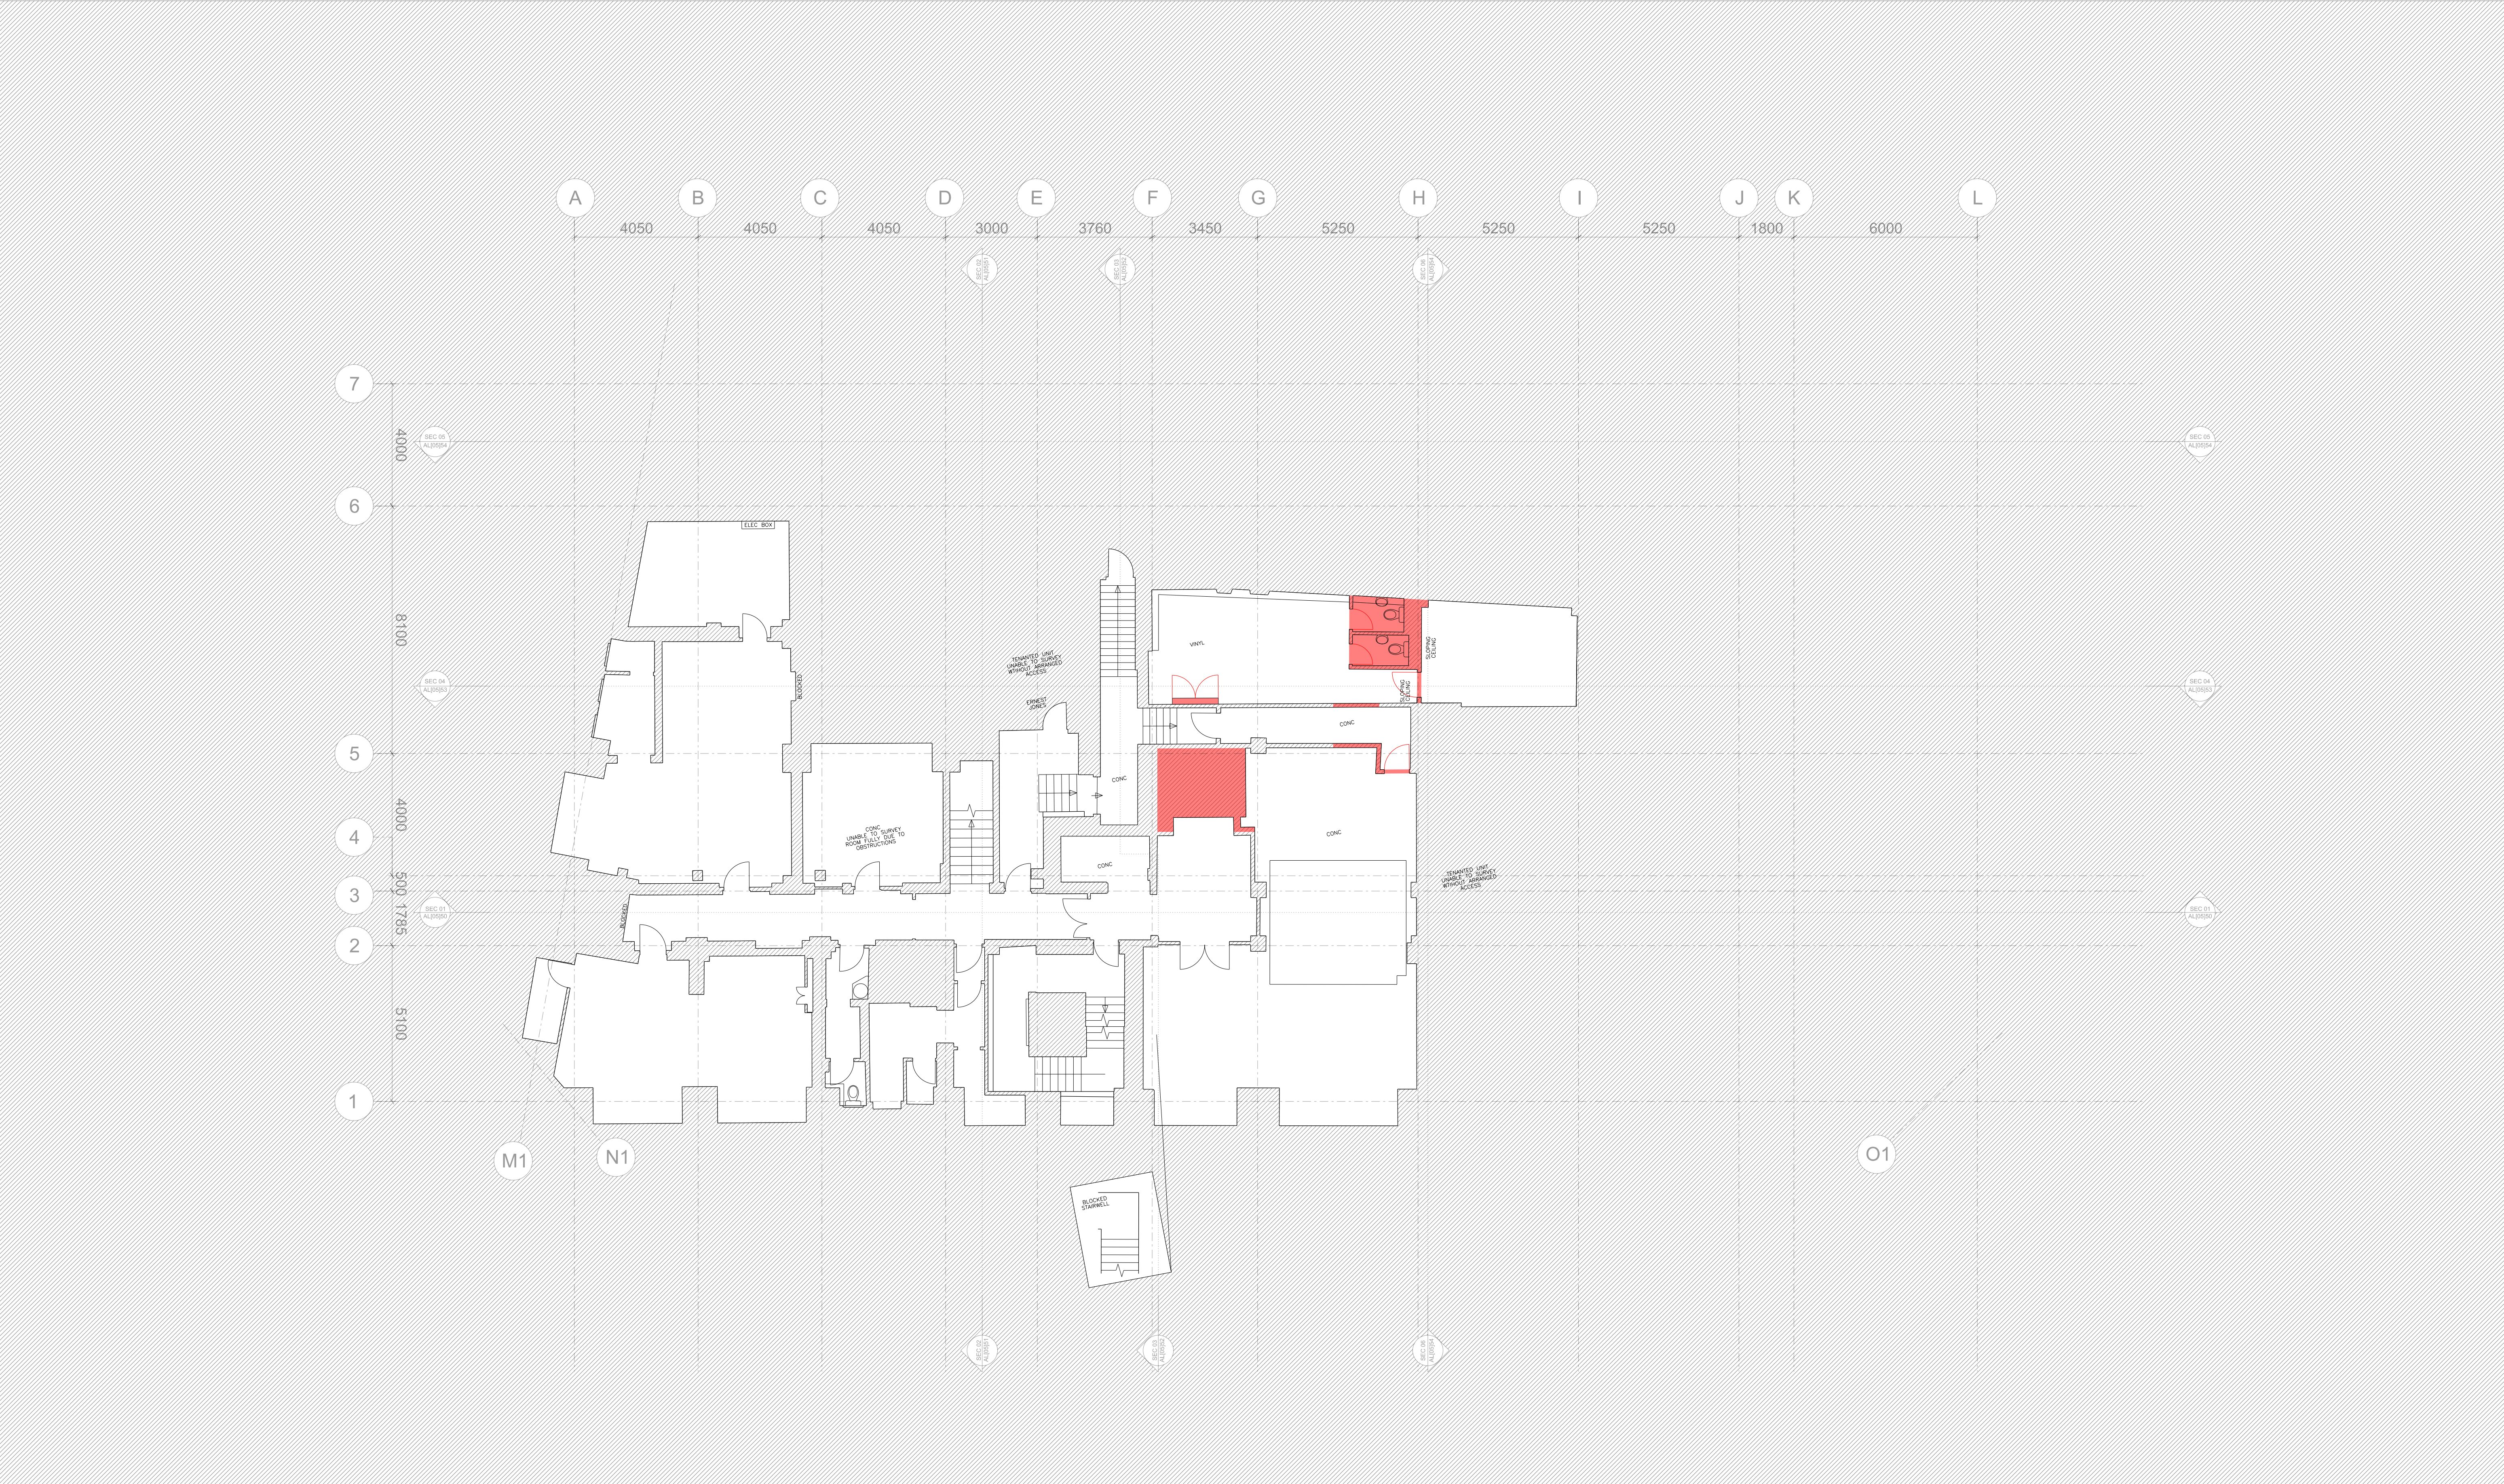

DEMOLITION KEY

DEMOLISH

FLOOR / ROOF FINISHES REMOVED

NEW HOLES IN EXISTING FLOOR

MASONRY INFILL

EXISTING WINDOW TO BE REPLACED

EXISTING DOOR TO BE REPLACED

NOTES / REVISION

</