

Bedroom references for Build Regs Part O Overheating Mitigation Assessment
ref noise and orientation.


0 bedrooms



1 bedroom



2 bedrooms

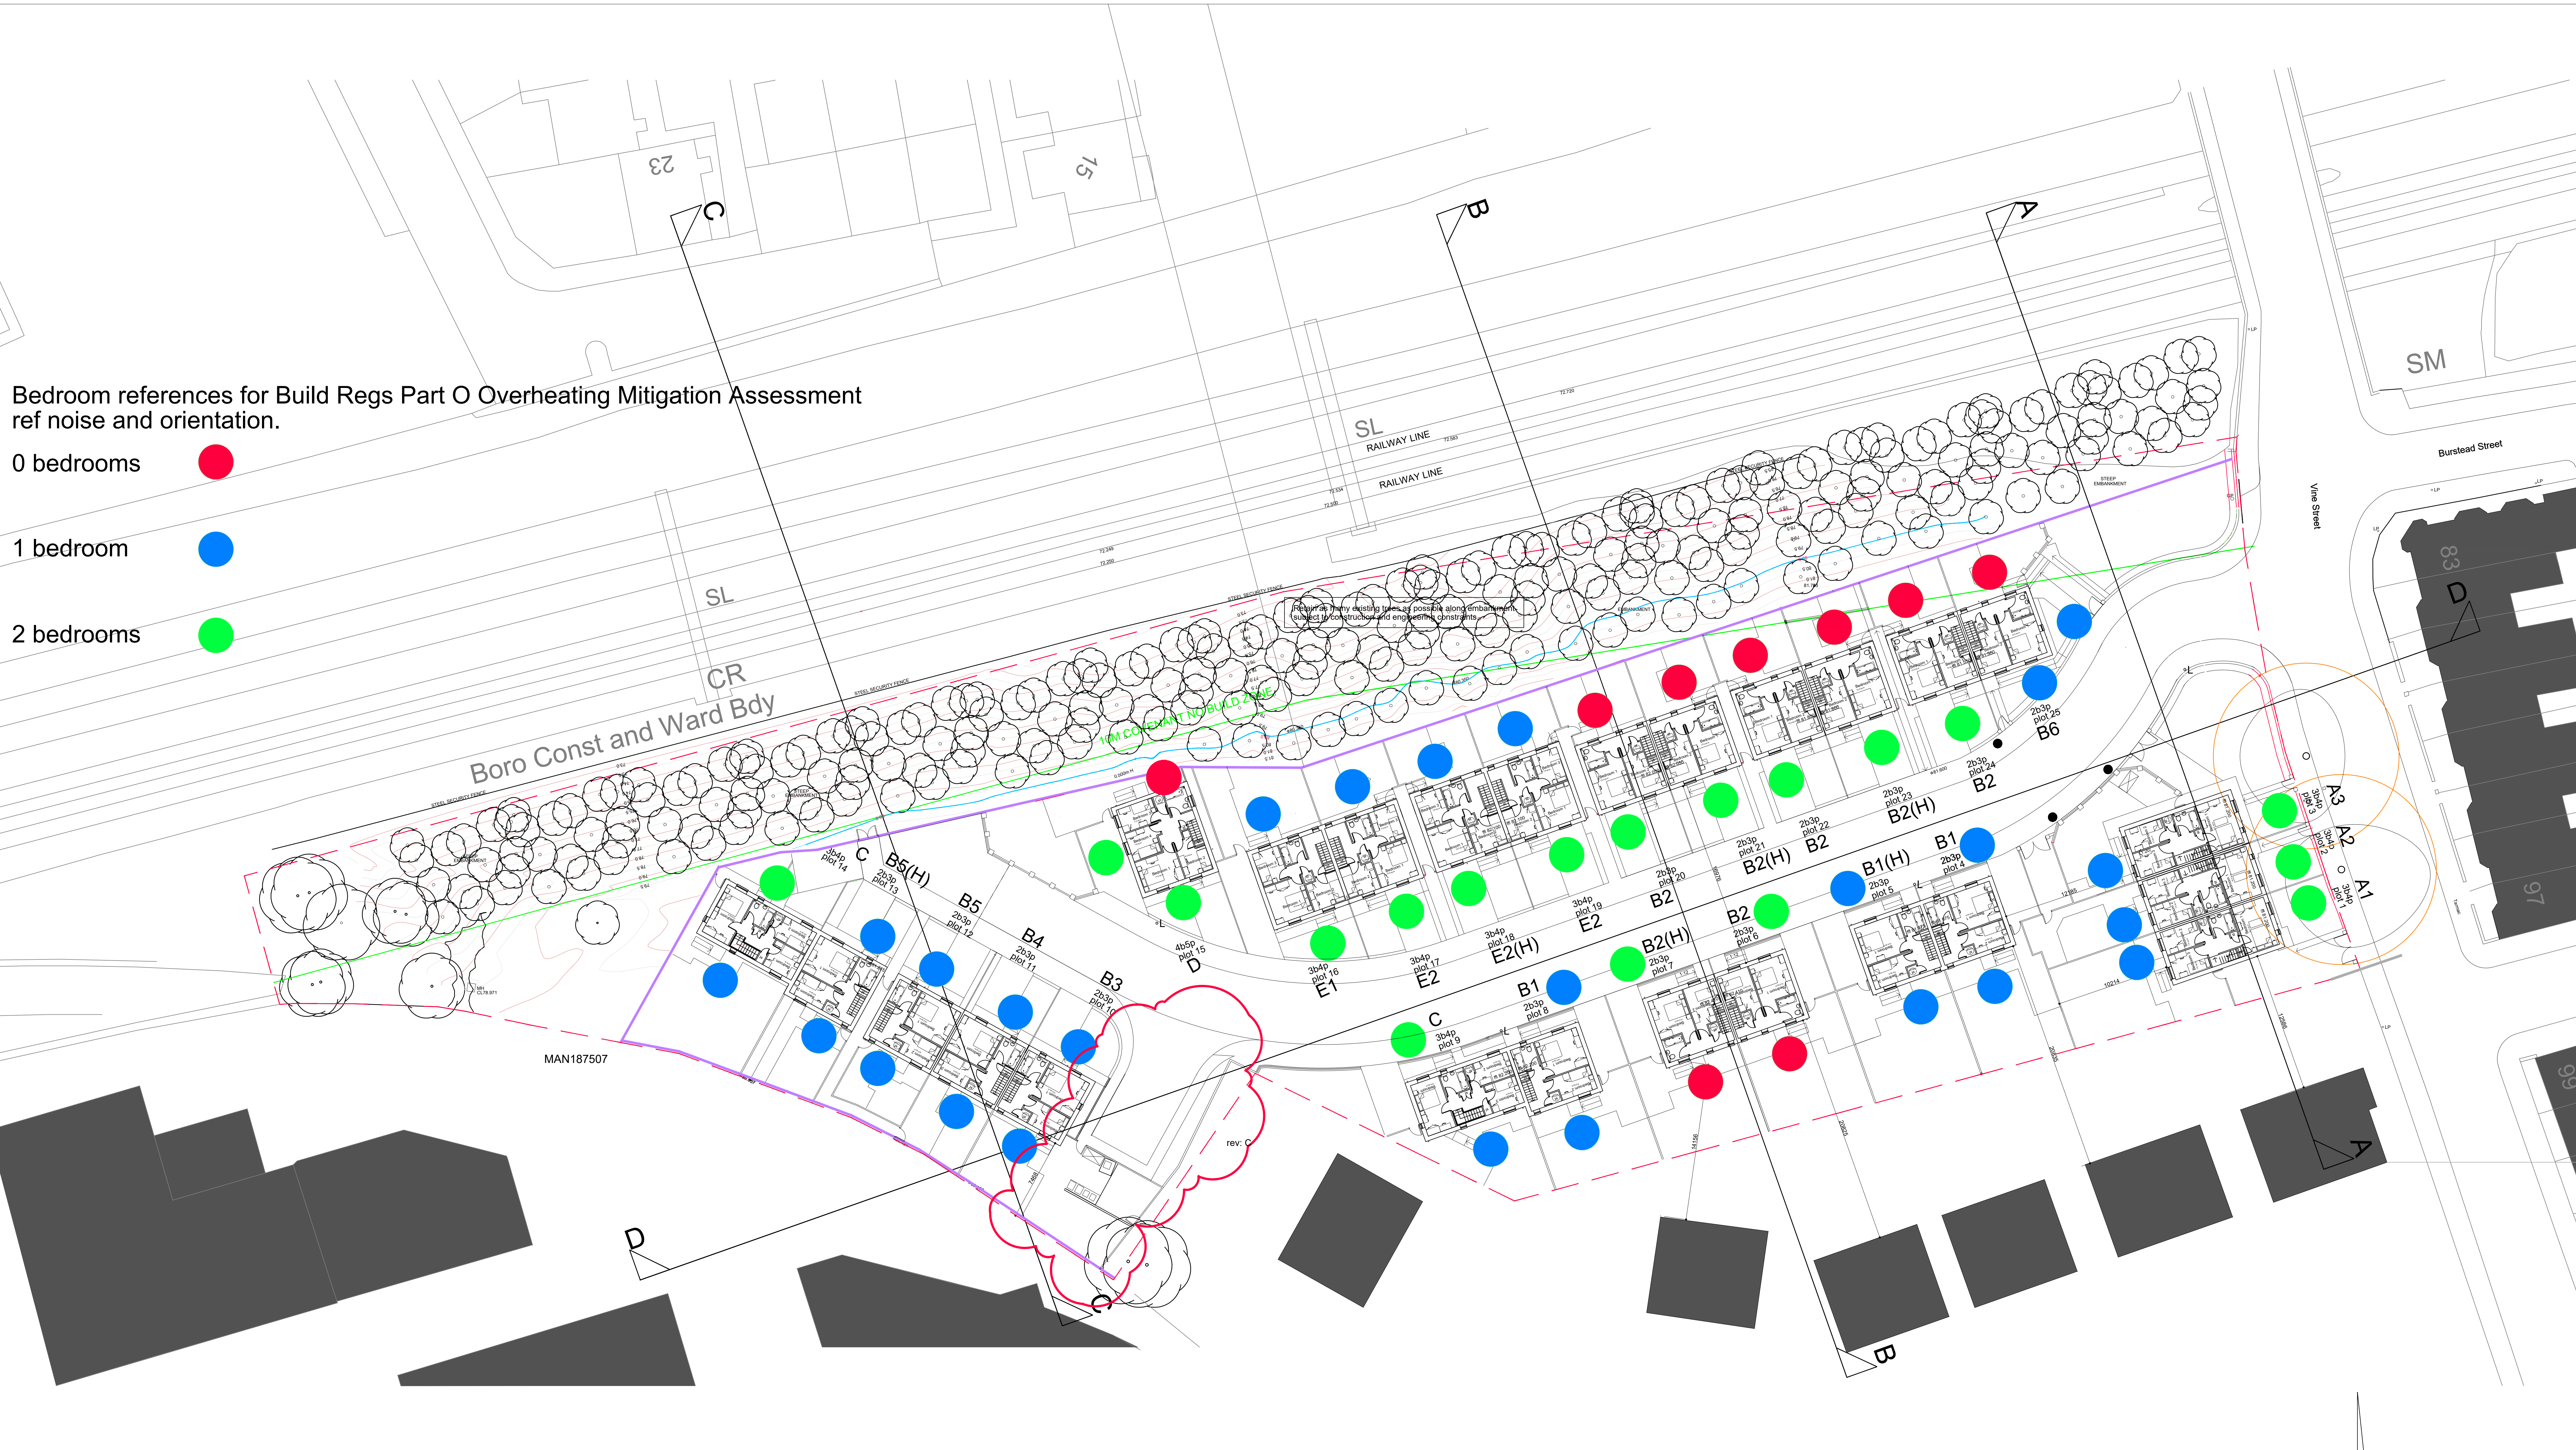

Acoustic fence min 2.5m high form dwelling ground floor ffl