


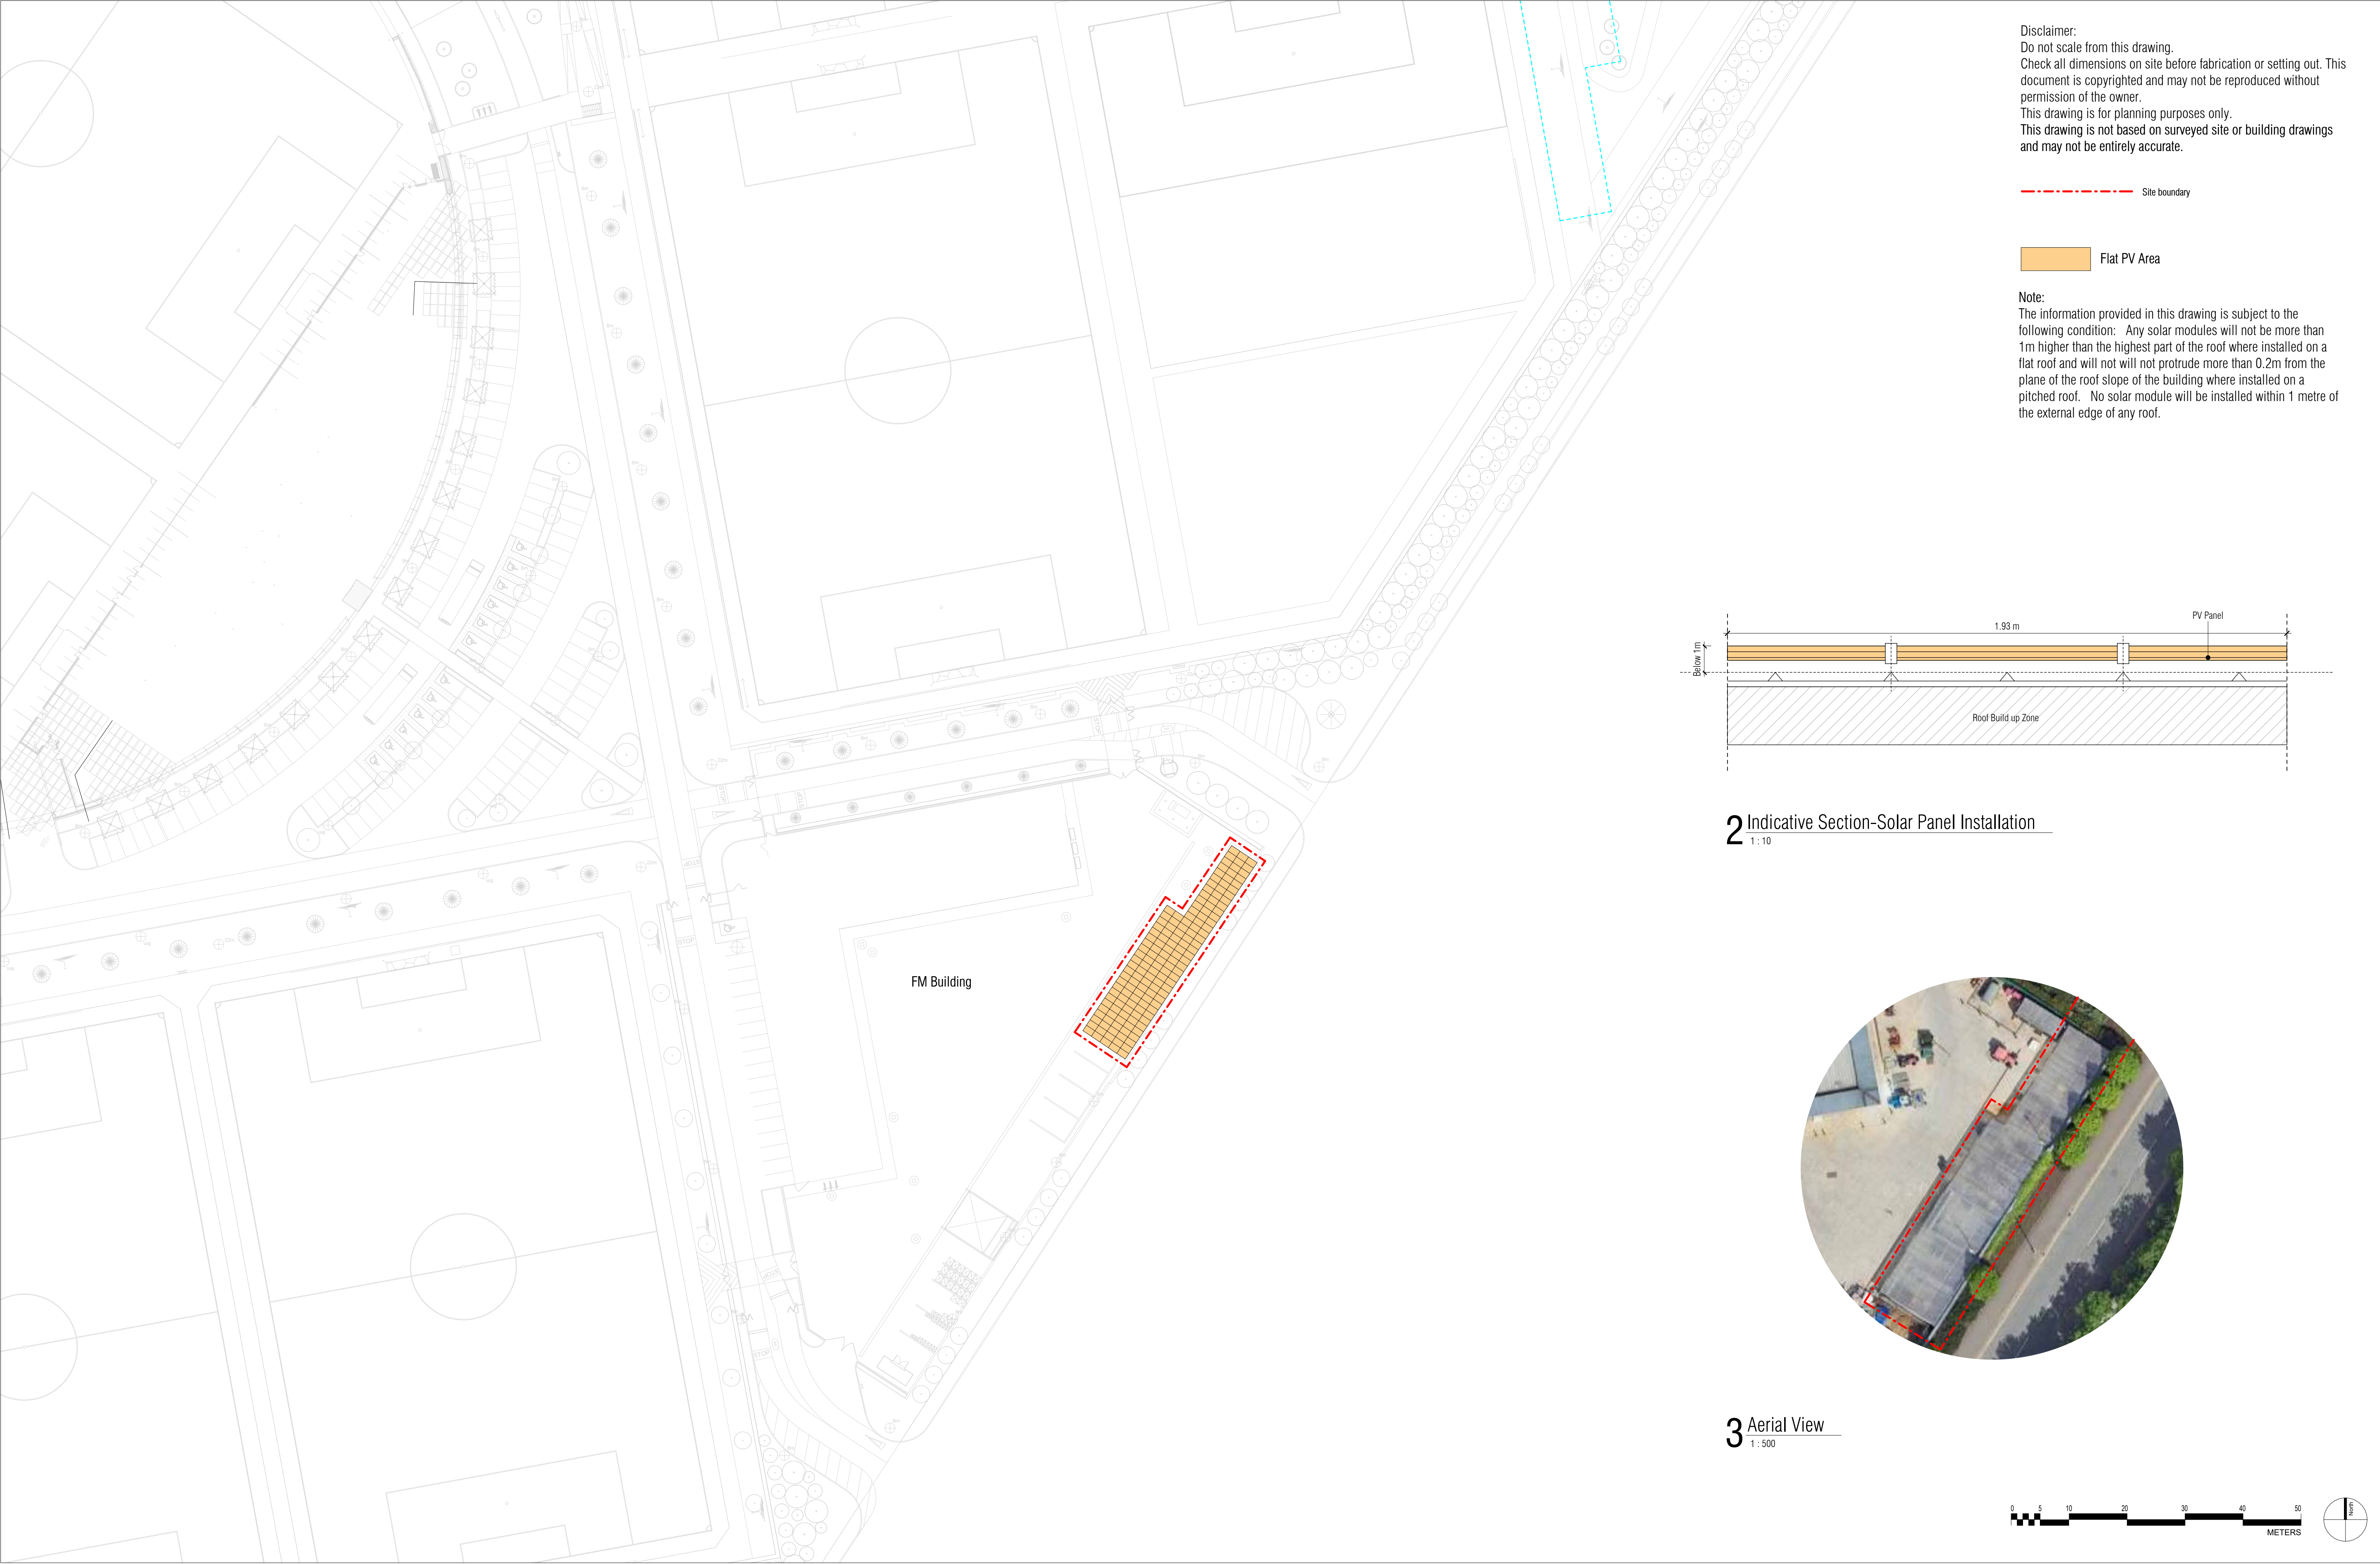


Disclaimer:
Do not scale from this drawing.
Check all dimensions on site before fabrication or setting out. This document is copyrighted and may not be reproduced without permission of the owner.
This drawing is for planning purposes only.
This drawing is not based on surveyed site or building drawings and may not be entirely accurate.

Site boundary

Flat PV Area

Note:
The information provided in this drawing is subject to the following condition: Any solar modules will not be more than 1m higher than the highest part of the roof where installed on a flat roof and will not protrude more than 0.2m from the plane of the roof slope of the building where installed on a pitched roof. No solar module will be installed within 1 metre of the external edge of any roof.

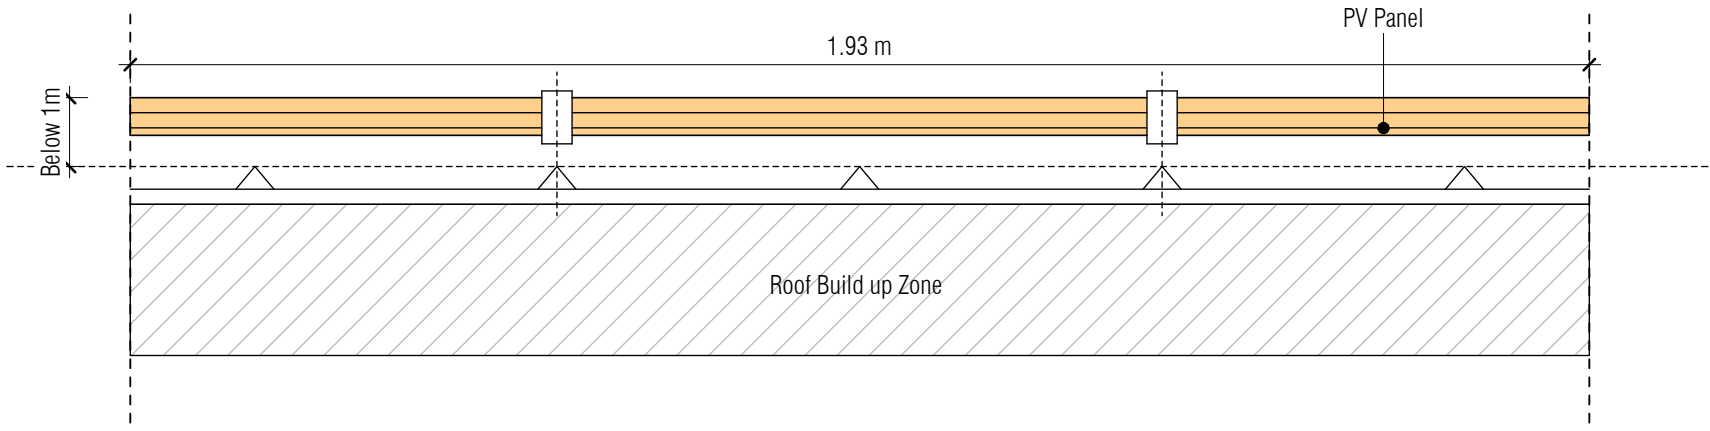

2 Indicative Section-Solar Panel Installation

1:10



3 Aerial View

1:500

