


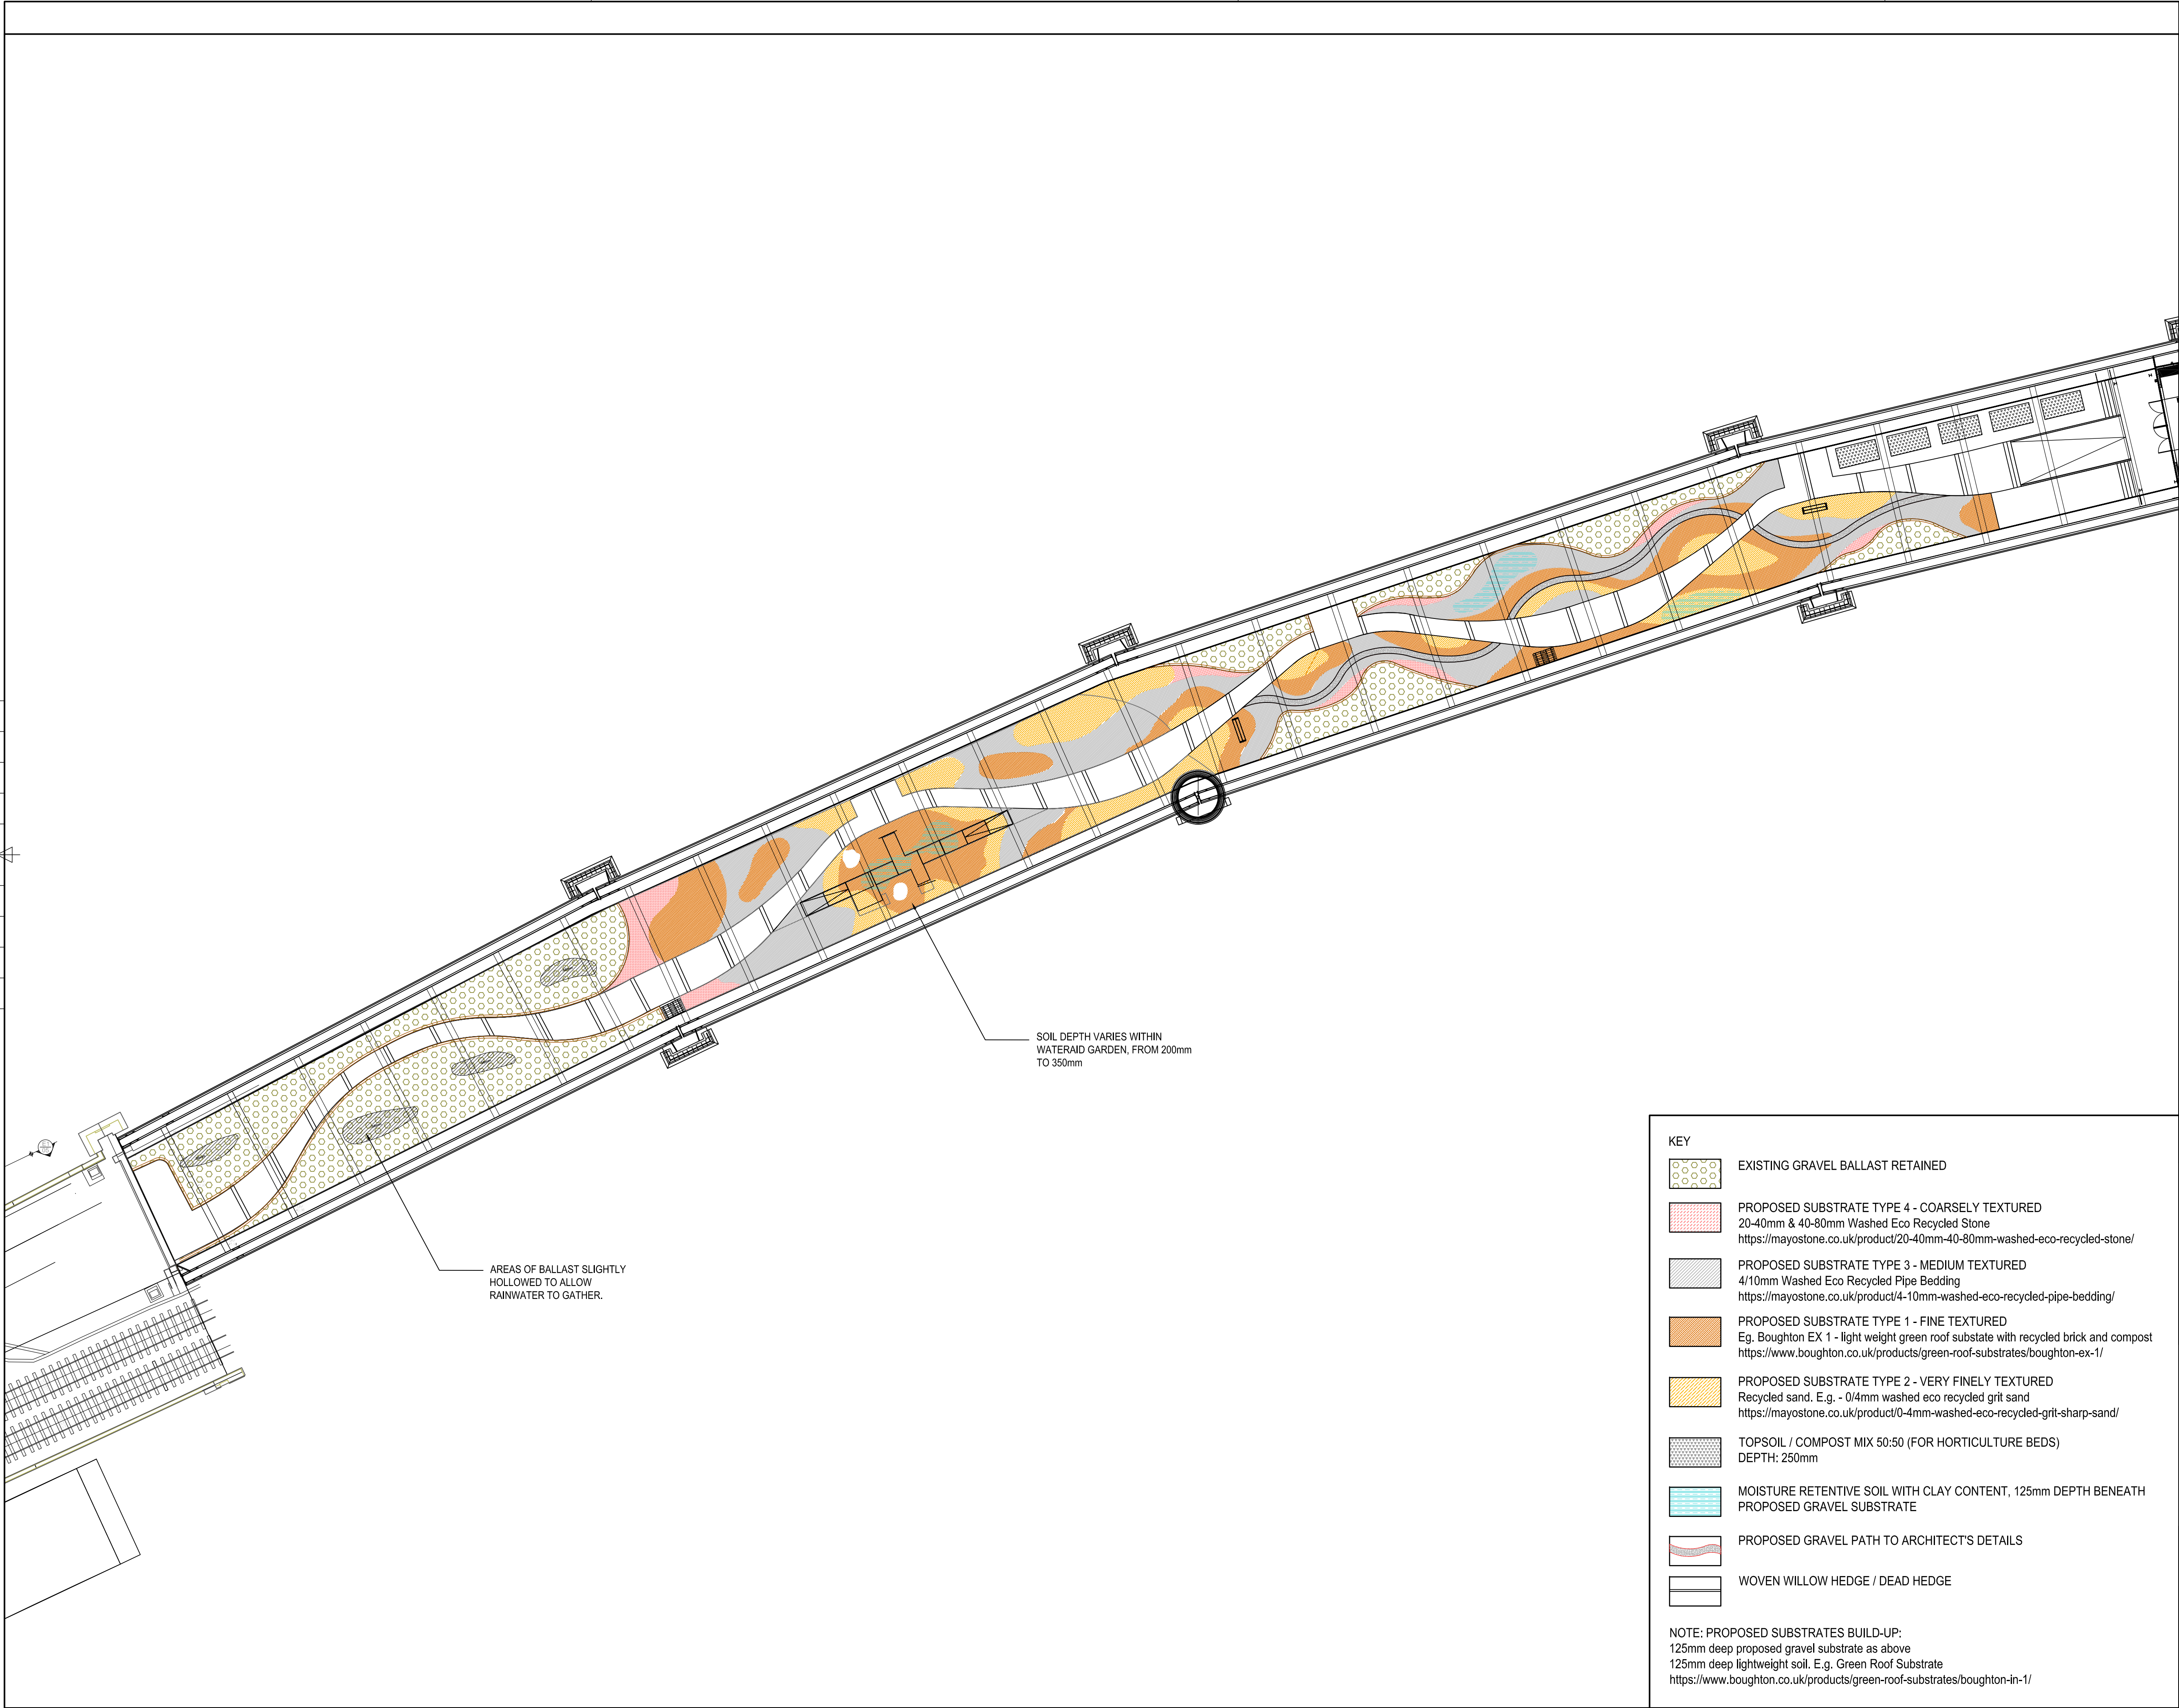

BUILDING DESIGN PARTNERSHIP SHALL HAVE NO RESPONSIBILITY FOR ANY USE MADE OF THIS DOCUMENT OTHER THAN FOR THAT WHICH IT WAS PREPARED AND ISSUED.

ALL DIMENSIONS SHOULD BE CHECKED ON SITE.

DO NOT SCALE FROM THIS DRAWING.


ANY DRAWING ERRORS OR DIVERGENCES SHOULD BE BROUGHT TO THE ATTENTION OF BUILDING DESIGN PARTNERSHIP AT THE ADDRESS SHOWN BELOW.

NOTES

TO BE READ IN CONJUNCTION WITH FULL BDP STAGE 4 LANDSCAPE PACK:

CVI-BDP-ZZ-ZZ-DR-L-0001 - LANDSCAPE MASTERPLAN
CVI-BDP-ZZ-ZZ-DR-L-1001 - SOFT LANDSCAPE ZONAL PLAN
CVI-BDP-ZZ-ZZ-DR-L-2001 - PLANTING PLAN ZONE 1
CVI-BDP-ZZ-ZZ-DR-L-2002 - PLANTING PLAN ZONE 2
CVI-BDP-ZZ-ZZ-DR-L-2003 - PLANTING PLAN ZONE 3
CVI-BDP-ZZ-ZZ-DR-L-6001 - SOFT LANDSCAPE TYPICAL DETAILS
CVI-BDP-ZZ-ZZ-SP-L-0001 - SOFT LANDSCAPE SPECIFICATION
CVI-BDP-ZZ-ZZ-SH-L-0001 - CDM RISK REGISTER
CVI-BDP-ZZ-ZZ-SH-L-0002 - PLANTING SCHEDULE
CVI-BDP-ZZ-ZZ-RP-L-0001 - PLANTING SKETCHBOOK

P02	RN	JF	18.12.24
WATERAID GARDEN SUBSTRATE DESIGN AMENDMENTS. KEY UPDATED TO INCLUDE ADDITIONAL INFORMATION ON SUBSTRATES.			
P01	RN	JF	06.12.24
FIRST ISSUE			
REVISION DESCRIPTION	ISSUED	CREATED	DATE

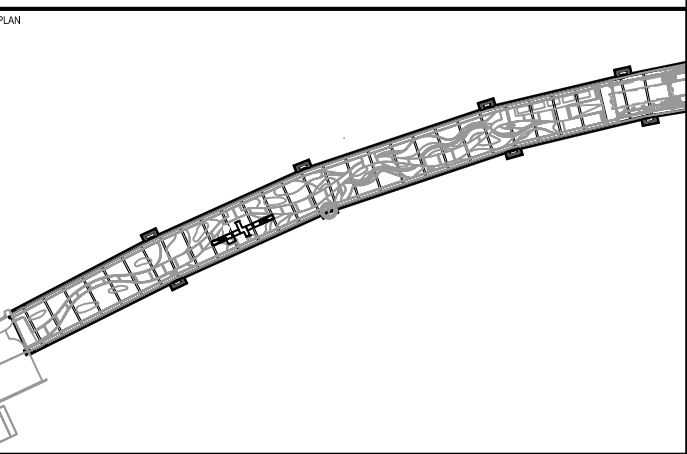

- KEY**
- EXISTING GRAVEL BALLAST RETAINED
 - PROPOSED SUBSTRATE TYPE 4 - COARSELY TEXTURED
20-40mm & 40-80mm Washed Eco Recycled Stone
<https://mayostone.co.uk/product/20-40mm-40-80mm-washed-eco-recycled-stone/>
 - PROPOSED SUBSTRATE TYPE 3 - MEDIUM TEXTURED
4/10mm Washed Eco Recycled Pipe Bedding
<https://mayostone.co.uk/product/4-10mm-washed-eco-recycled-pipe-bedding/>
 - PROPOSED SUBSTRATE TYPE 1 - FINE TEXTURED
Eg. Boughton EX 1 - light weight green roof substrate with recycled brick and compost
<https://www.boughton.co.uk/products/green-roof-substrates/boughton-ex-1/>
 - PROPOSED SUBSTRATE TYPE 2 - VERY FINELY TEXTURED
Recycled sand. E.g. - 0/4mm washed eco recycled grit sand
<https://mayostone.co.uk/product/0-4mm-washed-eco-recycled-grit-sharp-sand/>
 - TOPSOIL / COMPOST MIX 50:50 (FOR HORTICULTURE BEDS)
DEPTH: 250mm
 - MOISTURE RETENTIVE SOIL WITH CLAY CONTENT, 125mm DEPTH BENEATH PROPOSED GRAVEL SUBSTRATE
 - PROPOSED GRAVEL PATH TO ARCHITECT'S DETAILS
 - WOVEN WILLOW HEDGE / DEAD HEDGE

NOTE: PROPOSED SUBSTRATES BUILD-UP:
125mm deep proposed gravel substrate as above
125mm deep lightweight soil. E.g. Green Roof Substrate
<https://www.boughton.co.uk/products/green-roof-substrates/boughton-in-1/>

BDP.

11 Ducie Street
P.O. Box 85, Piccadilly Basin
Manchester M60 3JA
United Kingdom
T +44 (0)161 828 2200
F +44 (0)161 828 2235
www.bdp.com

PROJECT TITLE CASTLEFIELD VIADUCT PHASE 2	
PROJECT NUMBER P3003987	
DRAWING TITLE SUBSTRATES PLAN	SCALE @ A1 1:250
DATE OCT '24	REVISION P02
PROJECT CODE CVI-BDP-ZZ-ZZ-DR-L-1003	