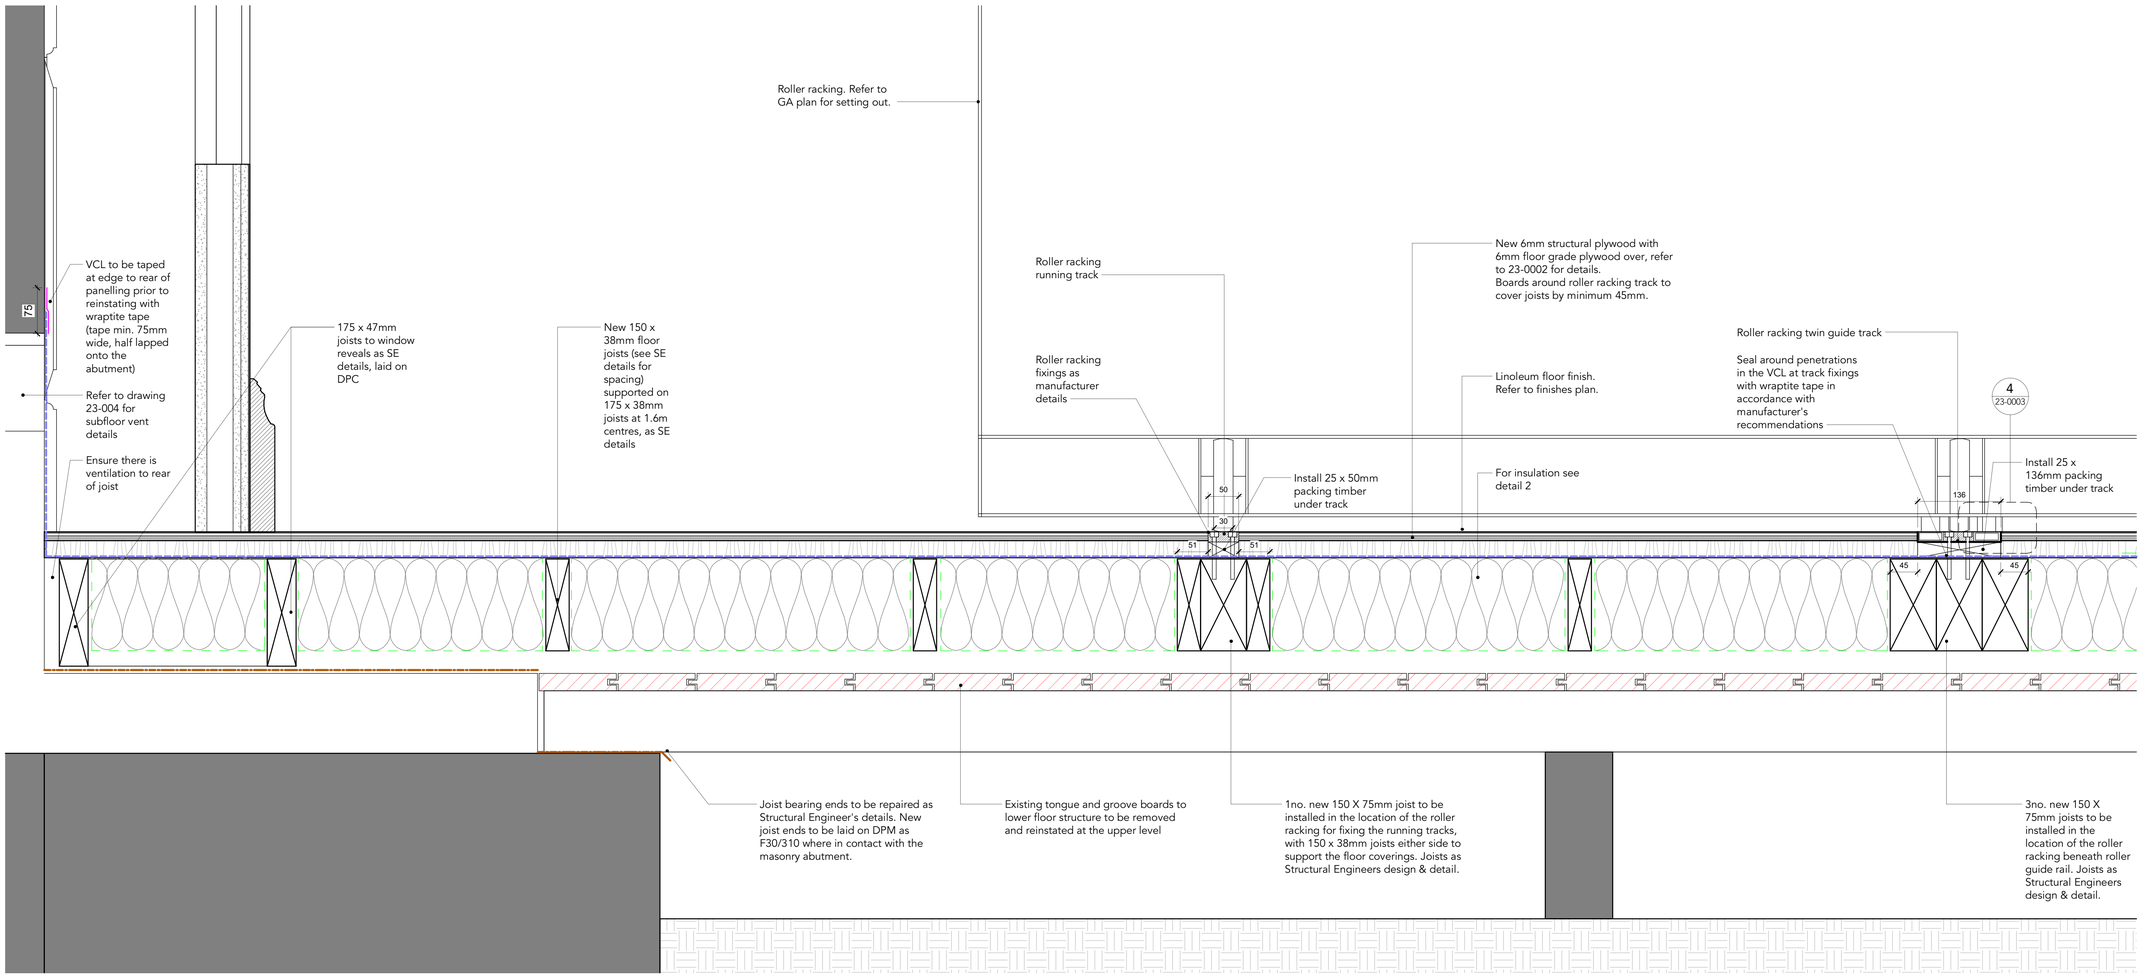

1 Roller Racking Base Details

1 : 5

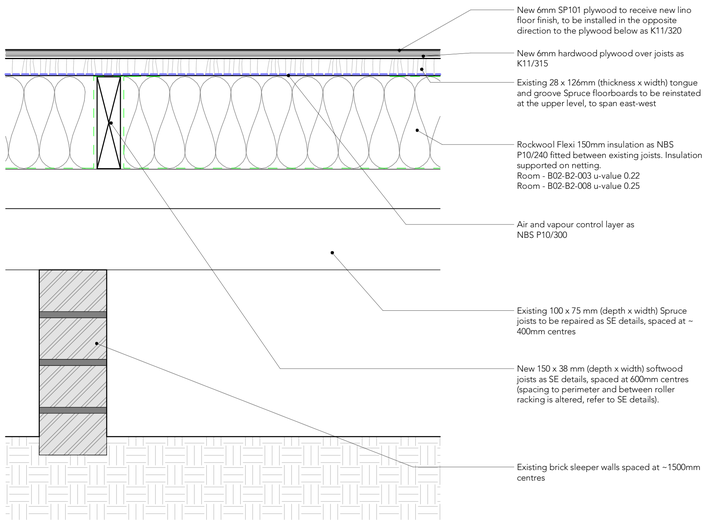

2 Typical Insulated Floor Section - West

1 : 5

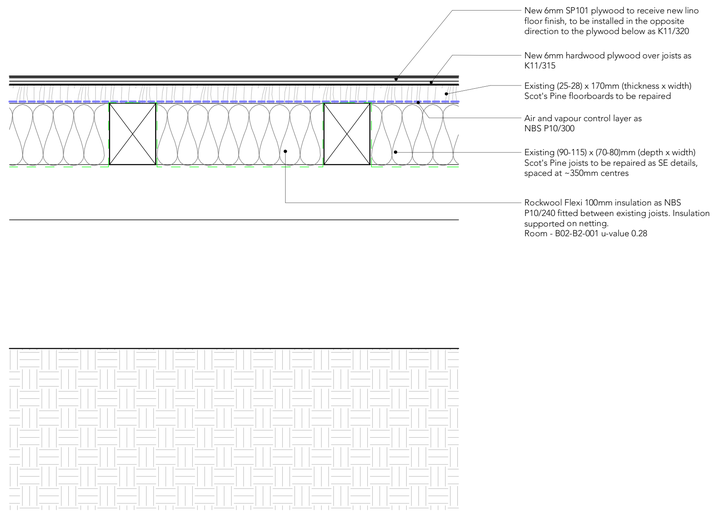

3 Typical Insulated Floor Section - East

1 : 5

KEY

Mineral wool insulation on 20-25 mm square mesh polyethylene net draped over joists and stapled to sides of joists as NBS P10/125

Reinforced non-woven and polymer film laminate VCL as P10/300

DPC as NBS F30/310

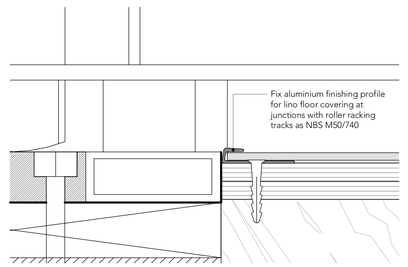

4 Callout_Roller Racking Edge Detail

1 : 1

Note:
Do Not Scale from this drawing.
Dimensions are to be checked on site.
If in doubt please ask.

KEY PLAN

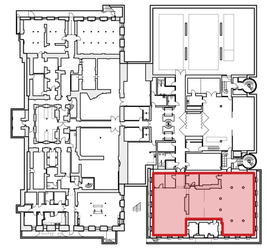

GENERAL NOTES:

All construction shall be undertaken and completed in strict accordance with all drawings, specifications, statutory Building and Planning regulations, Health and Safety regulations, all relevant codes of practice requirements and manufacturers' recommendations and instructions.

Any discrepancies in constructional information should be reported immediately to the contract administrator prior to commencement of any work.

1. For references and descriptions to work items, refer to separate **Phase 1 NBS Specification and 9518RS Architectural Restoration Specification (or Phase 2 Conservation Specification where indicated)**
2. All dimensions must be checked on site before proceeding. Dimensions of new work are to be adjusted to suit the existing where necessary. Do not assume that the existing structure or details are plumb, square or level.
3. Any discrepancies to be brought to the Architects attention as soon as possible.
4. Plan is based on survey information provided by MAG, corrected as far as reasonably possible to align with pointcloud survey data. All measurements to be checked on site.
5. The waterproofing guarantee provided for the cavity drain membrane is for hydrostatic ground water pressures under normal site conditions and does not cover surface water flooding events.
6. The 10 year waterproofing guarantee protects against water penetration to the treated area only, therefore does not cover water penetration through the floor areas.
7. Waterproofing works to specialist suppliers design. Waterproofing information is DESIGN INTENT ONLY- refer to specialist designer for further details.
8. The following drawings are to be read in conjunction:
   MAG-BUT-08-B2-DR-A-00-4001 - Proposed plan
   MAG-BUT-08-B2-DR-A-00-1001 - Alterations plan
   MAG-BUT-08-B2-DR-A-05-0001 - 5 - Internal elevations
   MAG-BUT-08-B2-DR-A-06-6002 - GA Section
   MAG-BUT-08-B2-DR-A-00-6001 - Section details
   MAG-BUT-08-B2-DR-A-22-0001 - Wall Types Plan
   MAG-BUT-08-B2-DR-A-22-0002 - Wall Lining Details
   MAG-BUT-08-B2-DR-A-23-0001 & 2 - Floor Repairs
   MAG-BUT-08-B2-DR-A-23-0003 - Floor Details
   MAG-BUT-08-B2-DR-A-23-0004 - Vent Details
9. MAG-BUT-08-B2-DR-A-23-0005 - Floor Access Details
   MAG-BUT-08-B2-DR-A-31-0001 - Window proposals
   MAG-BUT-08-B2-DR-A-32-7001 - Door elevations and schedule
   MAG-BUT-08-B2-DR-A-32-7002 - Door details
   MAG-BUT-08-B2-DR-A-35-4002 - Reflected Ceiling Plan
   MAG-BUT-08-B2-DR-A-35-4003 - Ceiling details
   MAG-BUT-08-B2-DR-A-40-0001 - Finishes plan

To be read in conjunction with the associated structural and MEP documentation for Work Package 8

Rev	Date	Intls	Details
C02	18/02/25	HB	For Construction: Updated following RCG comments
C01	07/02/25	HB	For Construction
P01	29/11/24	HB	Stage 4 for acceptance - Revised Floor Design

© The moral rights of the author are hereby asserted.
This drawing and design is the sole property of Buttress Ltd and must not be reproduced without permission.
Buttress Ltd is Registered in England and Wales: 5363573

MANCHESTER CITY COUNCIL

Buttress

Manchester
41 Bengal Street
Manchester
M4 6AF
0161 236 3303

Leeds
Clockwise, Yorkshire House
Greek Street, Leeds
LS1 5SH
0113 539 7965

www.buttress.net

Certified B Corporation

Project Title	Manchester Art Gallery
Client	Manchester City Council
Location	Mosley St, Manchester M2 3JL
Drawing ref	Proposed Timber Floor Details
Date	18/02/2025 14:17:18
Scale	As indicated
Checker	Checker
Size	A1
Job No:	**9604**
Status	**Construction**

Project	Origin	Volume	Level	Type	Role	Number	Rev
MAG-BUT-08-B2-DR-A-23-0003-C02							