


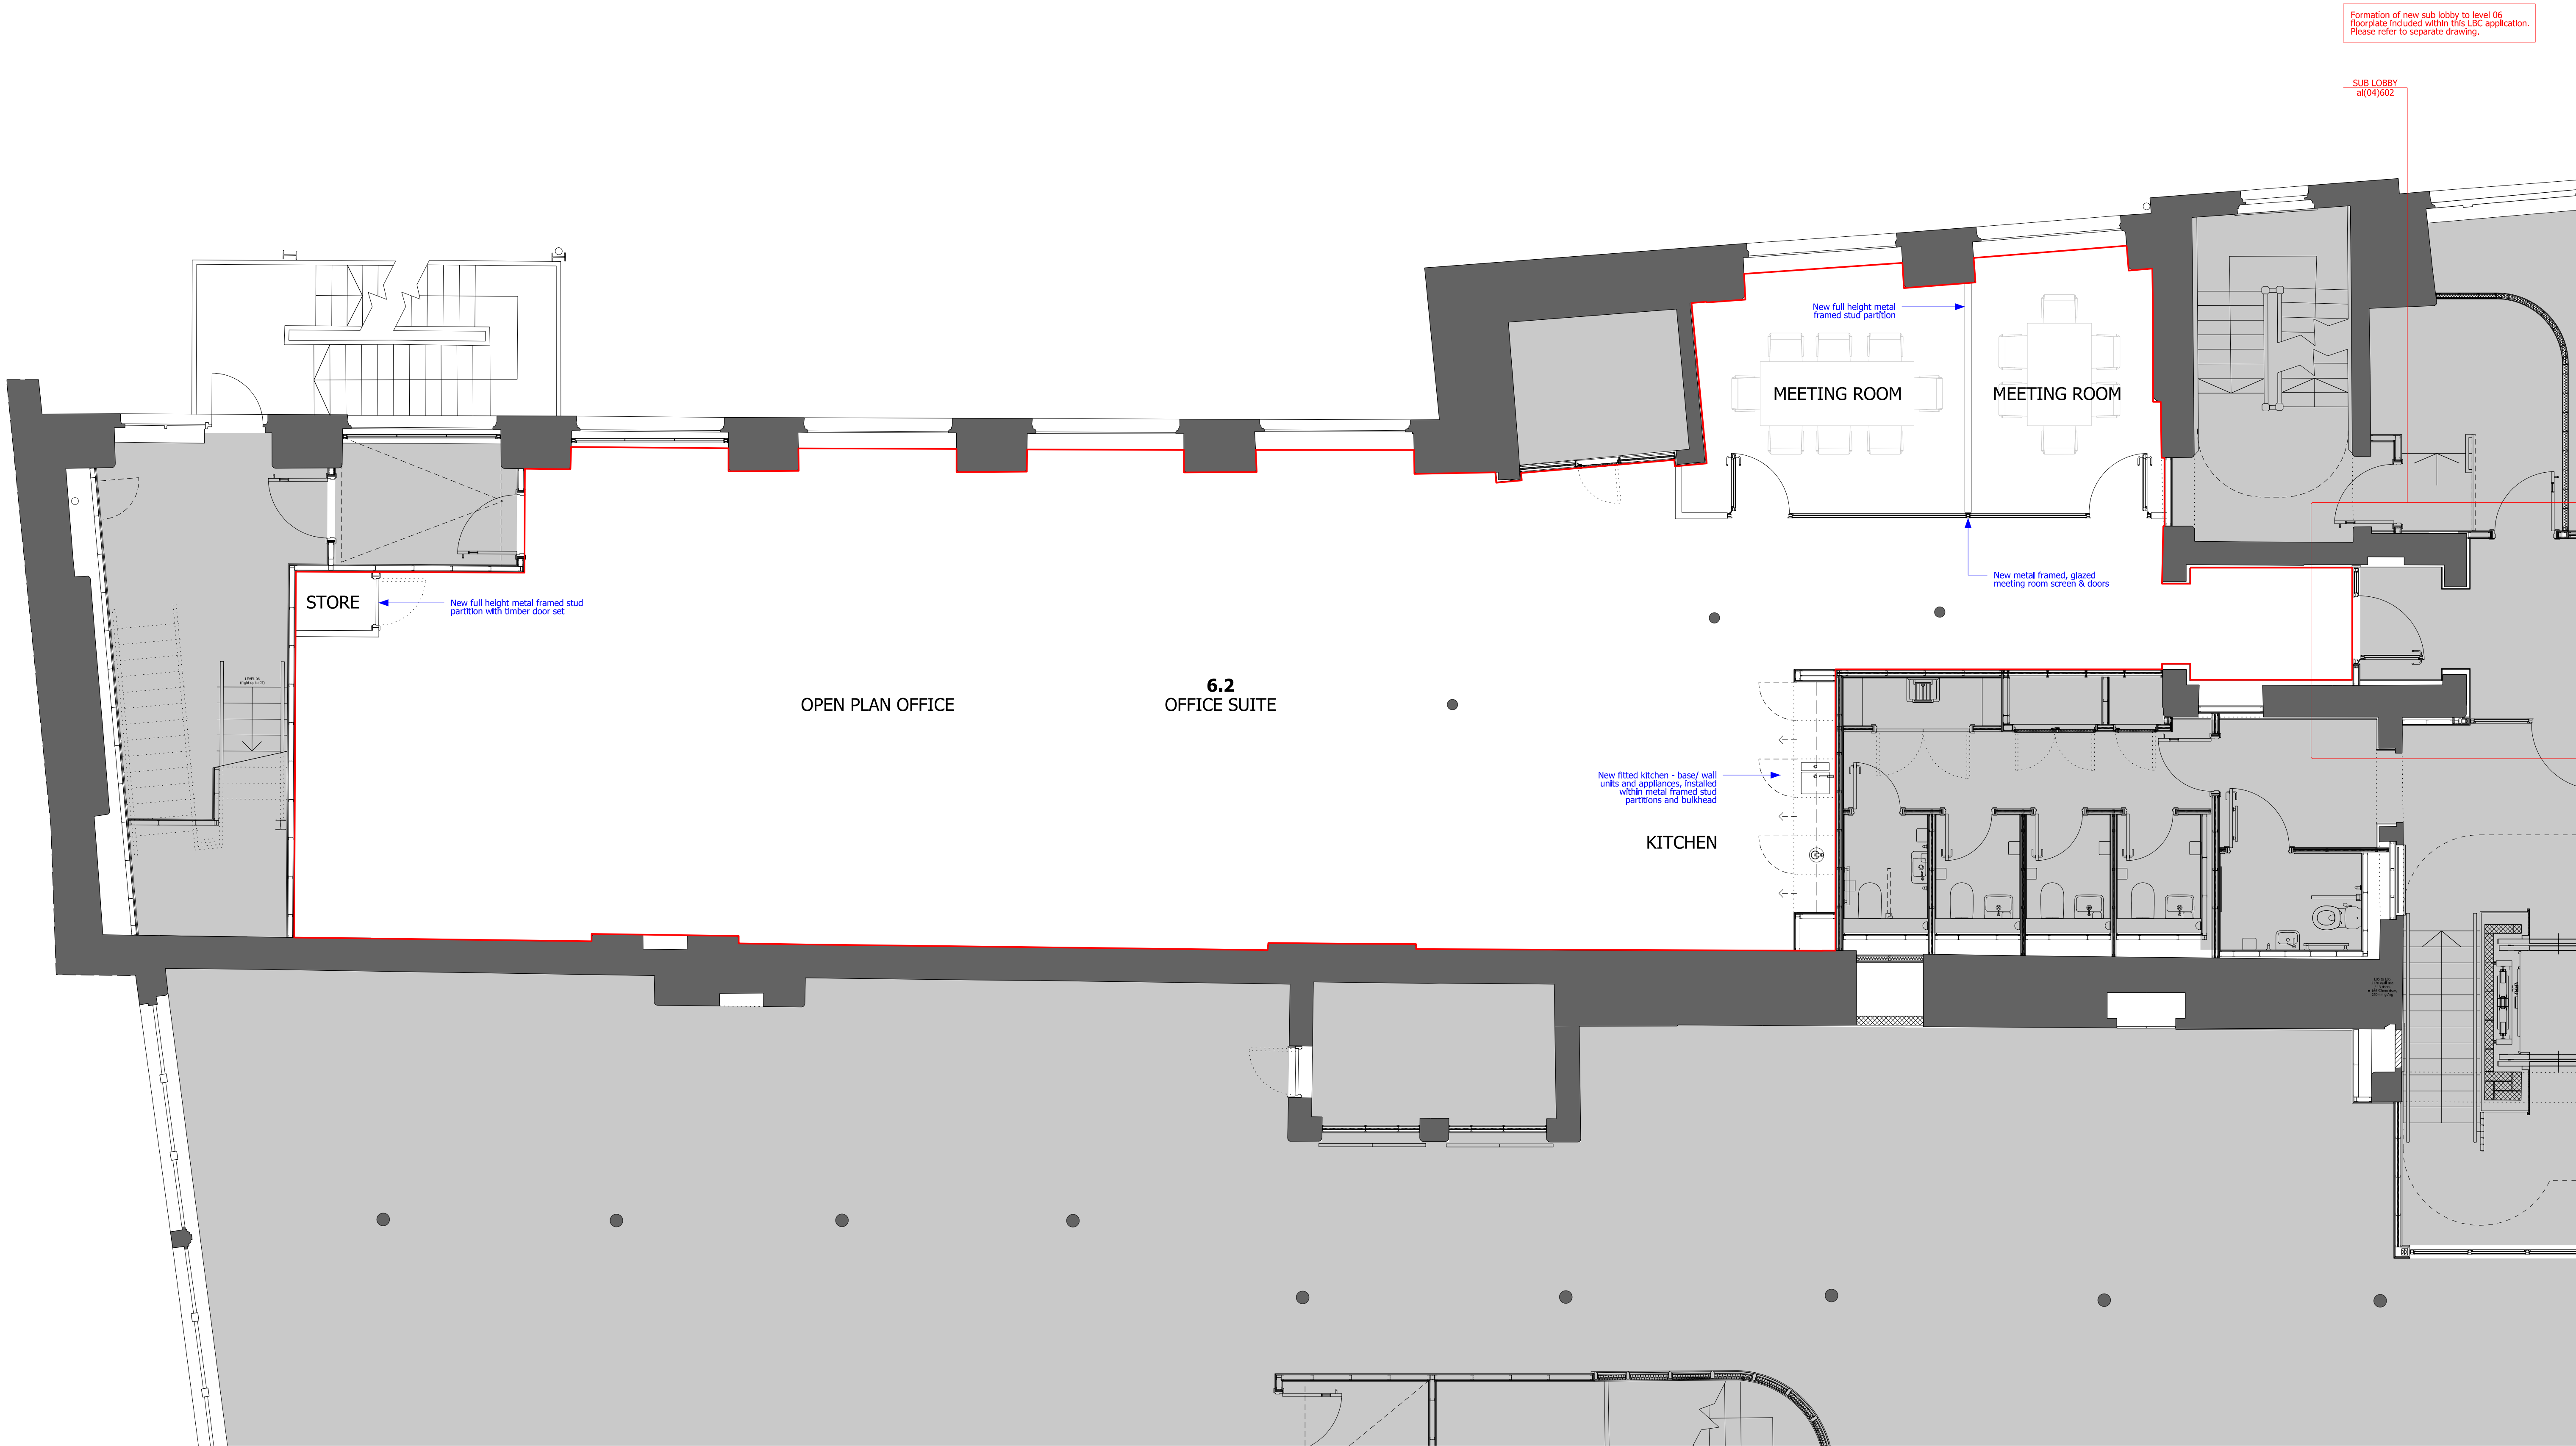

Formation of new sub lobby to level 06
Floorplate included within this LBC application.
Please refer to separate drawing.

SUB LOBBY
ak(04)502

STORE

New full height metal framed stud
partition with timber door set

OPEN PLAN OFFICE

6.2
OFFICE SUITE

KITCHEN

New fitted kitchen - base/ wall
units and appliances, installed
within metal framed stud
partitions and bulkhead

MEETING ROOM

MEETING ROOM

New full height metal
framed stud partition

New metal framed, glazed
meeting room screen & doors