


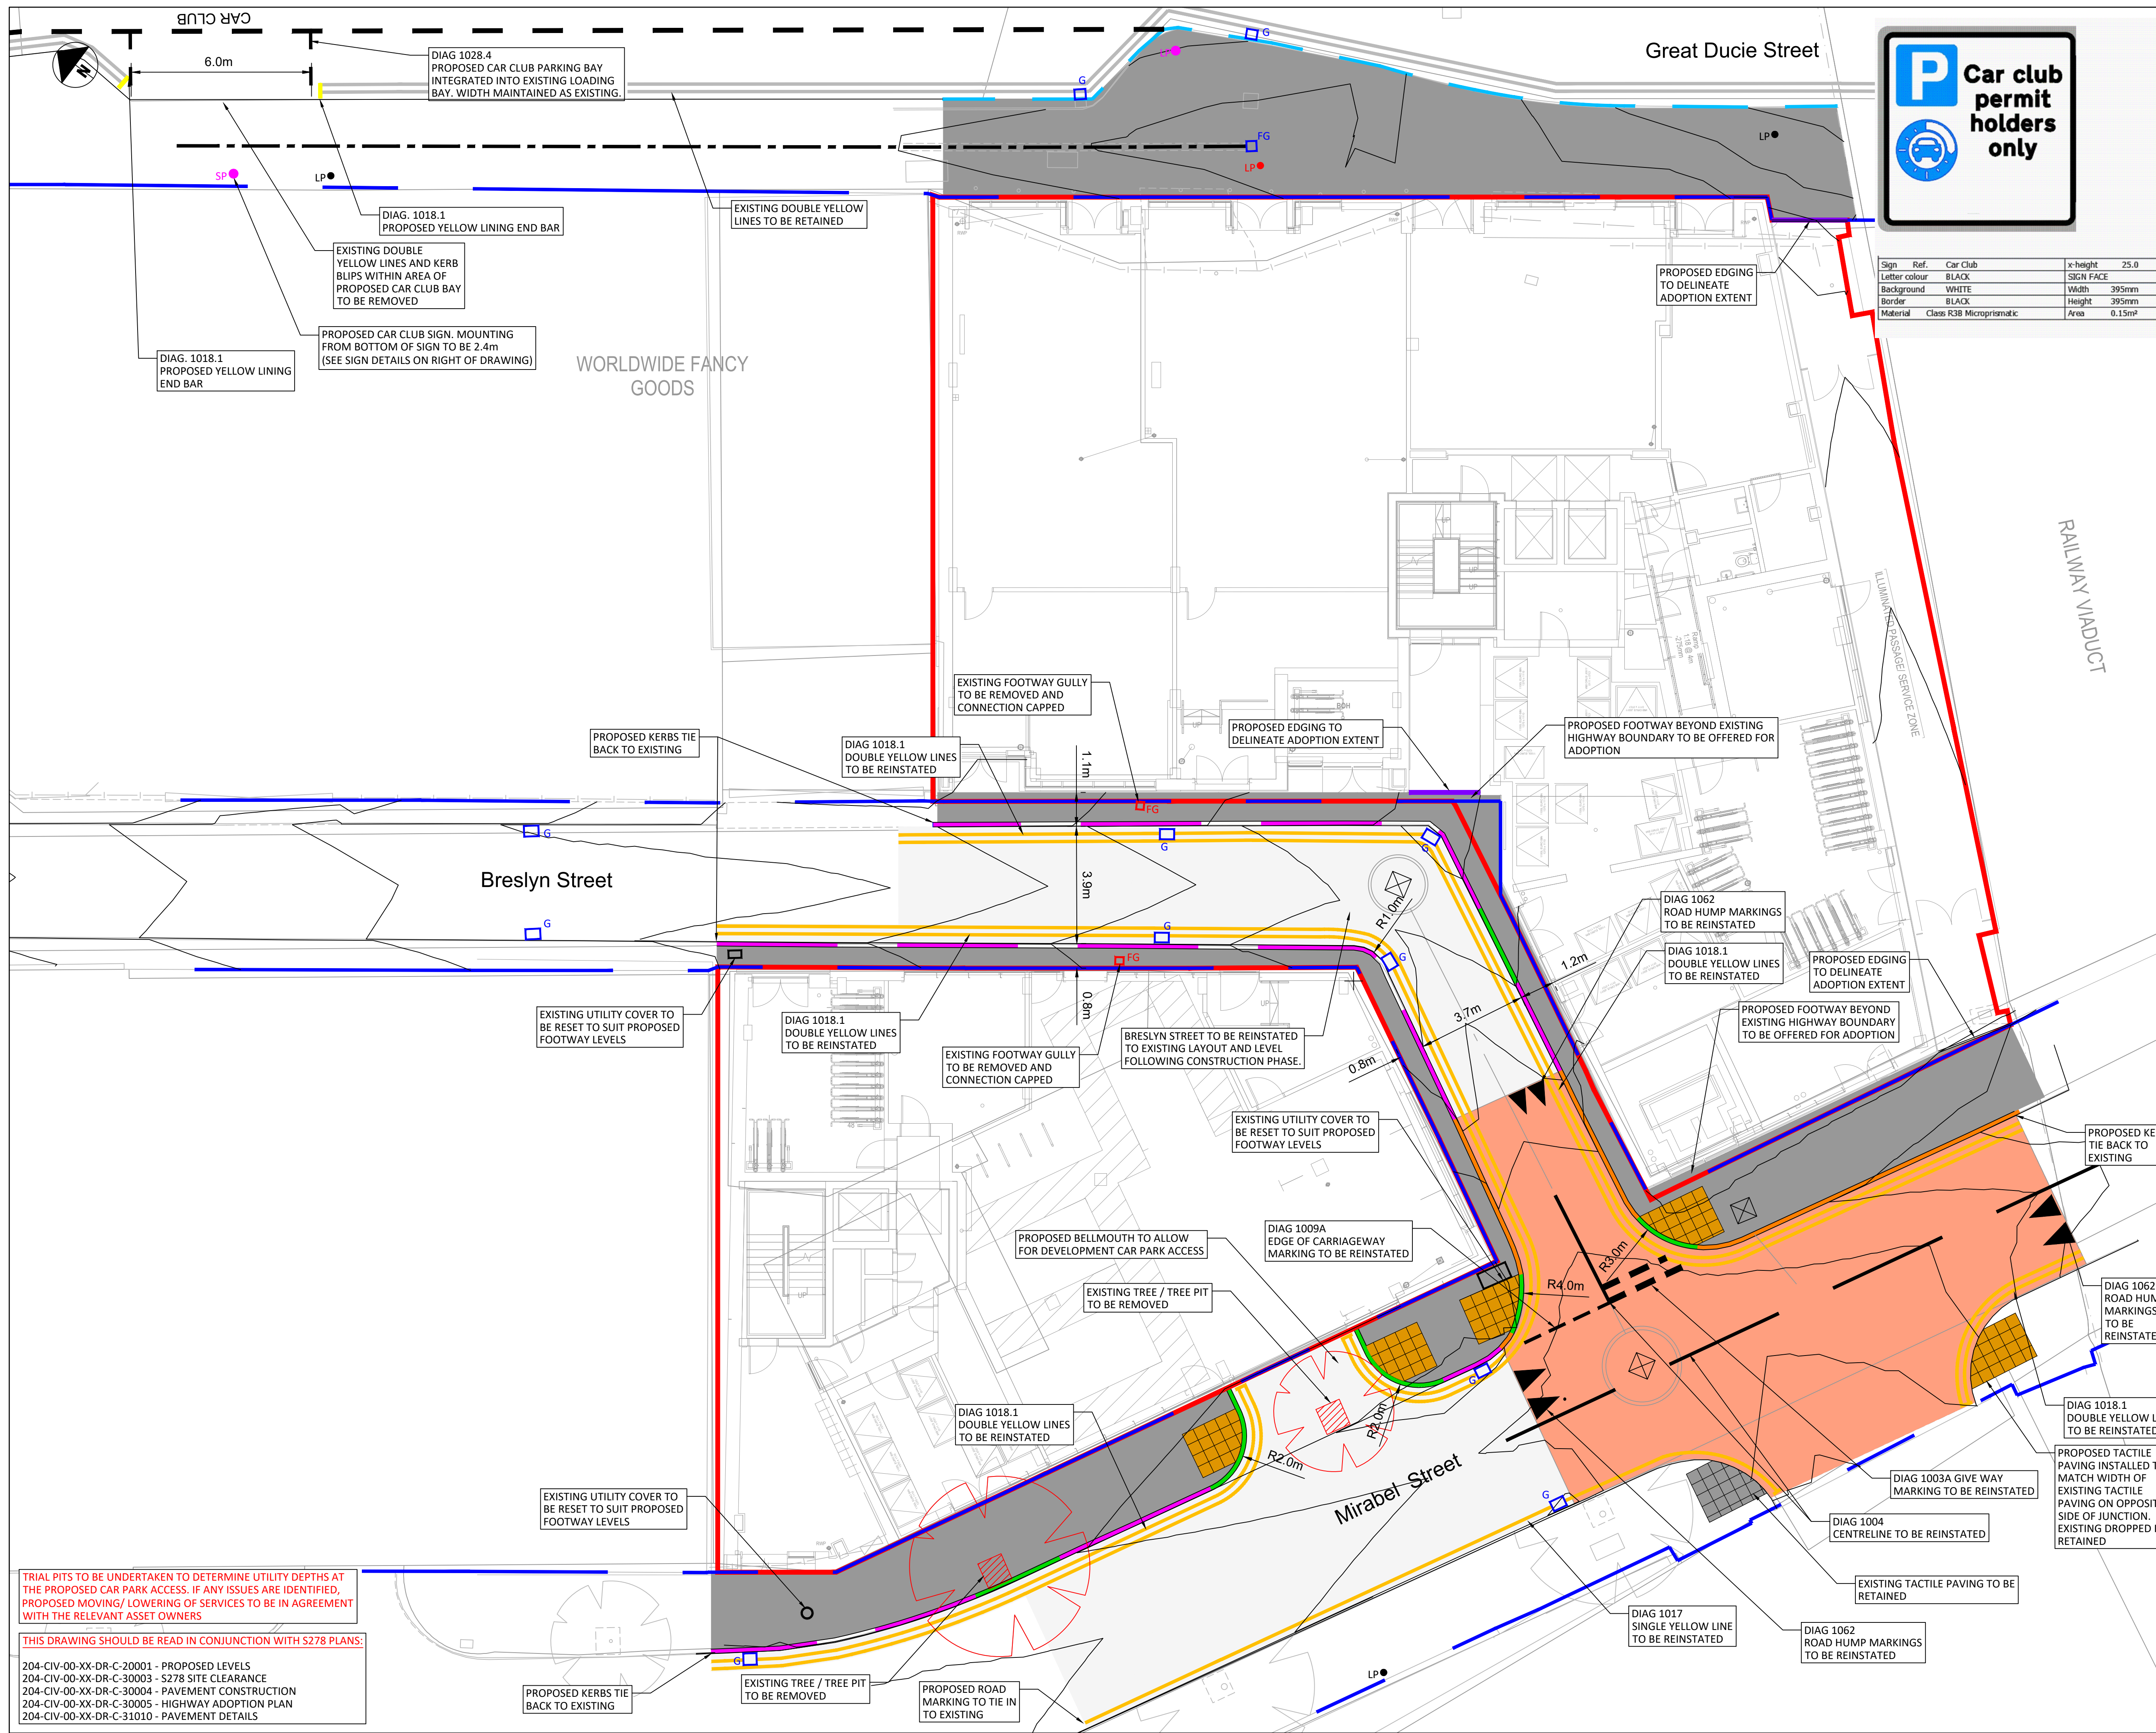

Sign	Ref.	Car Club	x-height	25.0
Letter colour	BLACK	SIGN FACE		
Background	WHITE	Width	395mm	
Border	BLACK	Height	395mm	
Material	Class R38 Microprismatic	Area	0.15m²	

- Standard Notes
1. This drawing is to be read in conjunction with all relevant Architect's and Engineer's drawings and the specification.
 2. This drawing should not be scaled.
 3. All dimensions are to be verified by the contractor on site.
 4. All discrepancies should be reported to the C.A. prior to the commencement of the works.

- Notes and Keys
1. ALL EXISTING FOOTWAY LEVELS TO BE MAINTAINED CLOSE TO EXISTING TO AVOID DISRUPTION TO EXISTING SERVICES OR COVER LEVELS
- KEY
- EXISTING HIGHWAY BOUNDARY.
 - PROPOSED DEVELOPMENT SITE BOUNDARY.
 - PROPOSED S278 CARRIAGEWAY WORKS AREA. REFER TO DRAWINGS 756-02-CIV-XX-D-C-30004 AND 31010 FOR DETAILS.
 - PROPOSED S278 FOOTWAY WORKS AREA. REFER TO DRAWINGS 756-02-CIV-XX-D-C-30004 AND 31010 FOR DETAILS.
 - PROPOSED EXTENT OF RAISED TABLE.
 - EXISTING HIGHWAY GULLY RETAINED.
 - EXISTING FOOTWAY GULLY REMOVED.
 - EXISTING FOOTWAY GULLY RETAINED.
 - PROPOSED UNCONTROLLED CROSSING POINT TACTILE PAVING.
 - EXISTING LIGHTING COLUMN RETAINED.
 - EXISTING LIGHTING COLUMN TO BE RELOCATED.
 - PROPOSED NEW LIGHTING COLUMN LOCATION
 - PROPOSED NEW SIGNAGE COLUMN
 - ANY EXISTING KERBS WITHIN SITE HOARDING DAMAGED DURING CONSTRUCTION TO BE REPLACED WITH LIKE FOR LIKE KERB UNITS TO MATCH EXISTING LEVELS.
 - PROPOSED BULLNOSED KERB (25mm UPSTAND).
 - PROPOSED BULLNOSED DROP KERB INCLUDING TRANSITION (6mm UPSTAND)
 - PROPOSED HALF BATTERED KERB (100mm UPSTAND)
 - PROPOSED EF EDGING LAID FLUSH
 - EXISTING PCC DRAINAGE CHANNEL TO BE RETAINED
 - PROPOSED SEWER DIVERSION - COMBINED CHAMBER
 - PROPOSED SEWER DIVERSION - CONCRETE PIPE

ALL WORKS SUBJECT TO MANCHESTER CITY COUNCIL HIGHWAYS SECTION 278 APPROVAL

08.01.25	P12	UPDATED FOLLOWING MCC CONSULTATION	ZHH	CK
08.01.25	P11	UPDATED TO MCC COMMENTS	ZHH	CK
27.12.24	P10	UPDATED FOLLOWING MCC CONSULTATION	ZHH	CK
16.12.24	P09	CAR CLUB BAY RELOCATED	ZHH	CK
04.12.24	P08	UPDATED TO SUIT S278 COMMENTS	ZHH	CK
30.08.24	P07	UPDATED TO SUIT RSA AND S278 COMMENTS	ZHH	CK
27.02.24	P06	UPDATED TO SUIT MCC COMMENTS	ZG	CK
24.11.23	P05	ISSUED FOR TECHNICAL REVIEW	ZG	CK
29.11.22	P04	ISSUED FOR INFORMATION	ZG	CK
18.10.22	P03	ISSUED FOR INFORMATION	CD	RW
12.09.22	P02	ISSUED FOR INFORMATION	ZG	CK
04.07.22	P01	FOR INFORMATION	CK	CK
Date	Rev	Description	Drawn	Chkd

Civic Engineers

MANCHESTER Carver's Warehouse, 77 Dale Street, Manchester, M1 2HS. Tel: 0161 228 6757
LONDON Reeds Wharf, 33 Mill Street, London SE1 2AA. Tel: 020 7253 2977
LEEDS Tower Works, Unit 02-01, Globe Road, Leeds LS11 5DS. Tel: 0113 2025 130
GLASGOW Gresham Chambers, 45 West Nile St, Glasgow, G1 2PT. Tel: 0141 370 1829

www.civicingineers.com

Project
ONE VICTORIA MANCHESTER

Title
S278 HIGHWAY WORKS GENERAL ARRANGEMENT

Project Number	Scale @ A1	Date Created	Drawn	Checked	Suitability
756-02	1:100	04/07/22	CFK	CFK	----
Drawing Number					Revision
204-CIV-00-XX-DR-C-30002					P12