



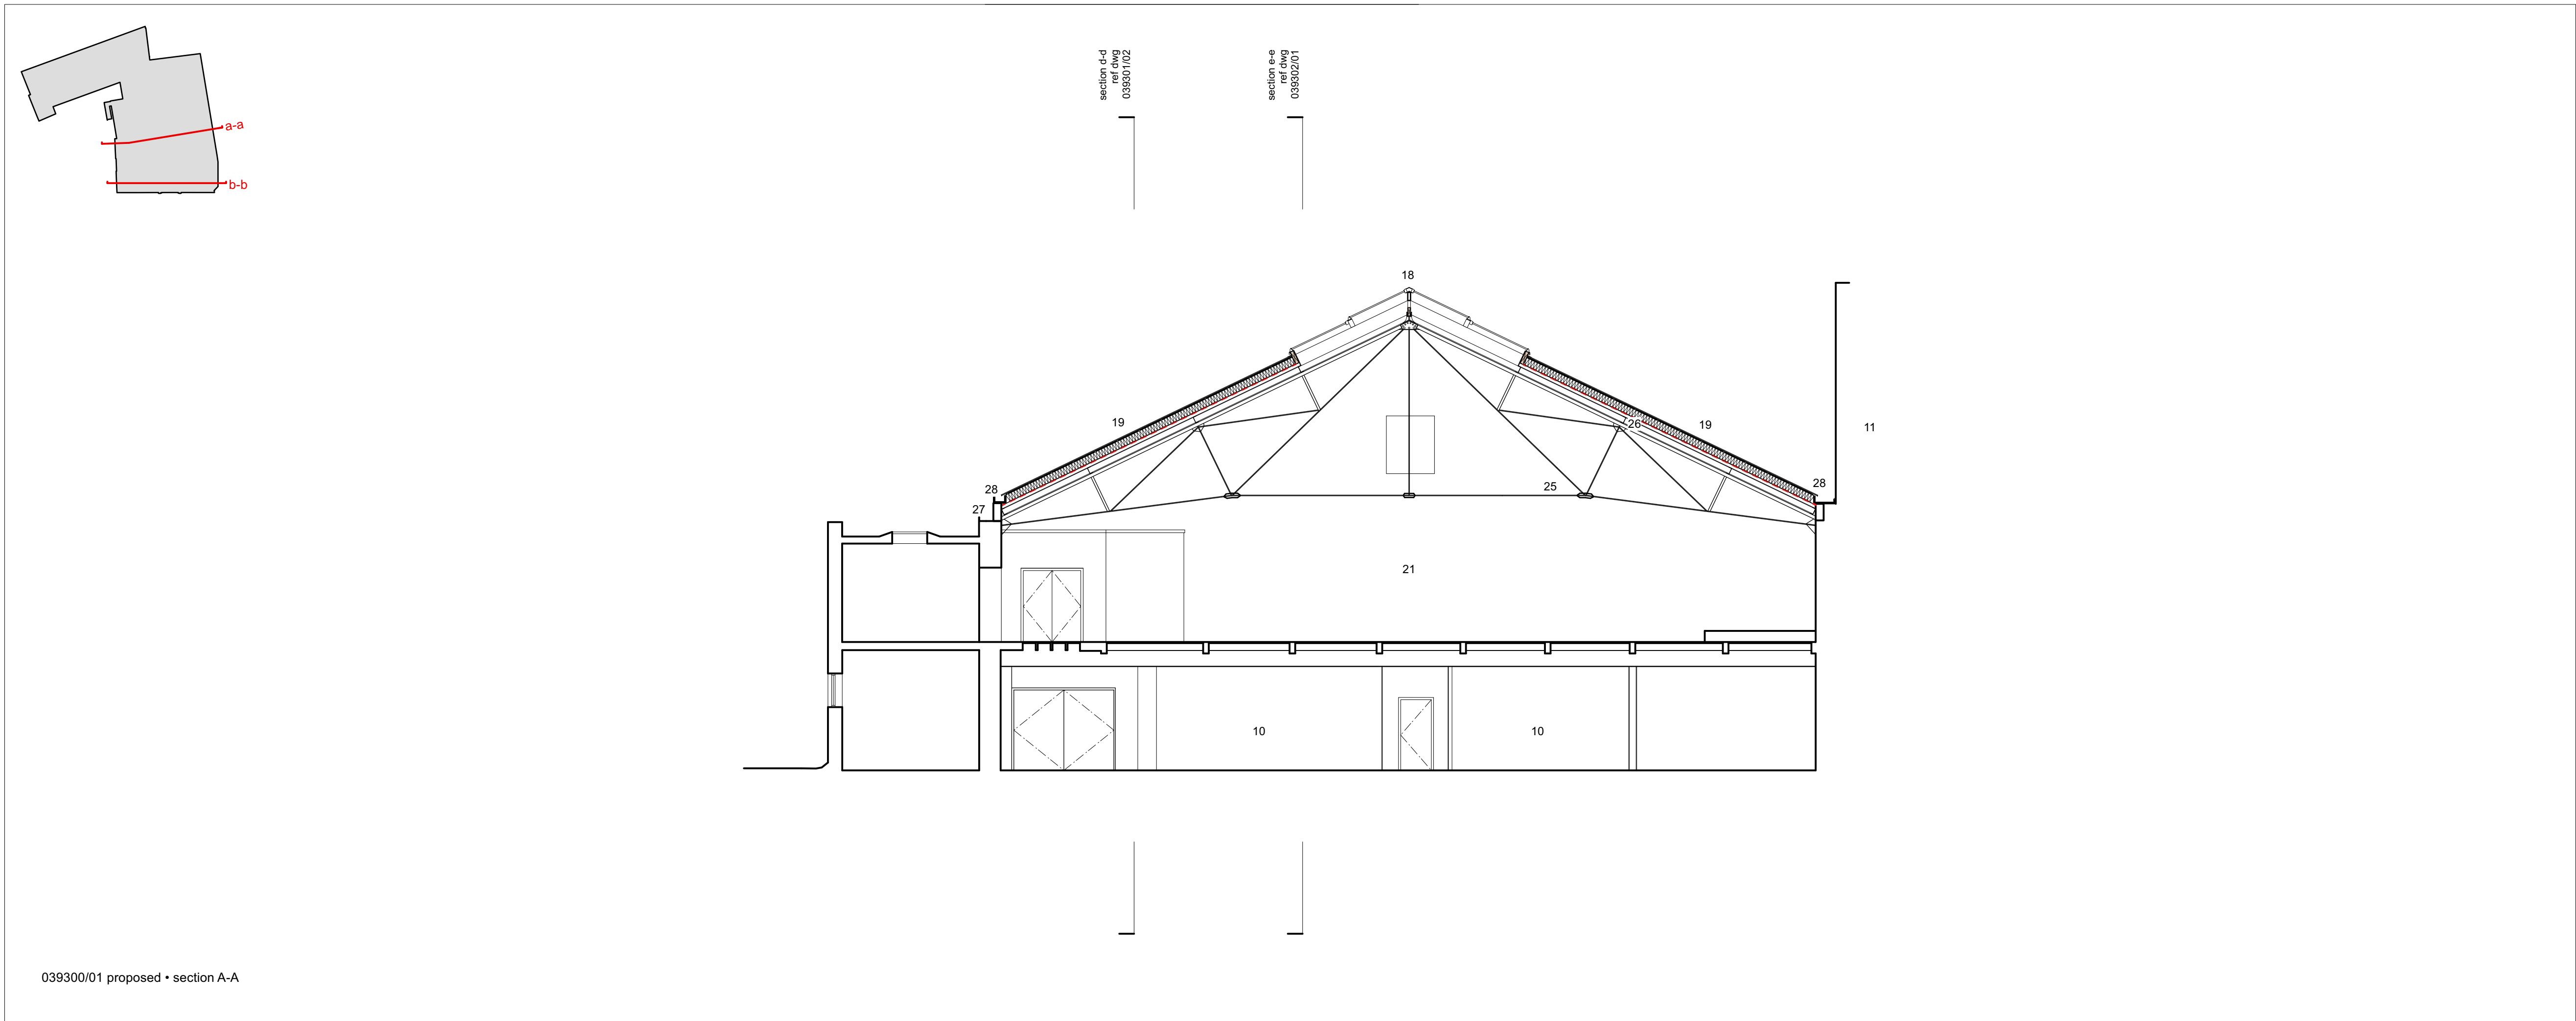

- 01 basement (currently unoccupied)
- 02 WCs
- 03 lobby
- 04 lounge
- 05 store
- 06 children's groups
- 07 nursery group
- 08 corridor
- 09 former armoury
- 10 room currently unoccupied
- 11 adjacent property
- 12 worship space
- 13 accommodation stair
- 14 landing
- 15 flat roof
- 16 escape stair
- 17 skylight
- 18 new double glazed aluminium-framed roof light
- 19 new standing seam aluminium pitched roof
- 20 slate pitched roof
- 21 former drill hall (currently unoccupied)
- 22 former caretaker's apartment (currently unoccupied)
- 23 ladder
- 24 balcony
- 25 retained wrought iron roof truss
- 26 new steel purlins
- 27 brickwork wall extended to suit new roof - to match existing
- 28 new aluminium gutter
- 29 new access stair to roof
- 30 existing window infilled - brick to match existing
- 31 new acoustic perforated metal roof deck

notes
for existing ga sections refer to 009300 series drawings
for demolition sections refer to 019300 series drawings
for proposed plans refer to 039100 series drawings
for proposed elevations refer to 039200 series drawings

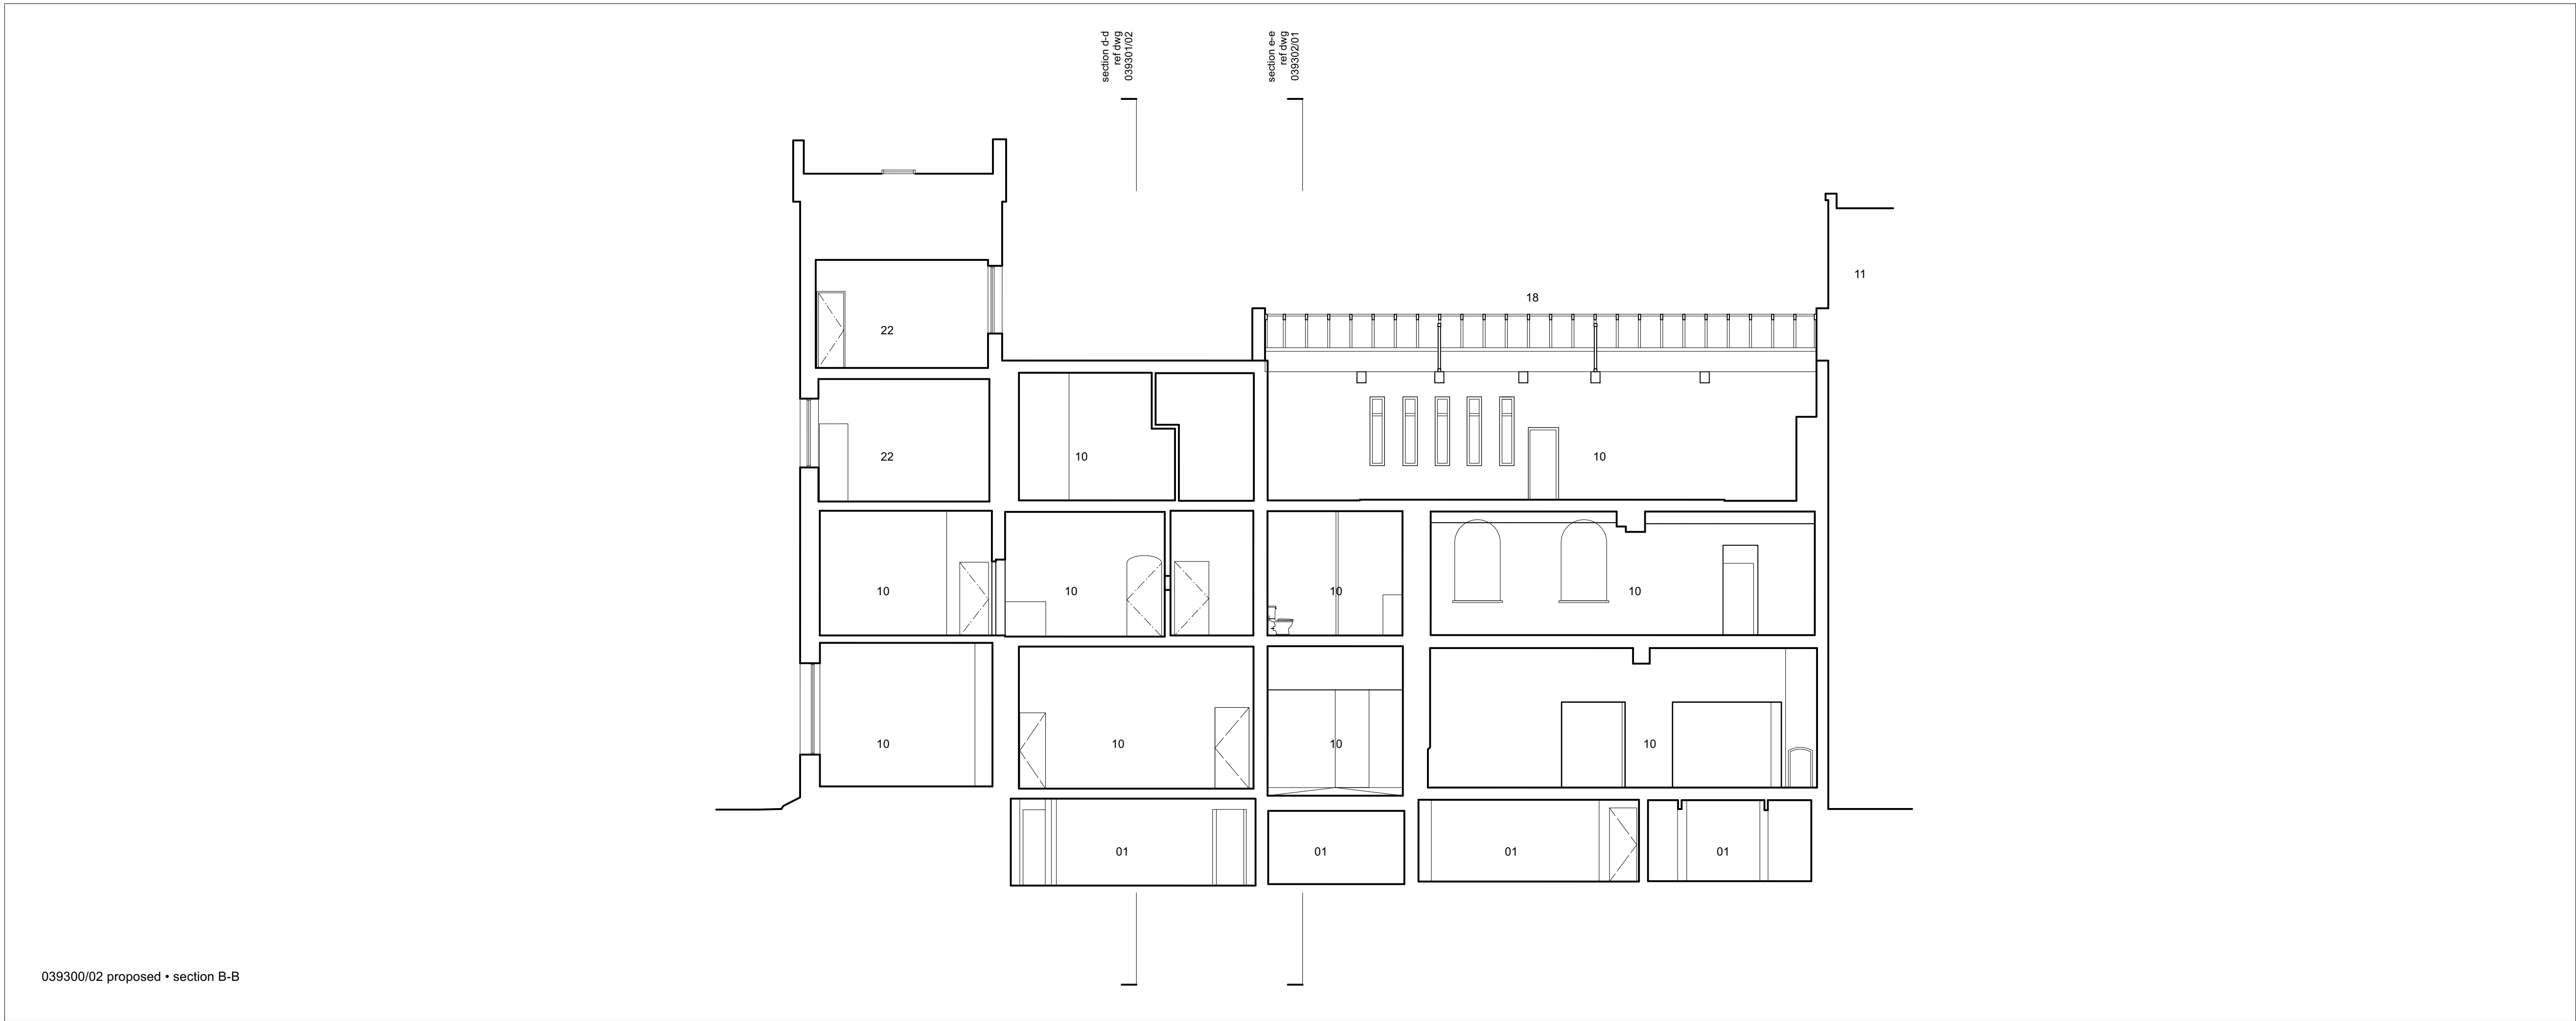

P01 • planning issue	08 11 24 • ww • dj
P02 • minor revisions	15 11 24 • le • dj
P03 • rooflight + roof build up amended	11 12 14 • le • dj
rev • description	issued • drawn • checked

shedkm	+44 (0)151 709 8211 +44 (0)207 253 8881
project	ardwick barracks
client	fabric church
drawing number	2411-SKM-RF-ZZ-D-A-039300 P03
scale	1:100 @ A1
status	information
proposed • section A-A B-B	
do not scale from this drawing • all dimensions are to be set out and checked on site prior to starting construction • any discrepancy found between information given on this drawing and that given elsewhere or recorded on site shall be brought to the attention of the project architect immediately	