
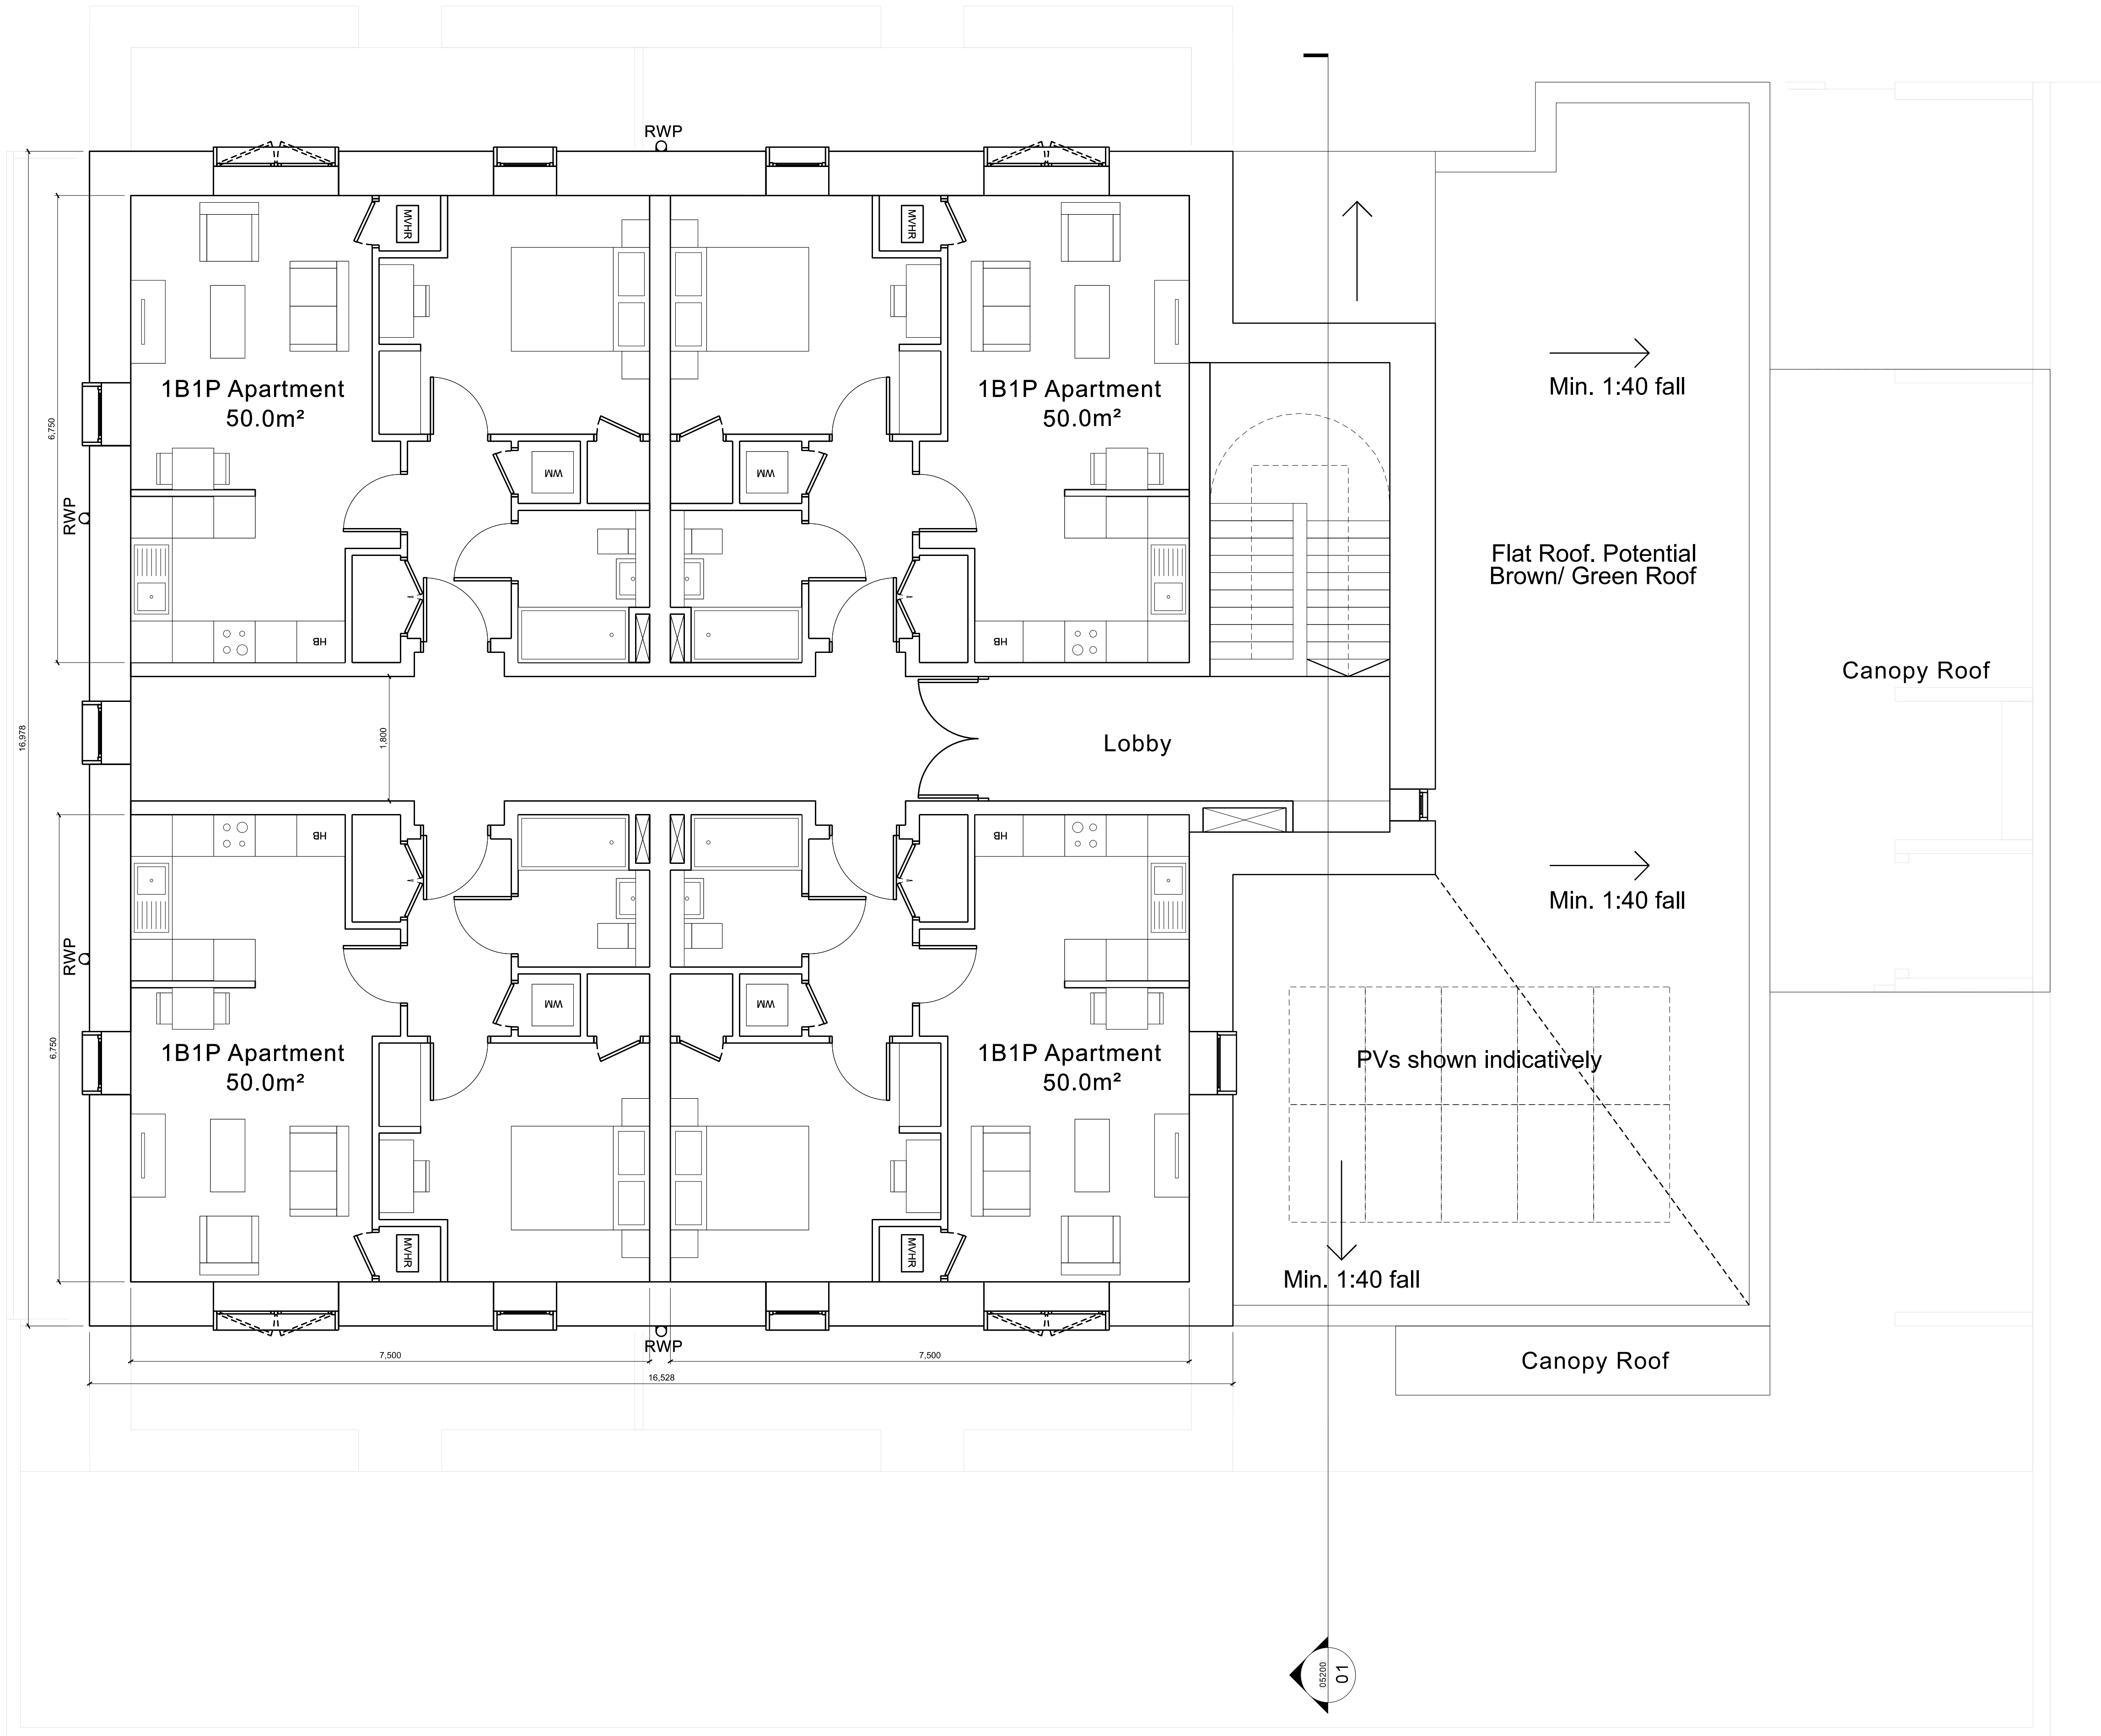


 Area in abeyance. Revision.

Drawing based on survey information by others.


Drawing to read in conjunction with Landscape (TPM) information and Transport (SK) information .
(Please print in colour)

 Application Boundary

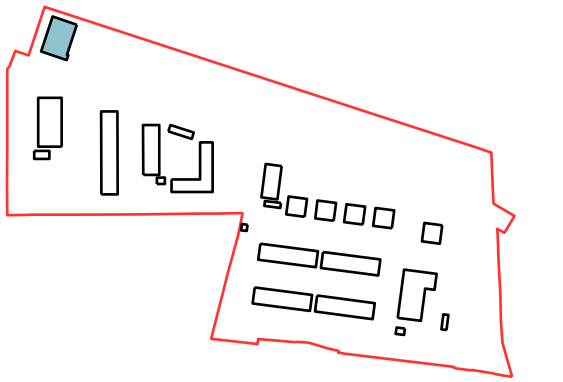

C	27/02/25	PLANNING ISSUE- Update
B	19/12/24	PLANNING ISSUE
A	16/12/24	Issue for comment
-	13/12/24	Issue for comment

REV:	DATE:	DETAILS:
------	-------	----------

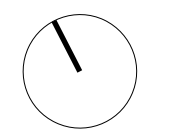

NORTH

5plus architects

4th Floor
The Hive
47 Lever Street
Manchester
M1 1FN
+44 (0)161 228 0211

www.5plusarchitects.com

PROJECT:
Ryebank Road
Chorlton

Supported living for Autistic Adults
Proposed General Arrangement - First Floor

SCALE: 1:50 @ A1 ORIGIN DATE: 24/10/24 DRAWN: FP CHECKED: RK

STATUS: **PLANNING**

PROJECT DRAWING NO: 05476 5PA-B10-01-DR-A-022200 REV: C

Architecture | Masterplanning | Interiors | Graphics | Branding