


Communal 'Croft' Garden Area

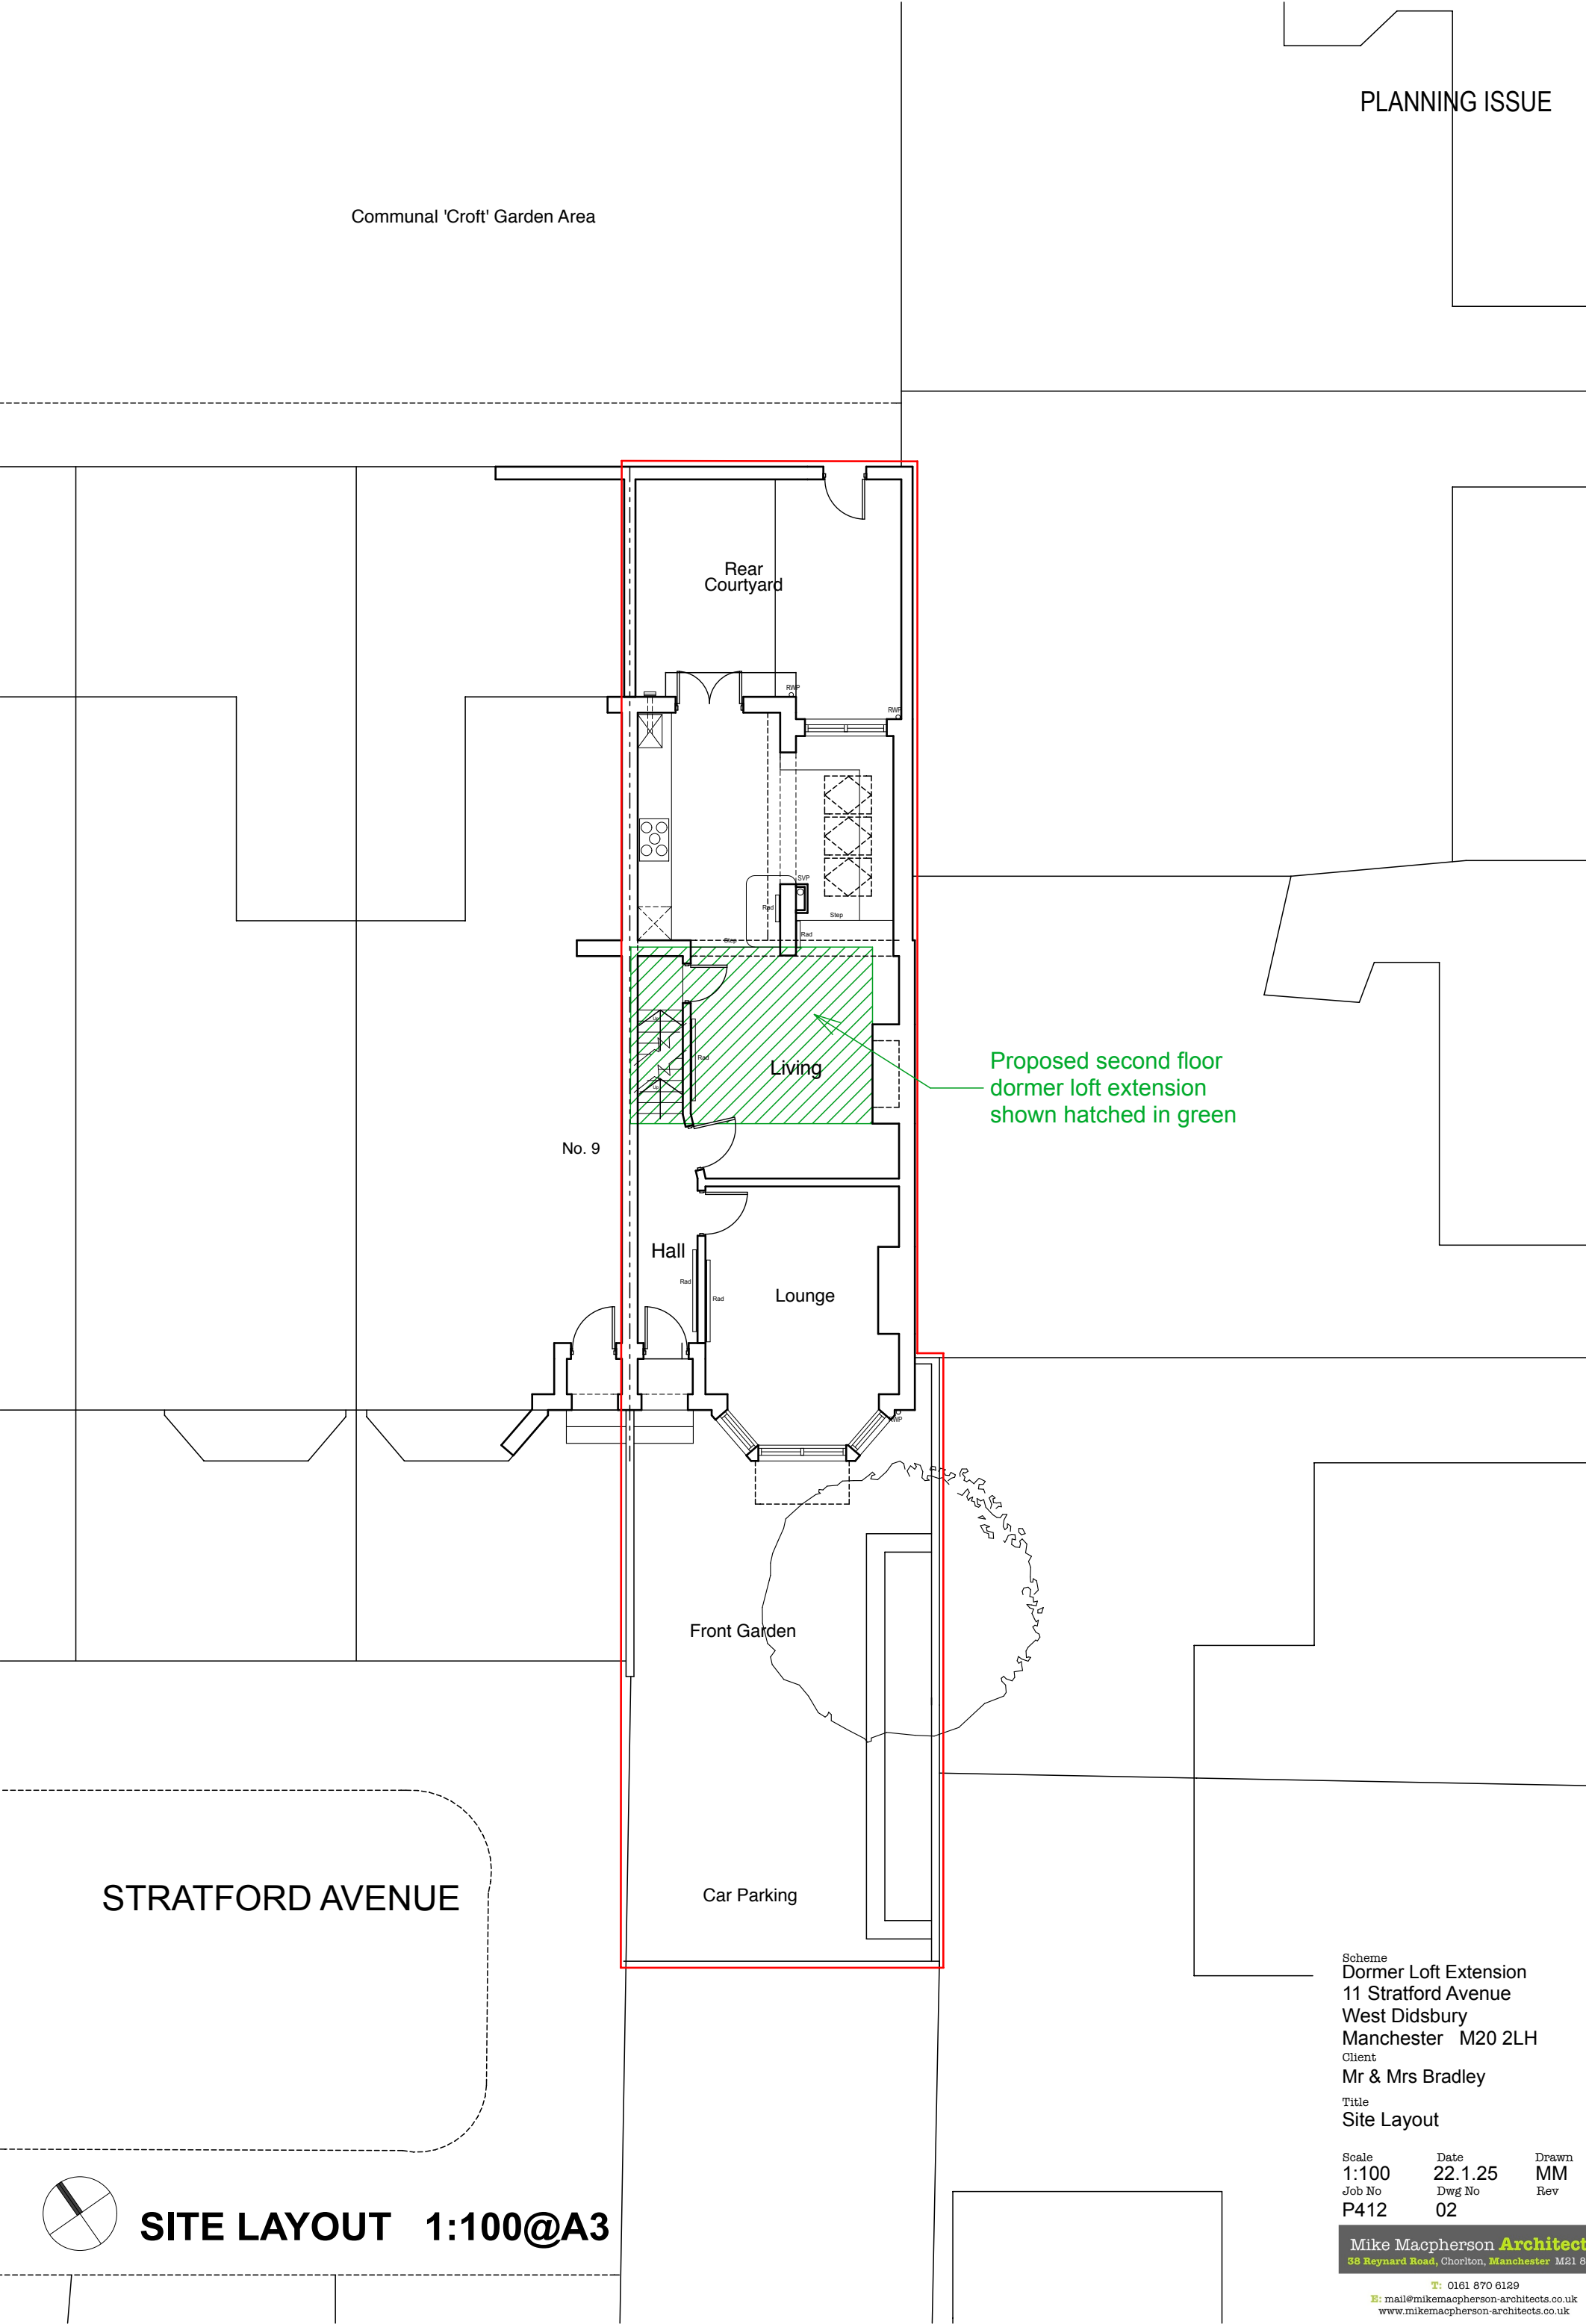

Proposed second floor
dormer loft extension
shown hatched in green

No. 9

Hall

Lounge

Rear
Courtyard

Living

Front Garden

Car Parking


STRATFORD AVENUE

Scheme
Dormer Loft Extension
11 Stratford Avenue
West Didsbury
Manchester M20 2LH
Client
Mr & Mrs Bradley
Title
Site Layout

Scale 1:100	Date 22.1.25	Drawn MM
Job No P412	Dwg No 02	Rev

Mike Macpherson **Architects**
38 Reynard Road, Chorlton, Manchester M21 8DD

T: 0161 870 6129
E: mail@mikemacpherson-architects.co.uk
www.mikemacpherson-architects.co.uk

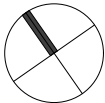

SITE LAYOUT 1:100@A3