


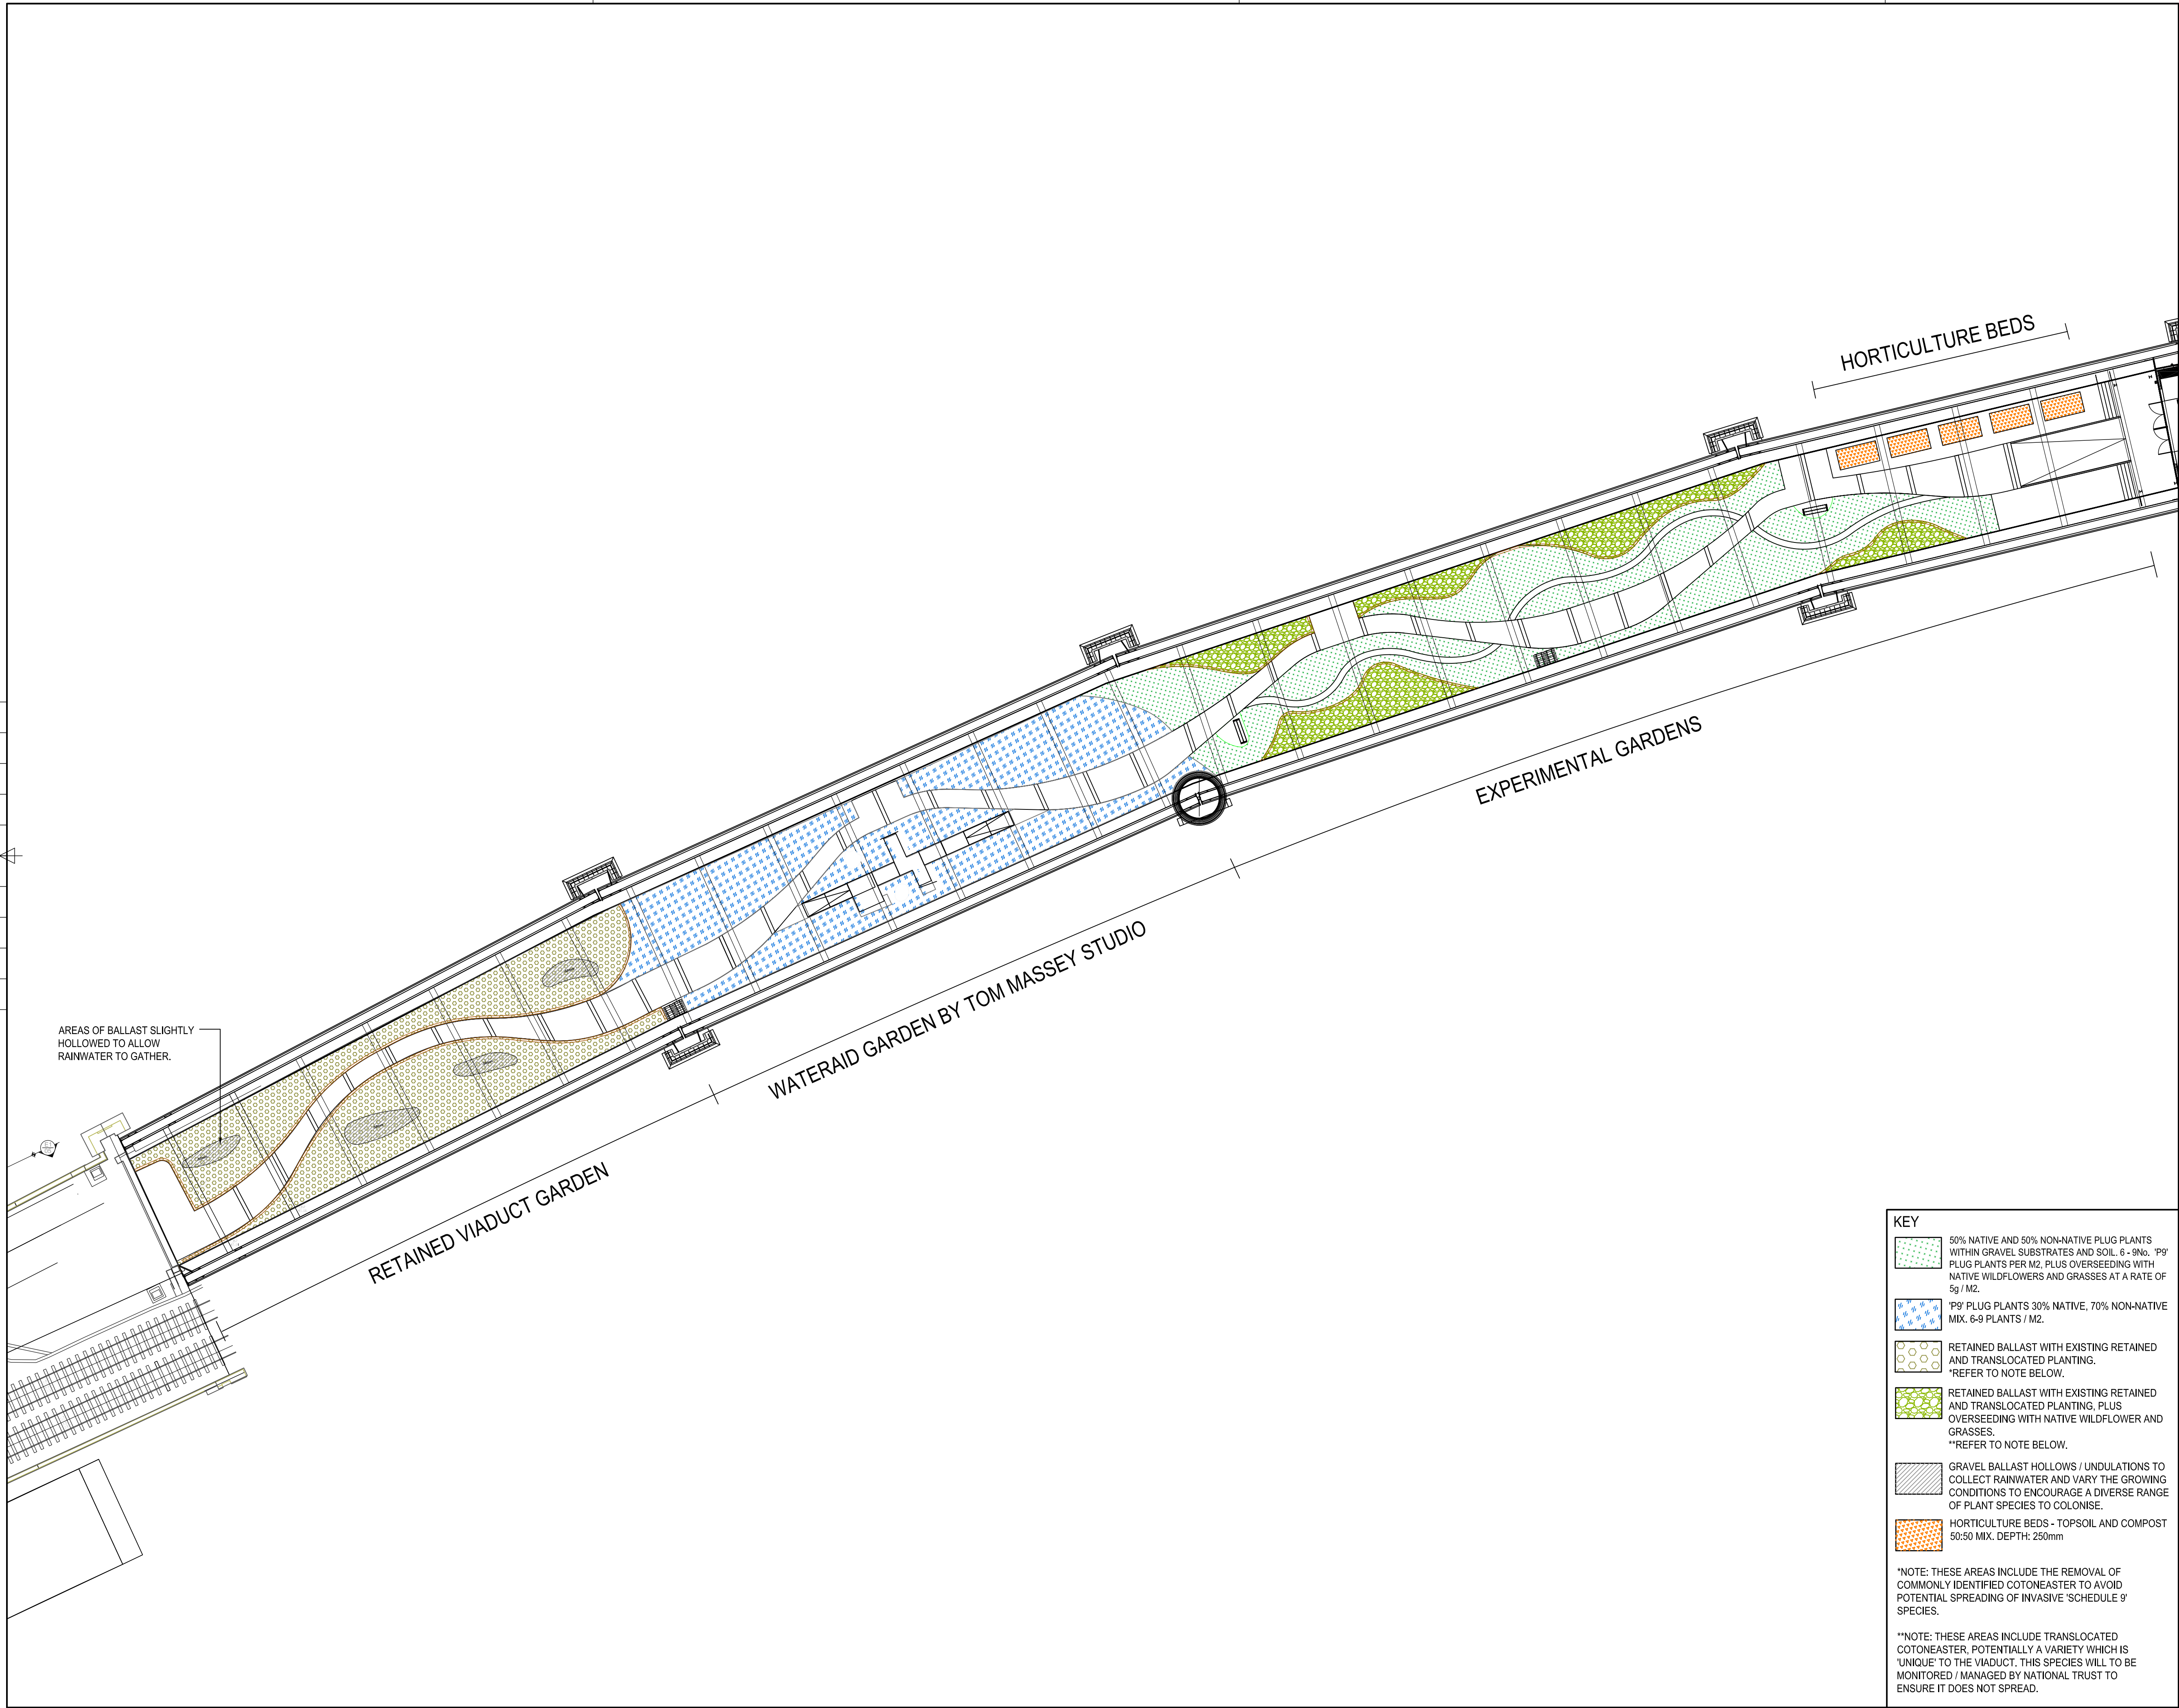

BUILDING DESIGN PARTNERSHIP SHALL HAVE NO RESPONSIBILITY FOR ANY USE MADE OF THIS DOCUMENT OTHER THAN FOR THAT WHICH IT WAS PREPARED AND ISSUED.
ALL DIMENSIONS SHOULD BE CHECKED ON SITE.
DO NOT SCALE FROM THIS DRAWING.
ANY DRAWINGS ERRORS OR DIVERGENCES SHOULD BE BROUGHT TO THE ATTENTION OF BUILDING DESIGN PARTNERSHIP AT THE ADDRESS SHOWN BELOW.

NOTES

TO BE READ IN CONJUNCTION WITH FULL BDP STAGE 4 LANDSCAPE PACK:
CVI-BDP-ZZ-ZZ-DR-L-1001 - SOFT LANDSCAPE ZONAL PLAN
CVI-BDP-ZZ-ZZ-DR-L-2001 - PLANTING PLAN 1 OF 1
CVI-BDP-ZZ-ZZ-DR-L-2002 - PLANTING PLAN 2 OF 2
CVI-BDP-ZZ-ZZ-DR-L-6001 - SOFT LANDSCAPE TYPICAL DETAILS
CVI-BDP-ZZ-ZZ-SP-L-0001 - SOFT LANDSCAPE SPECIFICATION
CVI-BDP-ZZ-ZZ-SH-L-0001 - CDM RISK REGISTER
CVI-BDP-ZZ-ZZ-SH-L-0002 - PLANTING SCHEDULE
CVI-BDP-ZZ-ZZ-RP-L-0001 - PLANTING SKETCHBOOK

P03	RN	JF	18.12.24
NOTE: PLANTING TYPOLOGY AMENDED IN LINE WITH NATIONAL TRUST DESIGN DIRECTION. UPDATES TO KEY.			
P02	RN	JF	05.12.24
NOTE: PLANTING TYPOLOGY AMENDED IN LINE WITH NATIONAL TRUST DESIGN DIRECTION.			
P01	RN	JF	24.10.24

FIRST ISSUE			
REVISION DESCRIPTION	DRAWN	CHECKED	DATE
1ST PLAN			
2ND PLAN			

KEY

50% NATIVE AND 50% NON-NATIVE PLUG PLANTS WITHIN GRAVEL SUBSTRATES AND SOIL. 6 - 9No. 'P9' PLUG PLANTS PER M2, PLUS OVERSEEDING WITH NATIVE WILDFLOWERS AND GRASSES AT A RATE OF 5g / M2.

'P9' PLUG PLANTS 30% NATIVE, 70% NON-NATIVE MIX. 6-9 PLANTS / M2.

RETAINED BALLAST WITH EXISTING RETAINED AND TRANSLOCATED PLANTING. *REFER TO NOTE BELOW.

RETAINED BALLAST WITH EXISTING RETAINED AND TRANSLOCATED PLANTING, PLUS OVERSEEDING WITH NATIVE WILDFLOWER AND GRASSES. **REFER TO NOTE BELOW.

GRAVEL BALLAST HOLLOWS / UNDULATIONS TO COLLECT RAINWATER AND VARY THE GROWING CONDITIONS TO ENCOURAGE A DIVERSE RANGE OF PLANT SPECIES TO COLONISE.

HORTICULTURE BEDS - TOPSOIL AND COMPOST 50:50 MIX. DEPTH: 250mm

*NOTE: THESE AREAS INCLUDE THE REMOVAL OF COMMONLY IDENTIFIED COTONEASTER TO AVOID POTENTIAL SPREADING OF INVASIVE 'SCHEDULE 9' SPECIES.

**NOTE: THESE AREAS INCLUDE TRANSLOCATED COTONEASTER, POTENTIALLY A VARIETY WHICH IS 'UNIQUE' TO THE VIADUCT. THIS SPECIES WILL TO BE MONITORED / MANAGED BY NATIONAL TRUST TO ENSURE IT DOES NOT SPREAD.

BDP.

11 Ducie Street
P.O. Box 85, Piccadilly Basin
Manchester M60 3JA
United Kingdom
T +44 (0)161 828 2200
F +44 (0)161 828 2235
www.bdp.com

PROJECT TITLE
**CASTLEFIELD VIADUCT
PHASE 2**

PROJECT NUMBER
P3003987

DRAWN BY
**SOFT LANDSCAPE
ZONING PLAN**

SCALE
**@ A1
1:250**

DATE
OCT '24

REVISIONS
CVI-BDP-ZZ-ZZ-DR-L-1001

REVISION
P03