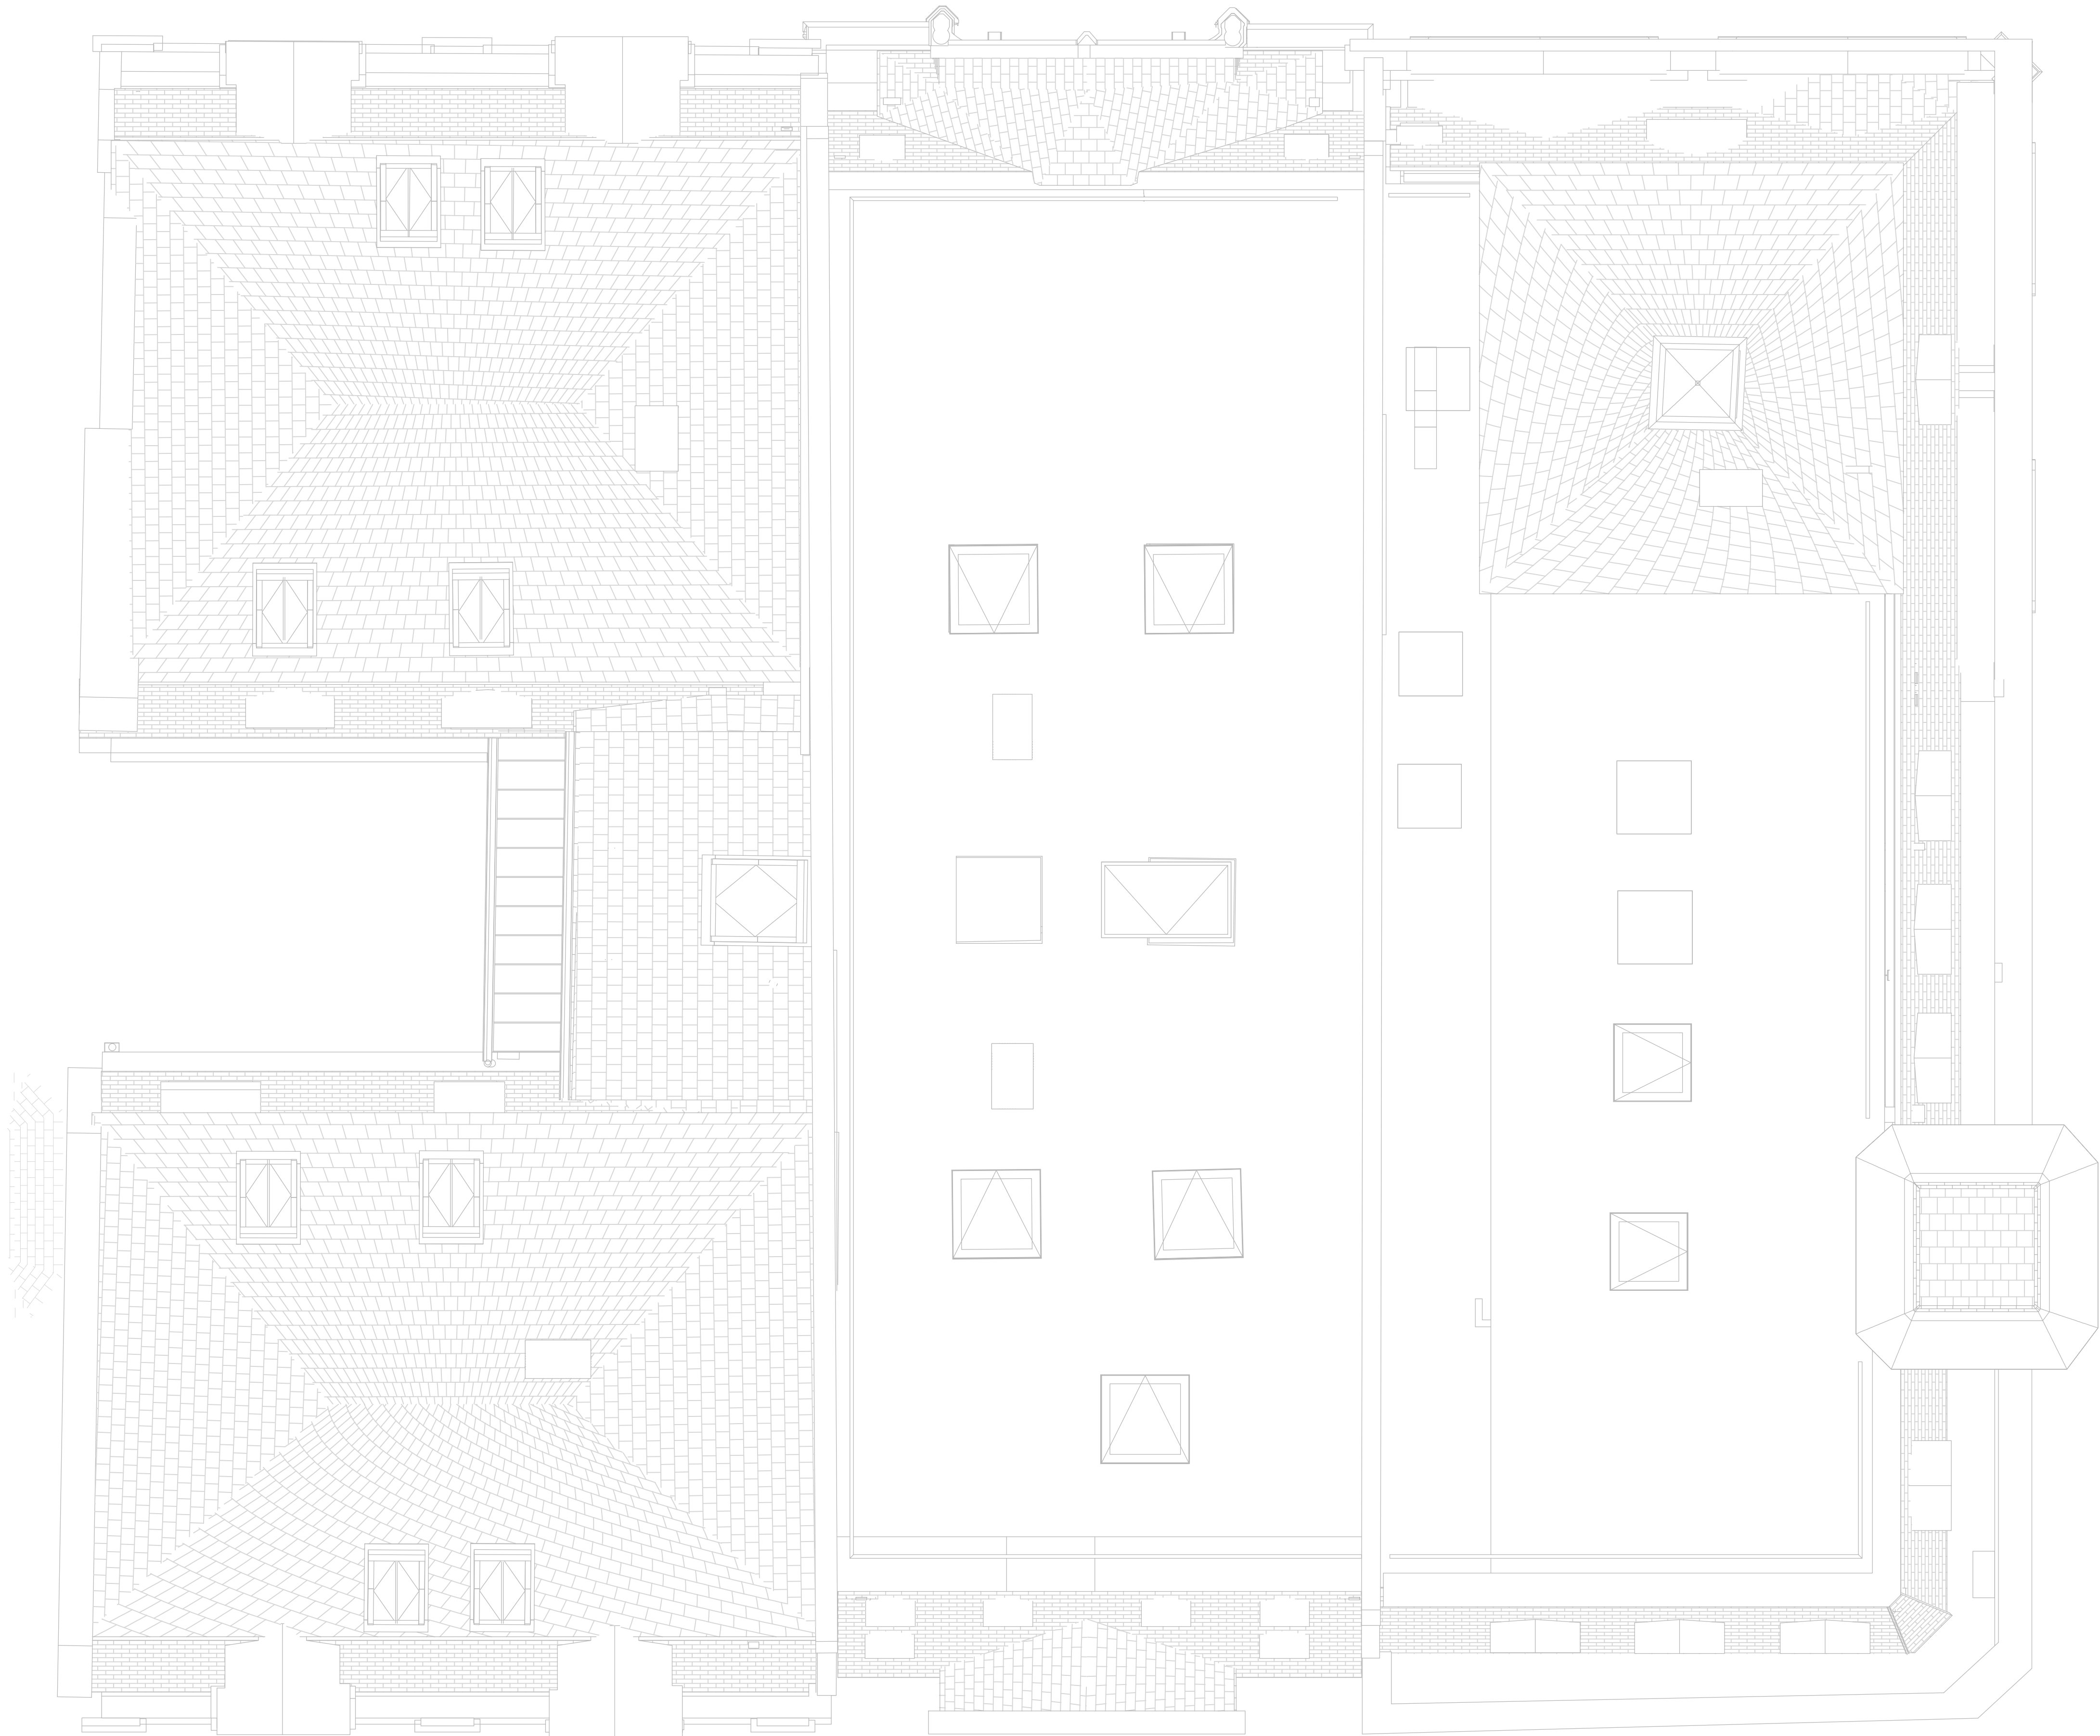


NOTES

- 1) ALL DIMENSIONS TO BE CHECKED ON SITE AND NOT SCALED FROM THIS DRAWING.
- 2) HOLLIS SHALL BE INFORMED IN WRITING OF ANY DISCREPANCIES.
- 3) ALL DIMENSIONS ARE IN METRES ONLY.
- 4) PLAN CONTAINS ORDNANCE SURVEY MAP DATA ©CROWN COPYRIGHT 2023. ALL RIGHTS RESERVED. LICENSE NUMBER 100022432.

REVISIONS

REV.	DATE	AMENDMENTS	INITIAL
P01	--01.2025	Issued for comment	IR

THIS DRAWING IS FOR THE FOLLOWING PURPOSE ONLY:
PRELIMINARY ☒ TENDER ☐ CONSTRUCTION ☐
SKETCH ☐ MEASURED SURVEY ☐ CONTRACT ☐

TITLE

EXISTING ROOF LAYOUT

CLIENT

DTZ Investment Management Ltd.

PROJECT NAME

Kingsgate House,
58-66 King Street,
Manchester
M2 4LY

HOLLIS

The Lexicon
10-12 Mount Street
Manchester
M2 5NT

T +44 161 832 7031
W hollisglobal.com



DATE January 2025		DRAWN BY KM		
SCALE 1:50 @A1		CHECKED IR		
PROJECT	LINE	ORIGINATOR	VOLUME/ ZONE/BLDG	LEVEL
122933	101	HLS	00	RF
FILE TYPE	DISCIPLINE/ ROLE	NUMBER	STATUS	REVISION
M2	G	10200	A1	P01