
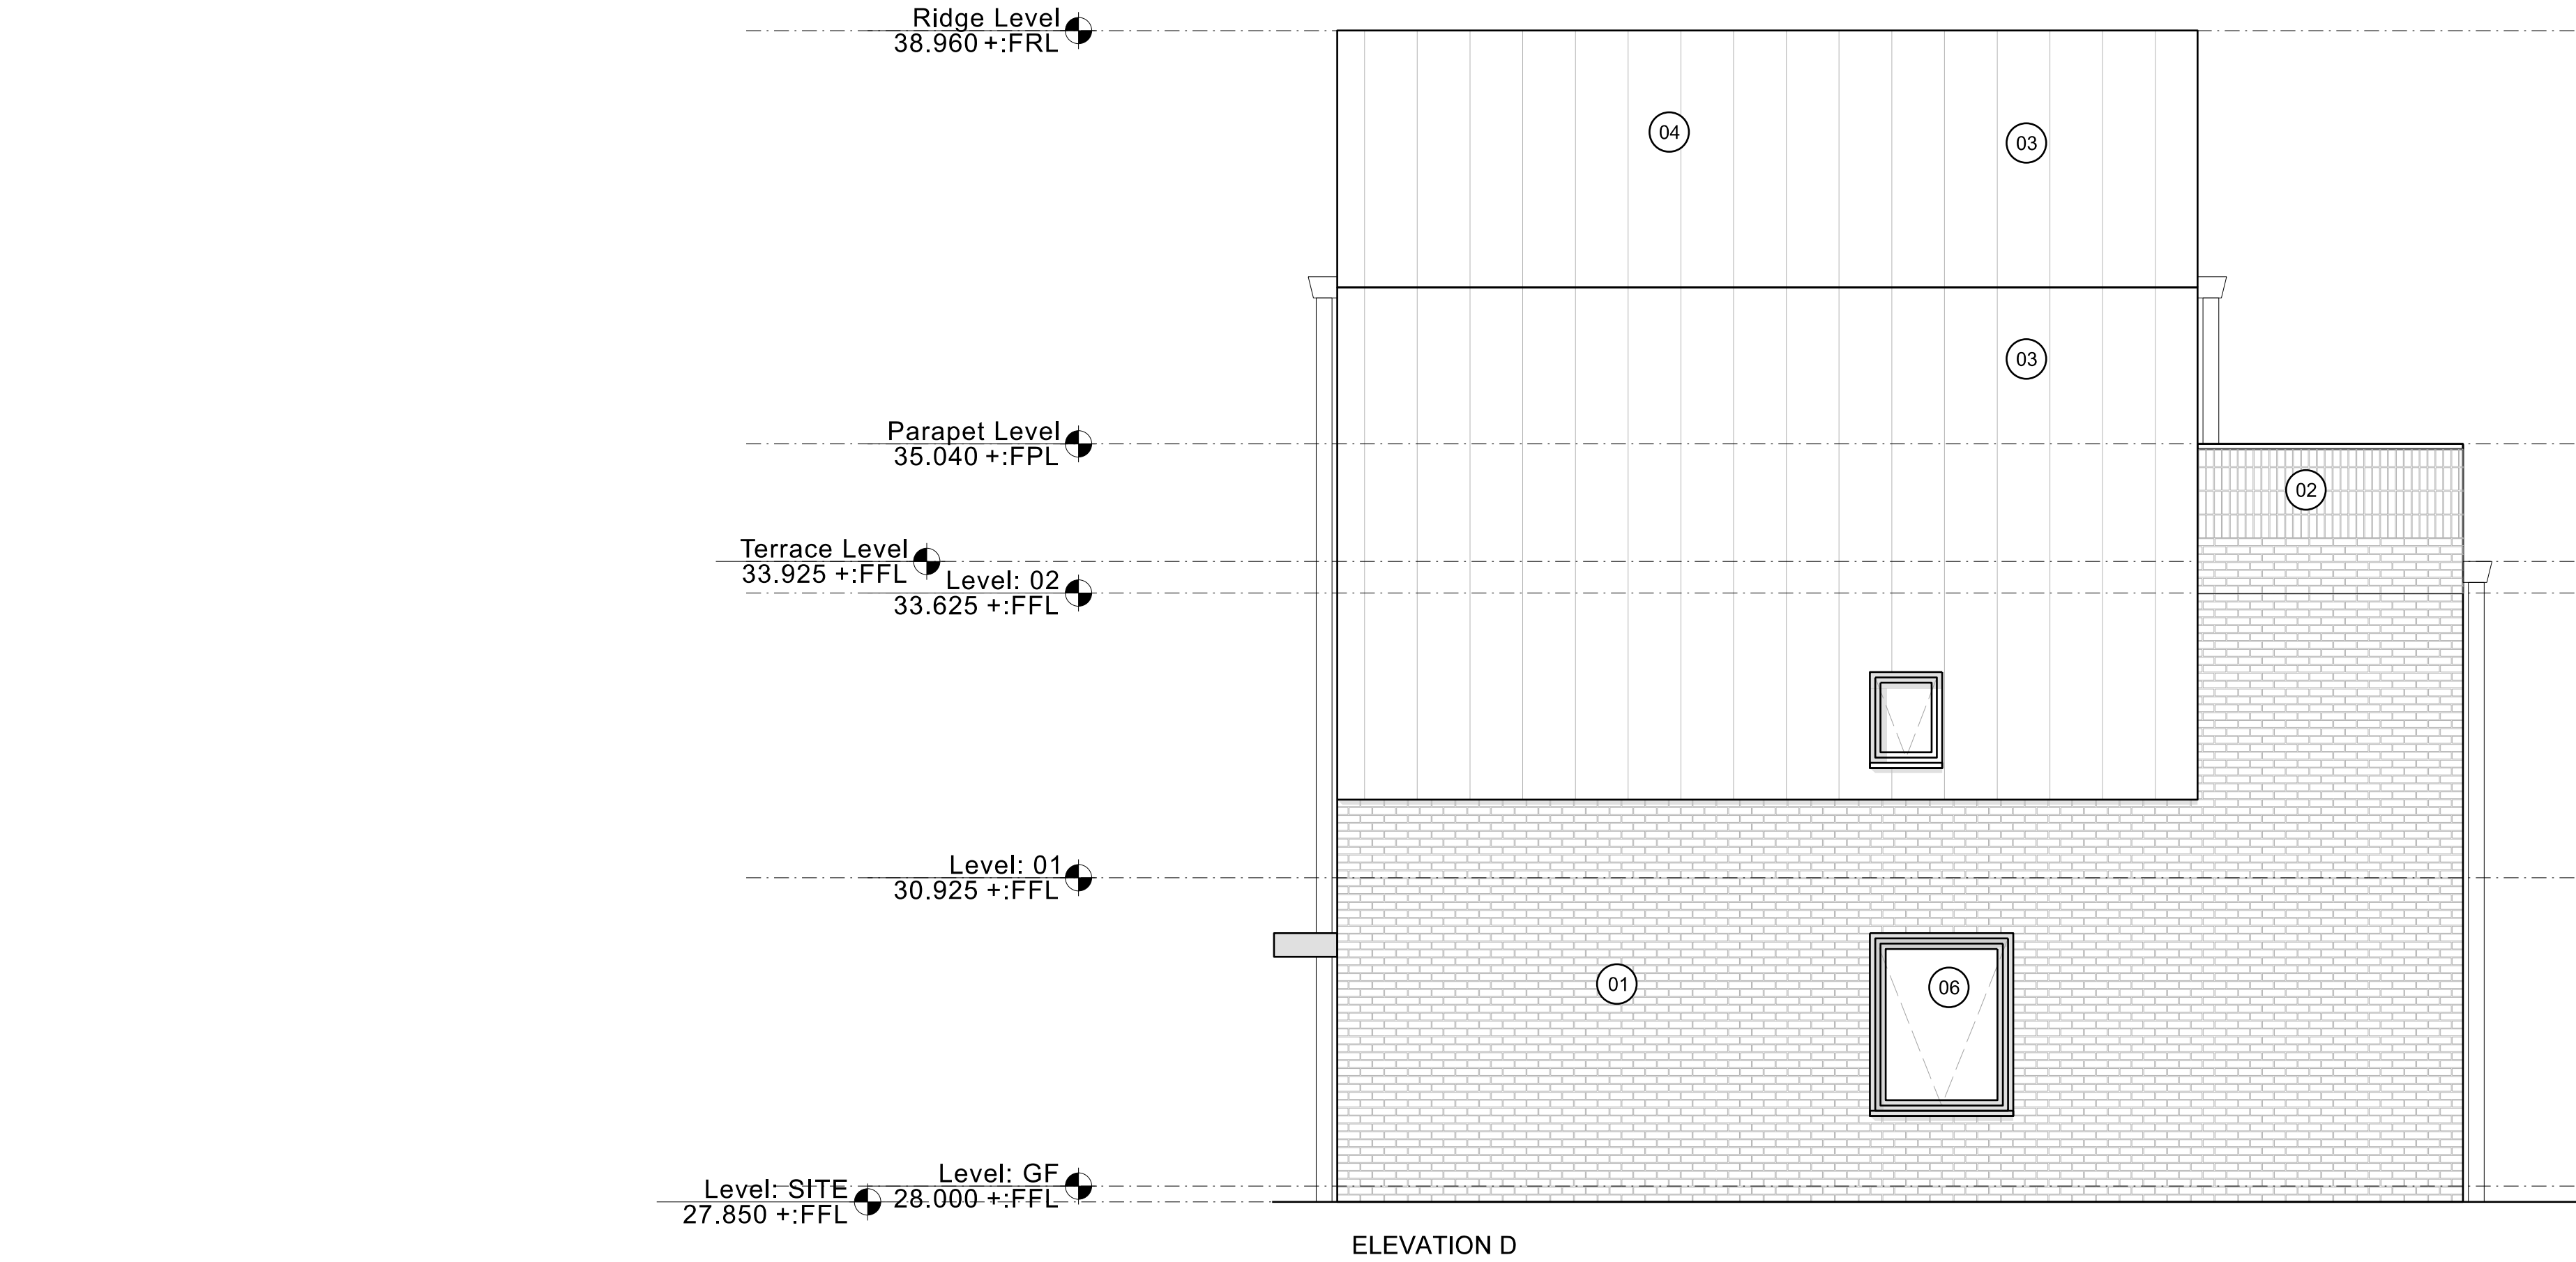


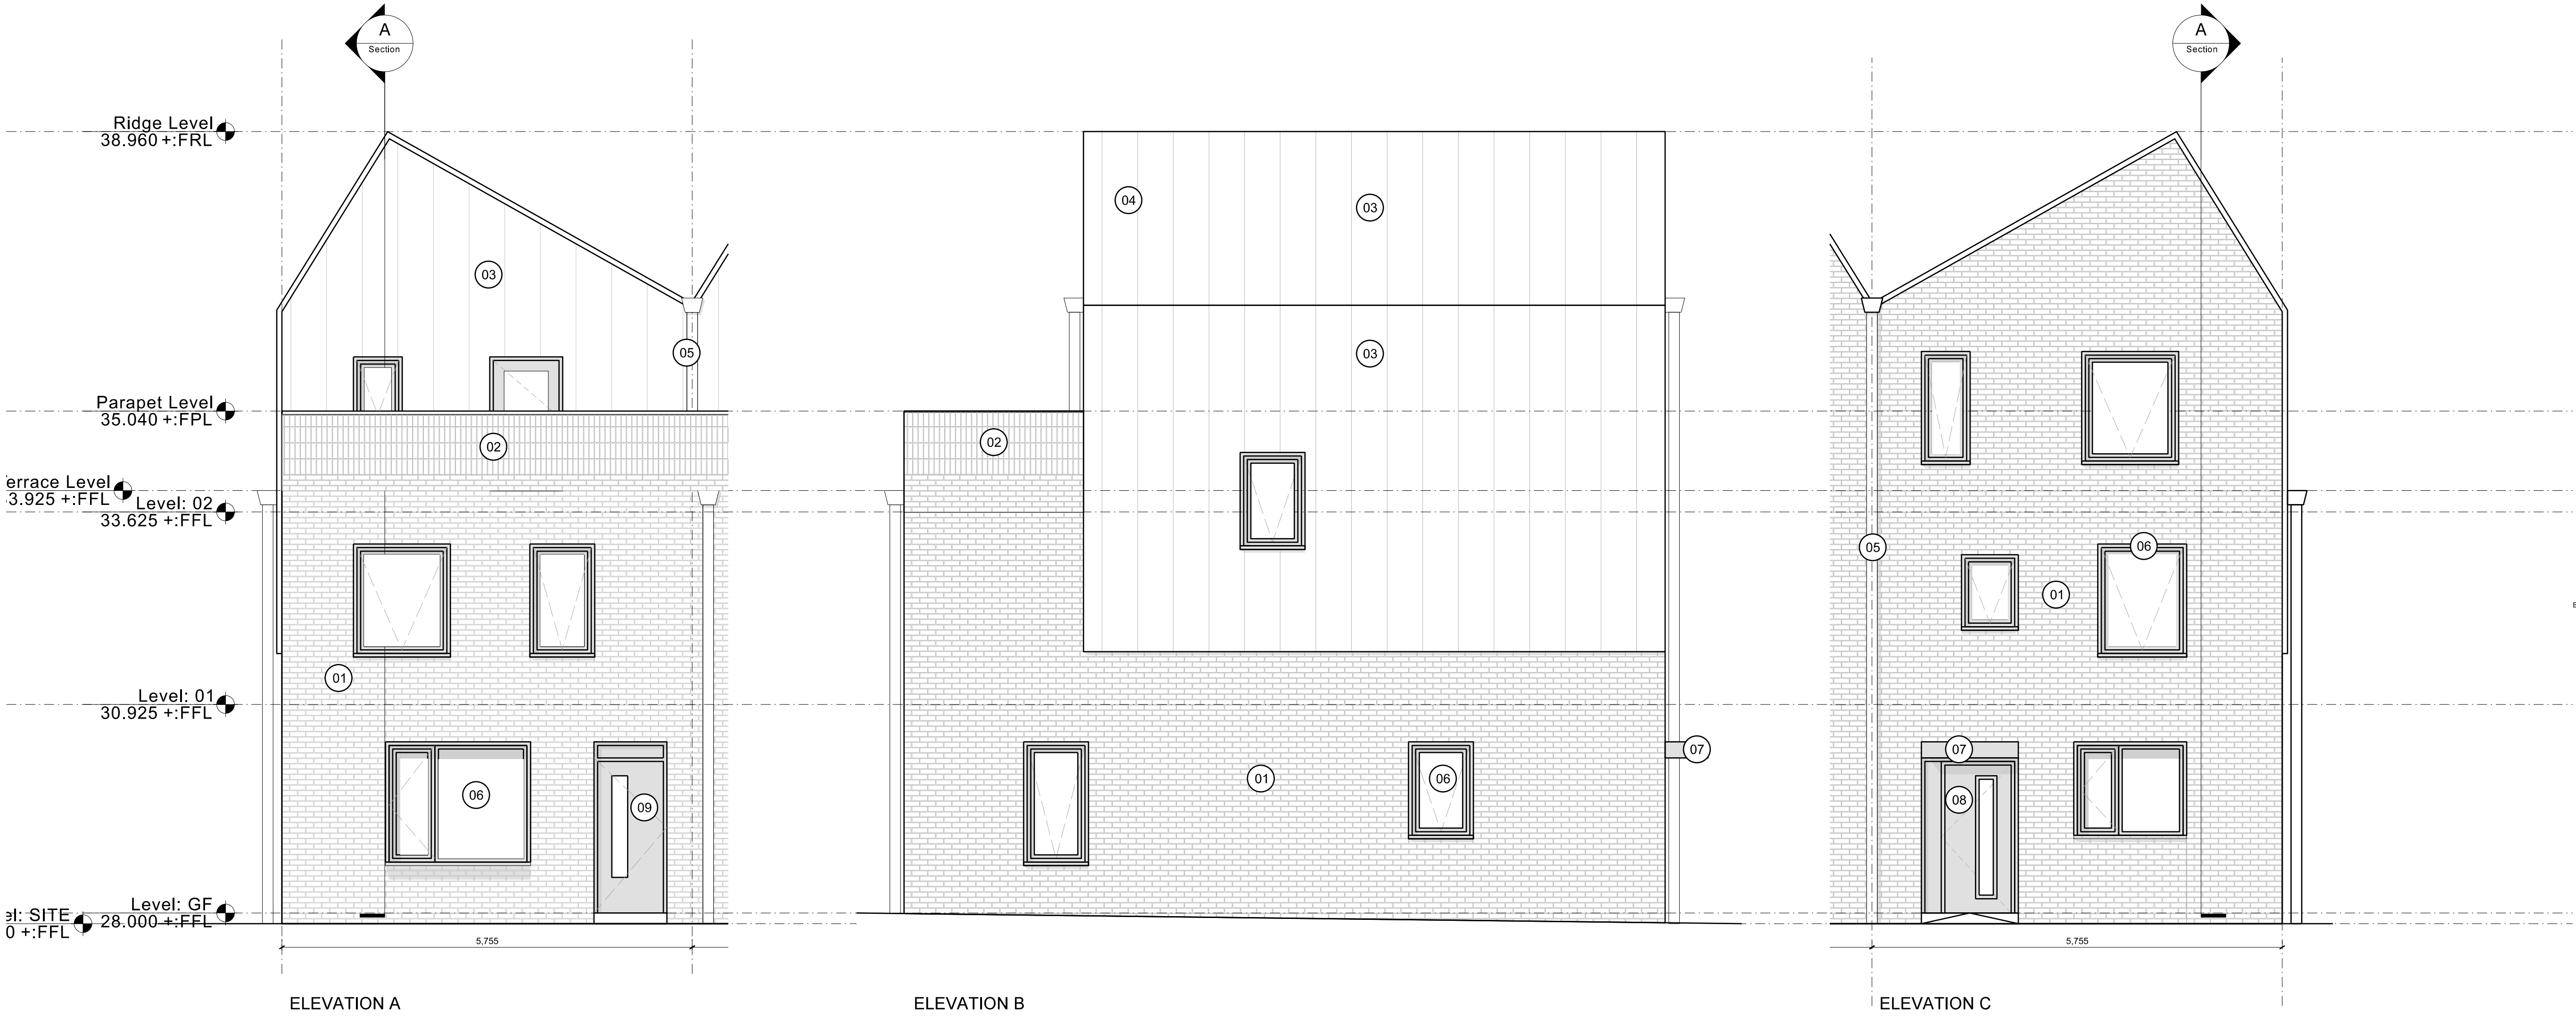

4th Floor
The Hive
47 Lever Street
Manchester
M1 1FN
+44 (0)161 228 0211

PROJECT:
Ryebank Road
Chorlton
TITLE:
Private Sale Houses - End of Terrace (HT 3A - 4 Bed)
Proposed Elevation & Section
SCALE: 1:50 @ A1
ORIGIN DATE: 25/11/24
DRAWN: FP
CHECKED: RK
STATUS:
PLANNING
PROJECT: 05476
DRAWING NO: 5PA-B8A-ZZ-DR-A-042200
REV: D
Architecture | Masterplanning | Interiors | Graphics | Branding