

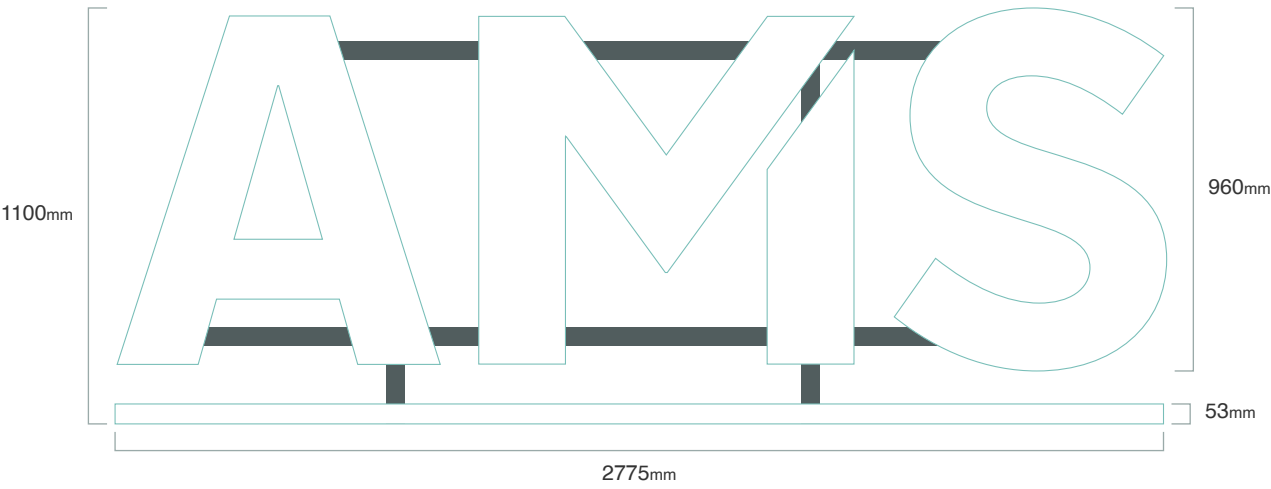


Item B - HIGH LEVEL SIGN - QTY 1

Built up 100mm deep 2.5mm aluminium logo (with solid back) powdercoated RAL 6027 (Pale Teal)
Faces to be 5mm opal acrylic. Illuminated via internal LED units to backpanels to have Face illuminate only.
Mounted to 50mm box section steel framework runnerbars, powdercoated to match building (RAL 7012 TBC)
Scale 1:20

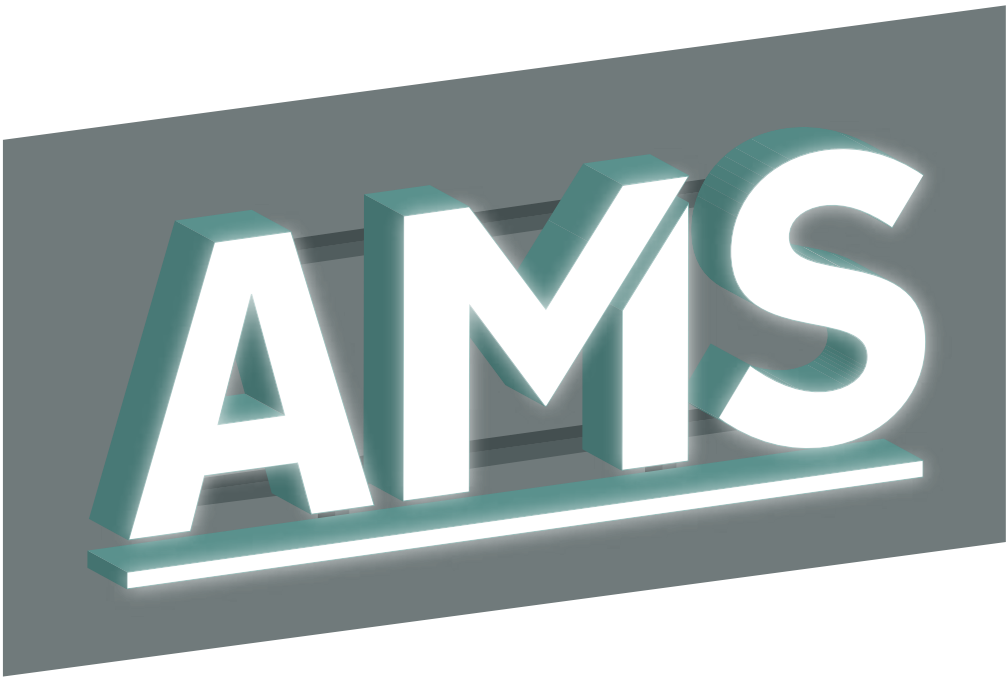

FIXINGS THROUGH RUNNERBARS INTO SUBSTRATE

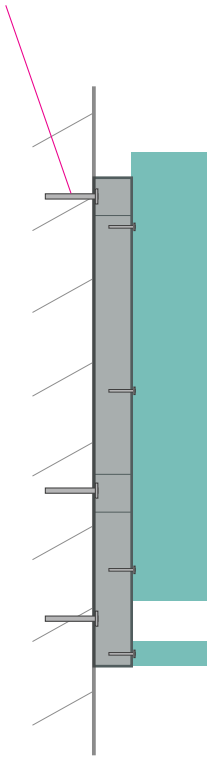

SIZES AND FIXINGS SUBJECT TO SURVEY

IMPACT
SIGNS

NOTES:

- UNLESS OTHERWISE SPECIFIED DIMENSIONS ARE IN MILLIMETERS.
- PART TO BE MANUFACTURED FROM SEPARATE SUPPLIED CAD FILE.
- DRAWING IS FOR REFERENCE ONLY
- DO NOT SCALE DRAWING.

THIS DRAWING IS THE PROPERTY OF IMPACT SIGNS AND IS PROTECTED. IT MAY NOT BE DISTRIBUTED OR USED IN ANY FORM WITHOUT WRITTEN PERMISSION.

CLIENT :AMS GROUP				DRAWING TITLE :SIGNAGE & WINDOW VINYLs			
JOB NO :59077	NAME	SIGNATURE	DATE	REVISION:REV B	MATERIAL :		
DRAWN BY :	JS		30/01/25	PROCESS :	FINISH :		
CHECKED BY :				SCALE :1:10	PAGE 1 OF 1	PAGE SIZE :A3	