



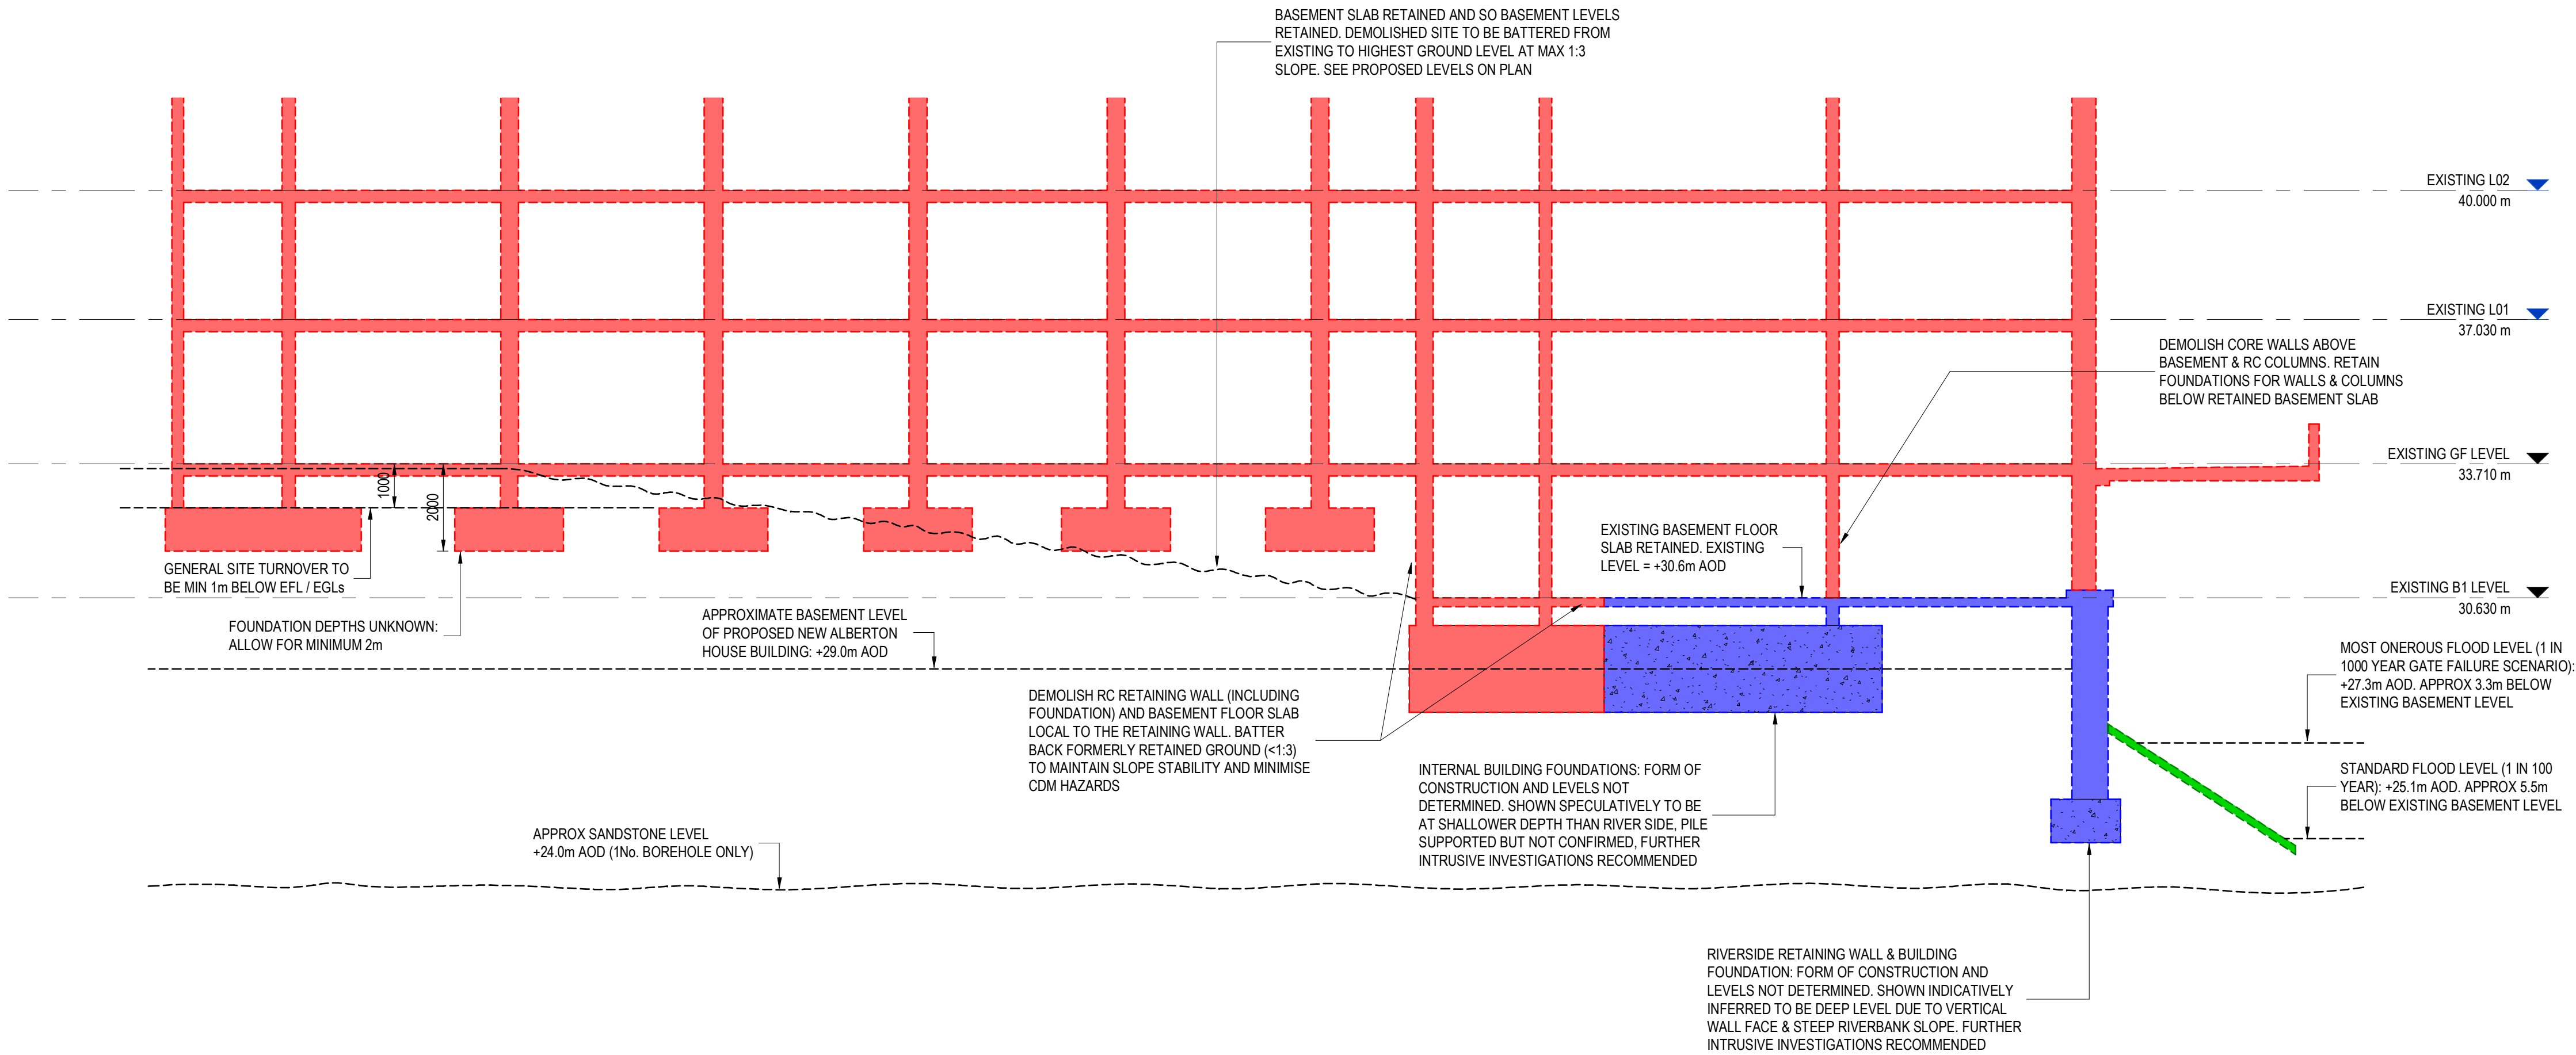

DEMO SECTION 1-1
SCALE: 1 : 100

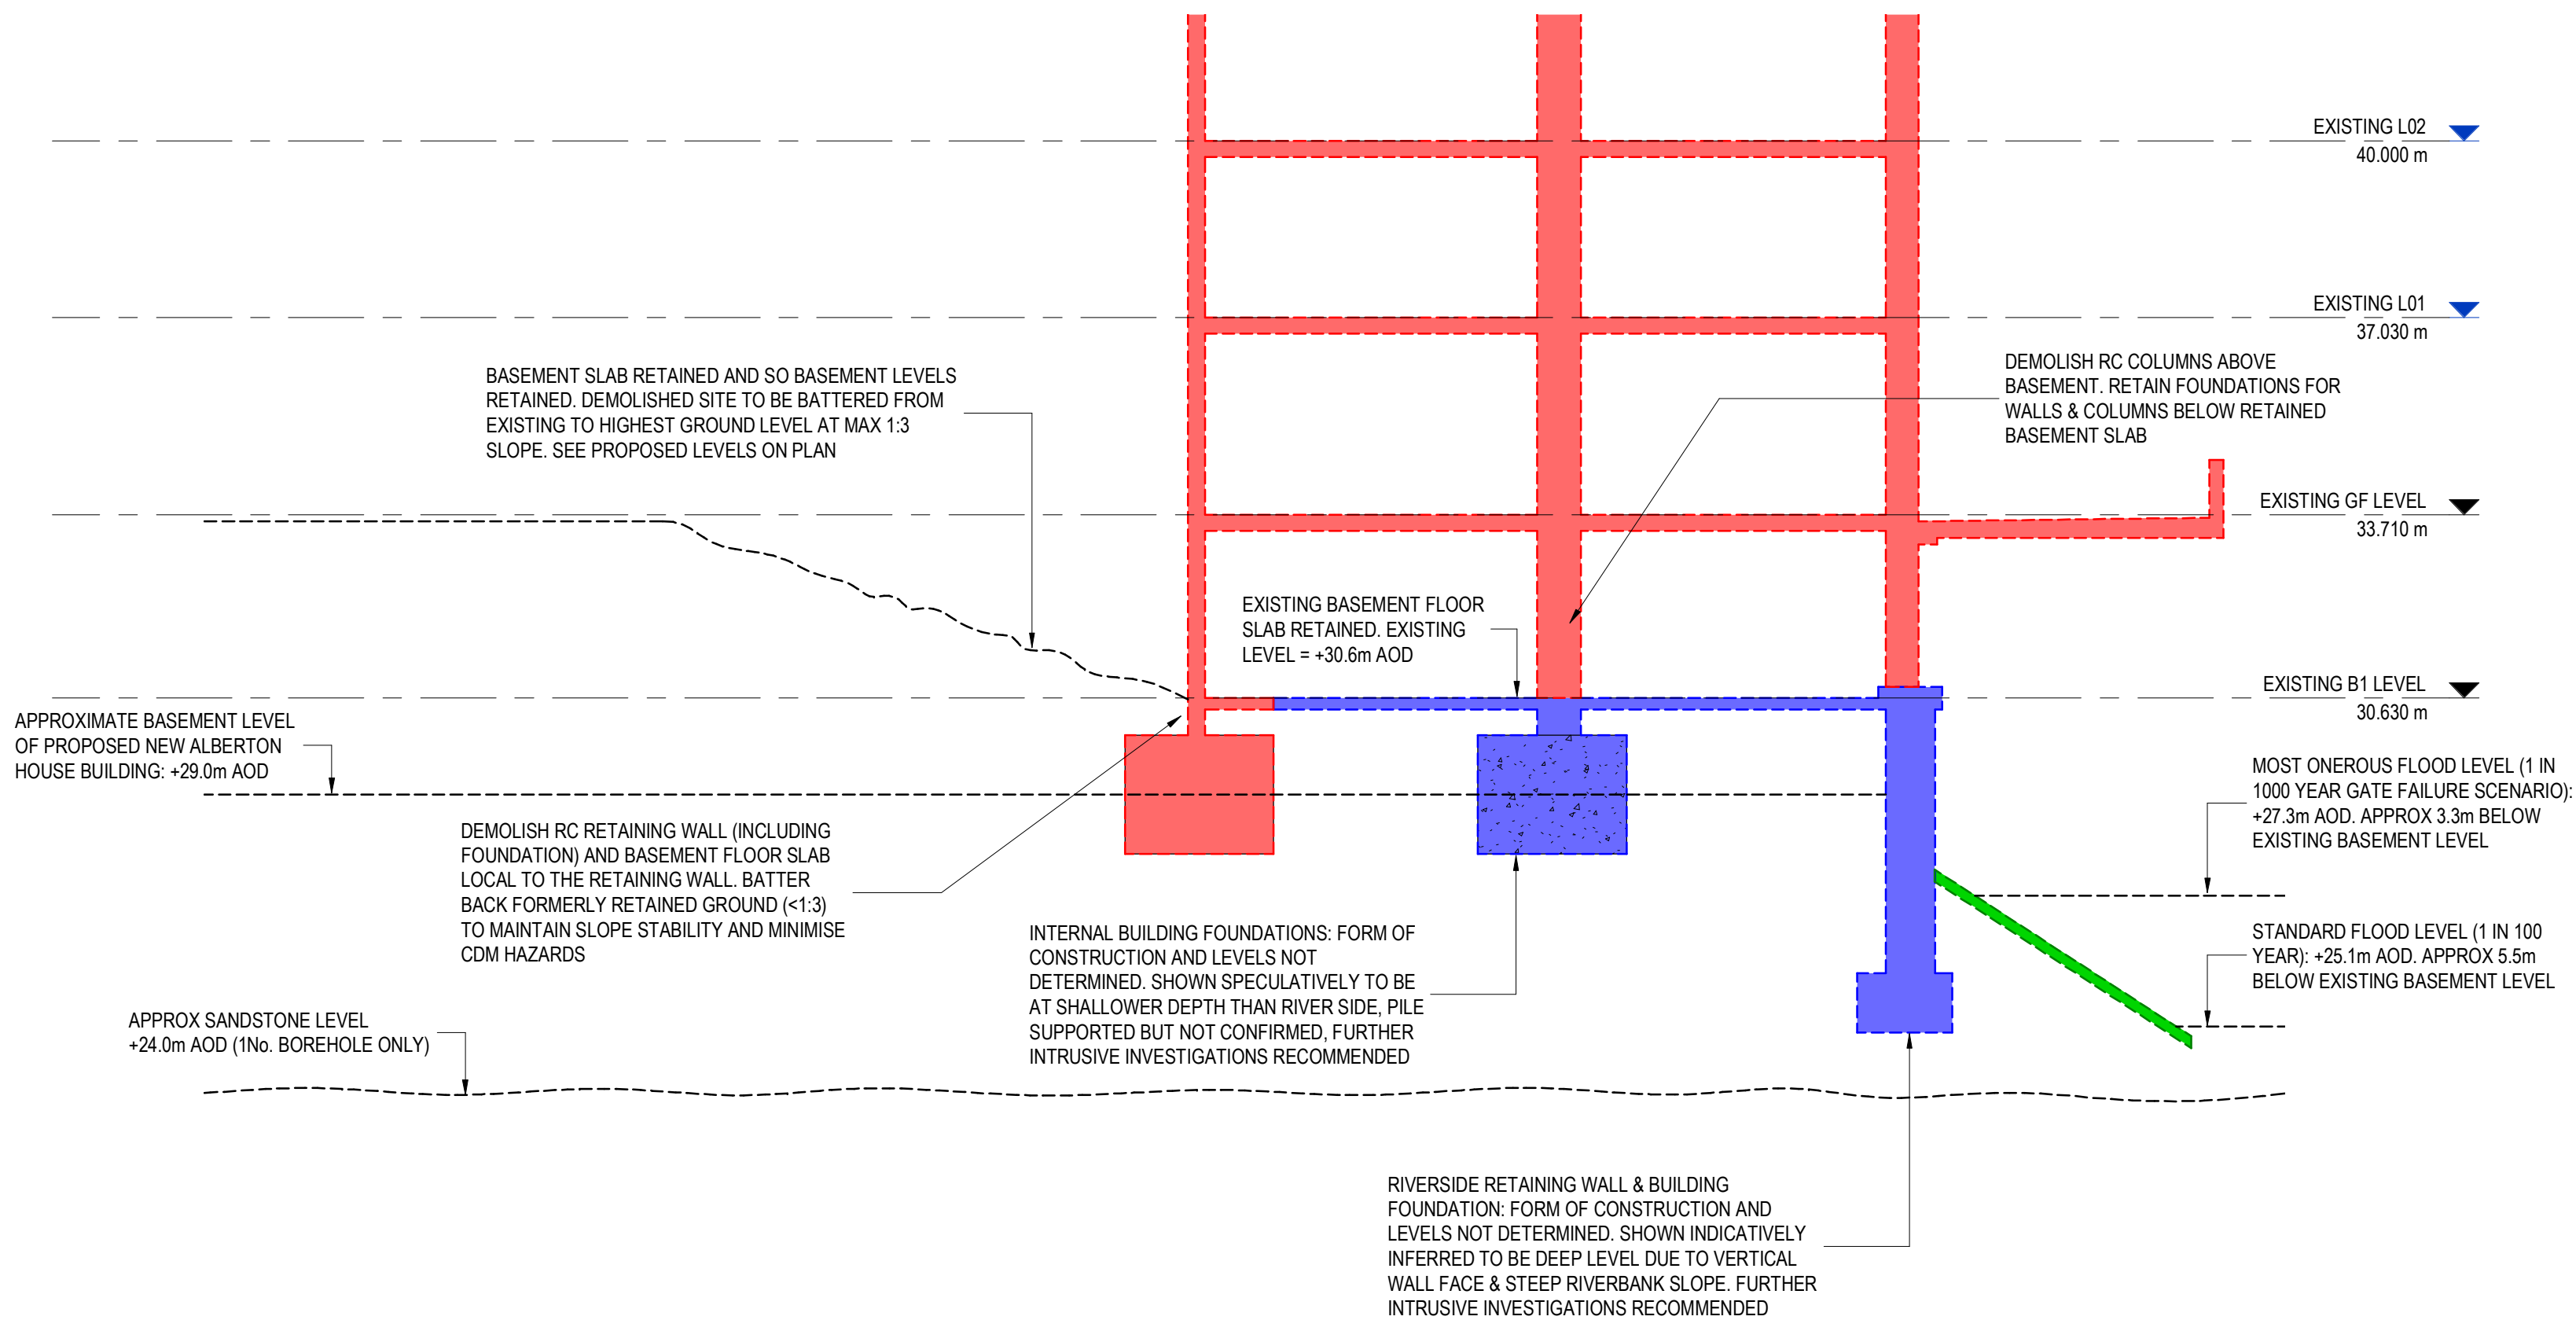

DEMO SECTION 2-2
SCALE: 1 : 100

GENERAL NOTES:

- THIS DRAWING IS TO BE READ IN CONJUNCTION WITH ALL RELEVANT ARCHITECTS AND ENGINEERS DRAWINGS AND SPECIFICATIONS.
- DO NOT SCALE THIS DRAWING. ANY AMBIGUITIES, OMISSIONS AND ERRORS ON DRAWINGS SHALL BE BROUGHT TO THE ENGINEERS ATTENTION IMMEDIATELY. ALL DIMENSIONS MUST BE CHECKED / VERIFIED ON SITE.
- ALL DIMENSIONS ARE IN MILLIMETRES UNLESS NOTED OTHERWISE.
- FOR GENERAL NOTES REFER TO DRAWING S-20-0010

LEGEND:

- GREEN** DENOTES ADJACENT CARDINAL HOUSE STRUCTURE TO BE RETAINED PERMANENTLY
- BLUE** DENOTES ALBERTON HOUSE STRUCTURE TO BE REMOVED AS PART OF THE MAIN WORKS PHASE
- RED** DENOTES ALBERTON HOUSE STRUCTURE TO BE REMOVED AS PART OF THE EARLY WORKS PHASE

Rev:	Description:	Date:	By:	Chkd:
------	--------------	-------	-----	-------



Merchant Exchange, 17-19 Whitworth Street West, Manchester, M1 5WG
0161 236 2394
manchester@curtins.com
www.curtins.com

Civils & Structures • Transport Planning • Environmental • Infrastructure • Geotechnical • Conservation & Heritage • Principal Designer
Birmingham • Bristol • Cambridge • Cardiff • Douglas • Dublin • Edinburgh • Glasgow • Kendal • Leeds • Liverpool • London • Manchester • Nottingham

Status: PRELIMINARY

Project: ALBERTON HOUSE

Dwg Title: EARLY WORKS AND MAIN WORKS PHASING PLAN SECTIONS

Project No:	Size:	Date:	Drawn By:	Designed By:	Checked By:		
077764	A1	AUG '24	SW	KG	KG		
	Scale As indicated						
Project Code:	Originator:	Volume:	Level:	Type:	Role:	Category / Number:	Rev:
ALBH - CUR - 00 - ZZ - DR - S - 26-0210 -							