

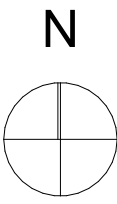


Bike Storage Locations

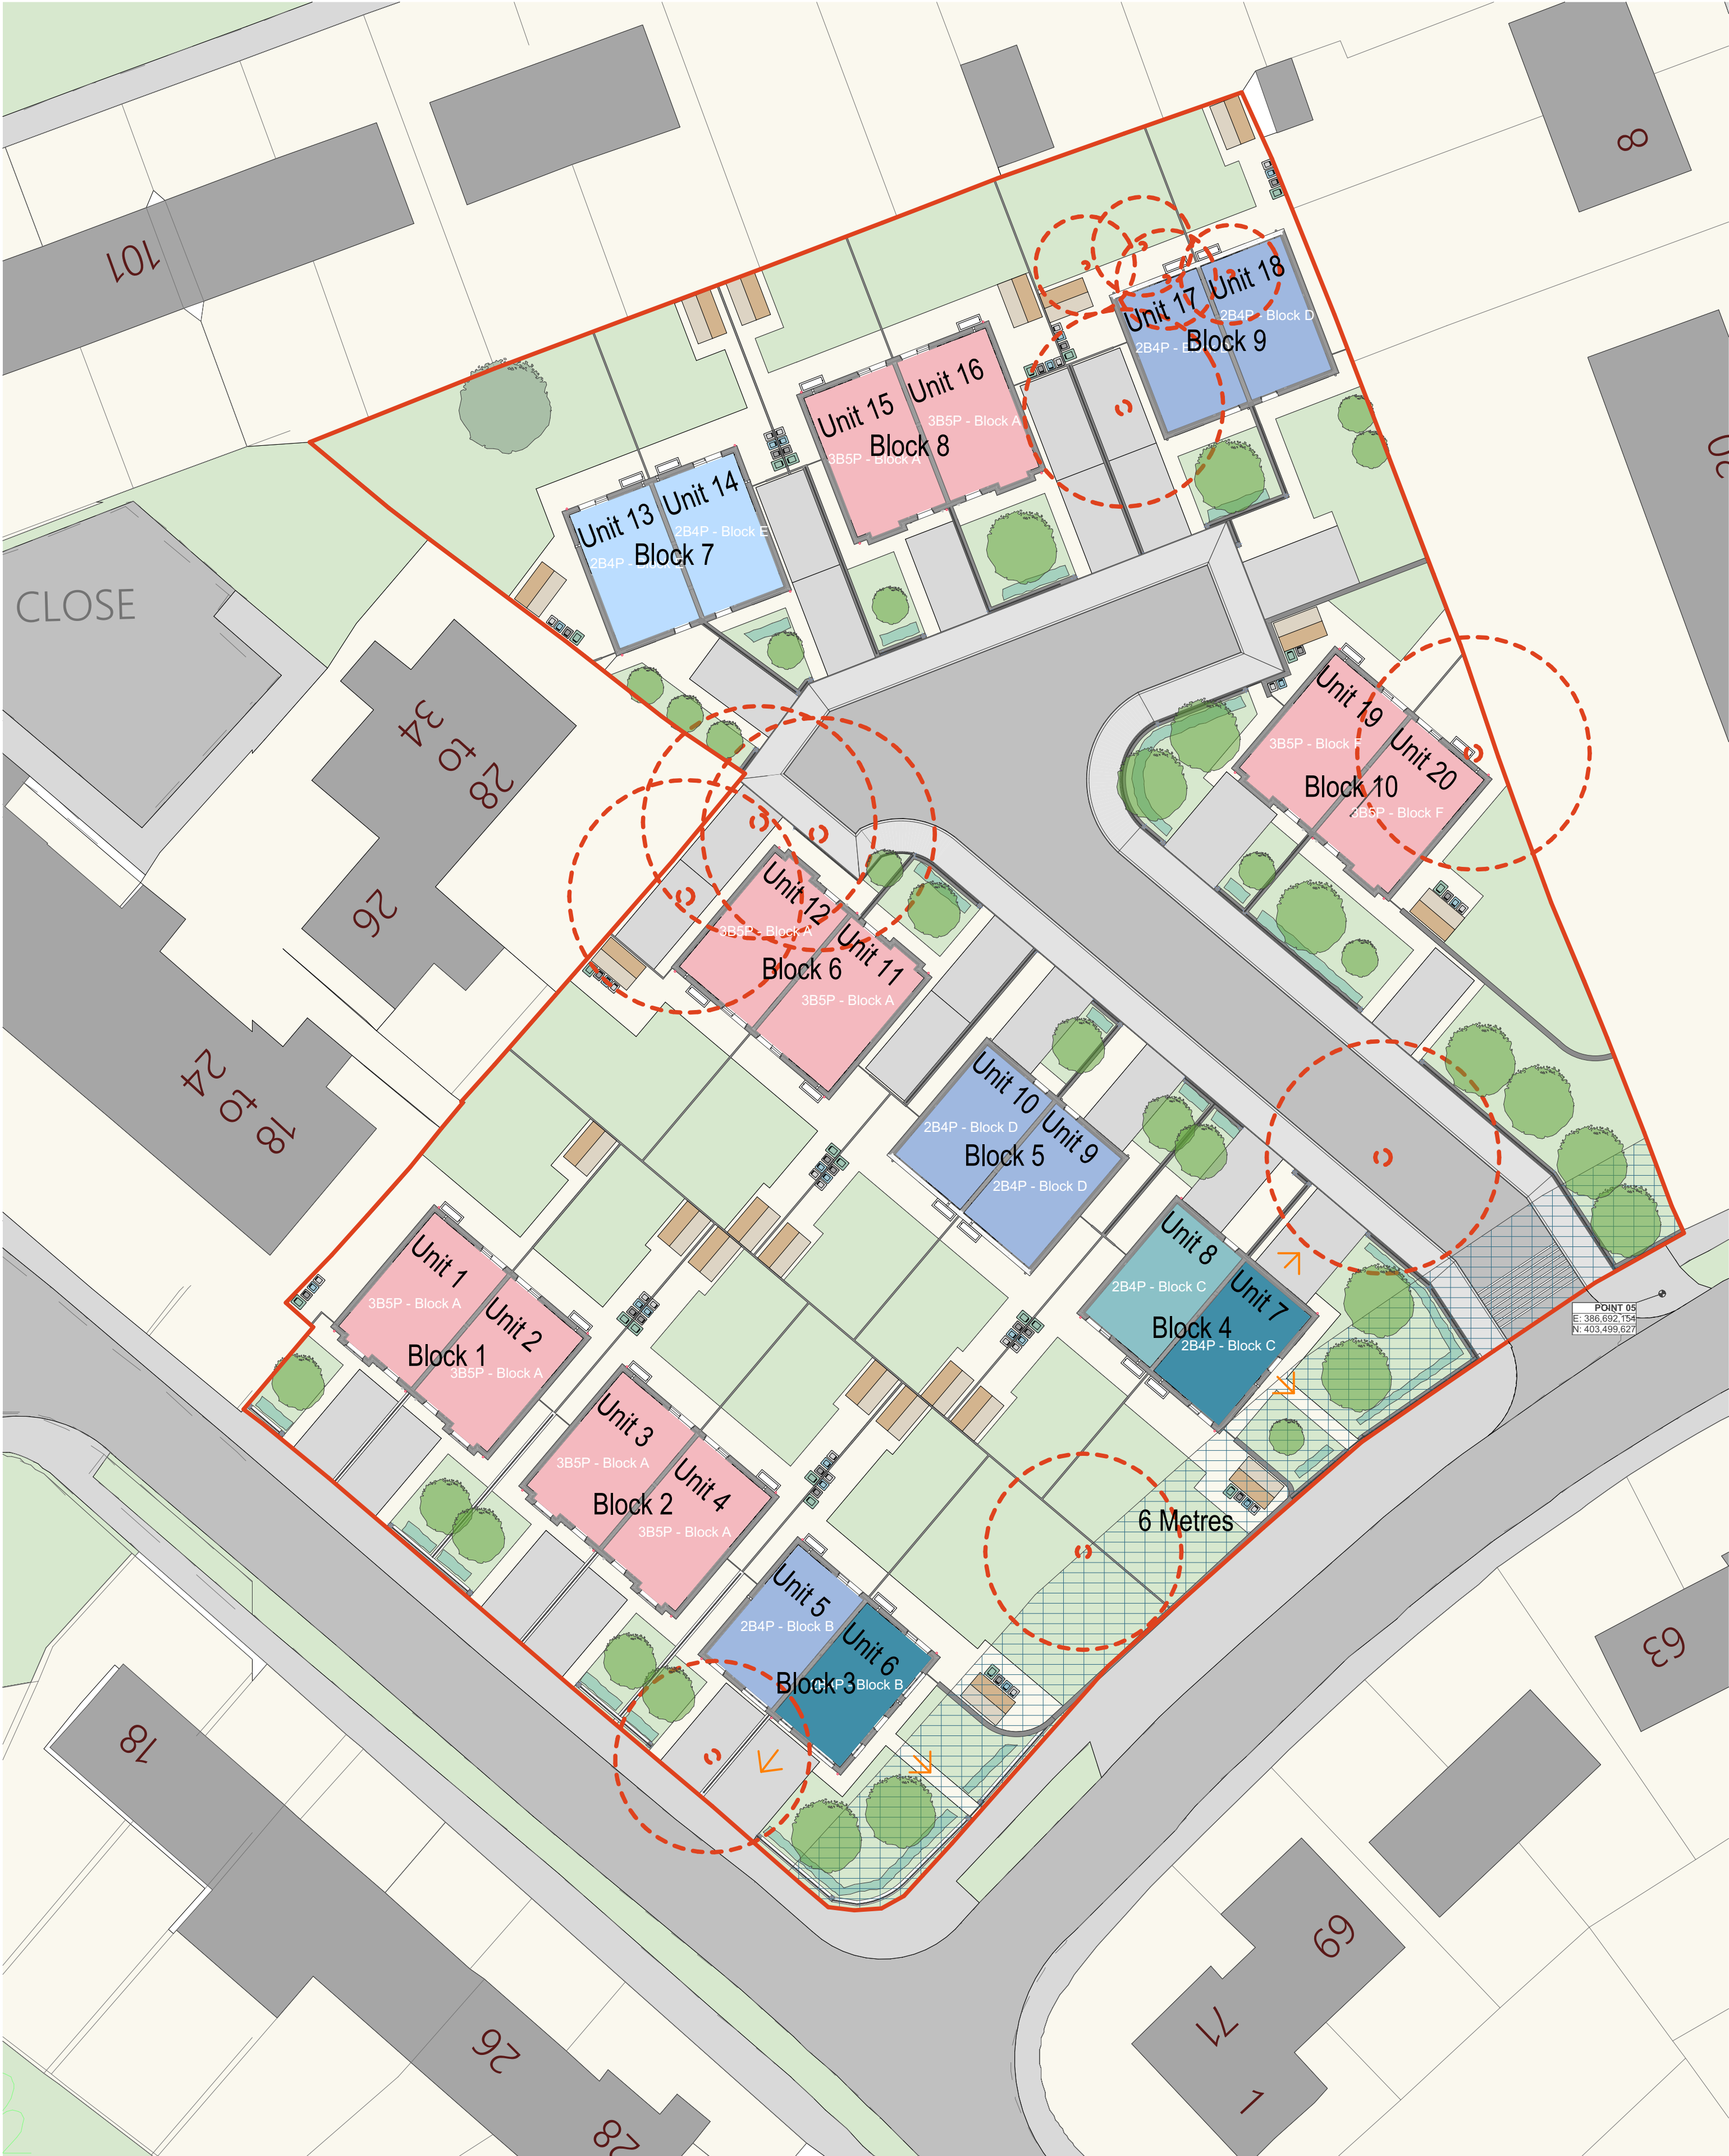

SITE BOUNDARY

SITE AREA : 5283m²

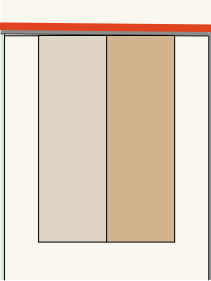

Garden Shed (Bike storage)
Appearance and spec as shown below



5x3 Pent Bike Shed Shed

- 12mm Tanalised Tongue & Groove Cladding (10 year anti rot warranty)
- 40 x 30mm Tanalised Framing
- 9mm OSB Roof & Floor
- 40kg Green Mineral Roofing Felt
- Galvanised Door Furniture
- Door Opening - 54" Wide x 44" High
- 4'7" High at front, sloping to 4'3"

