


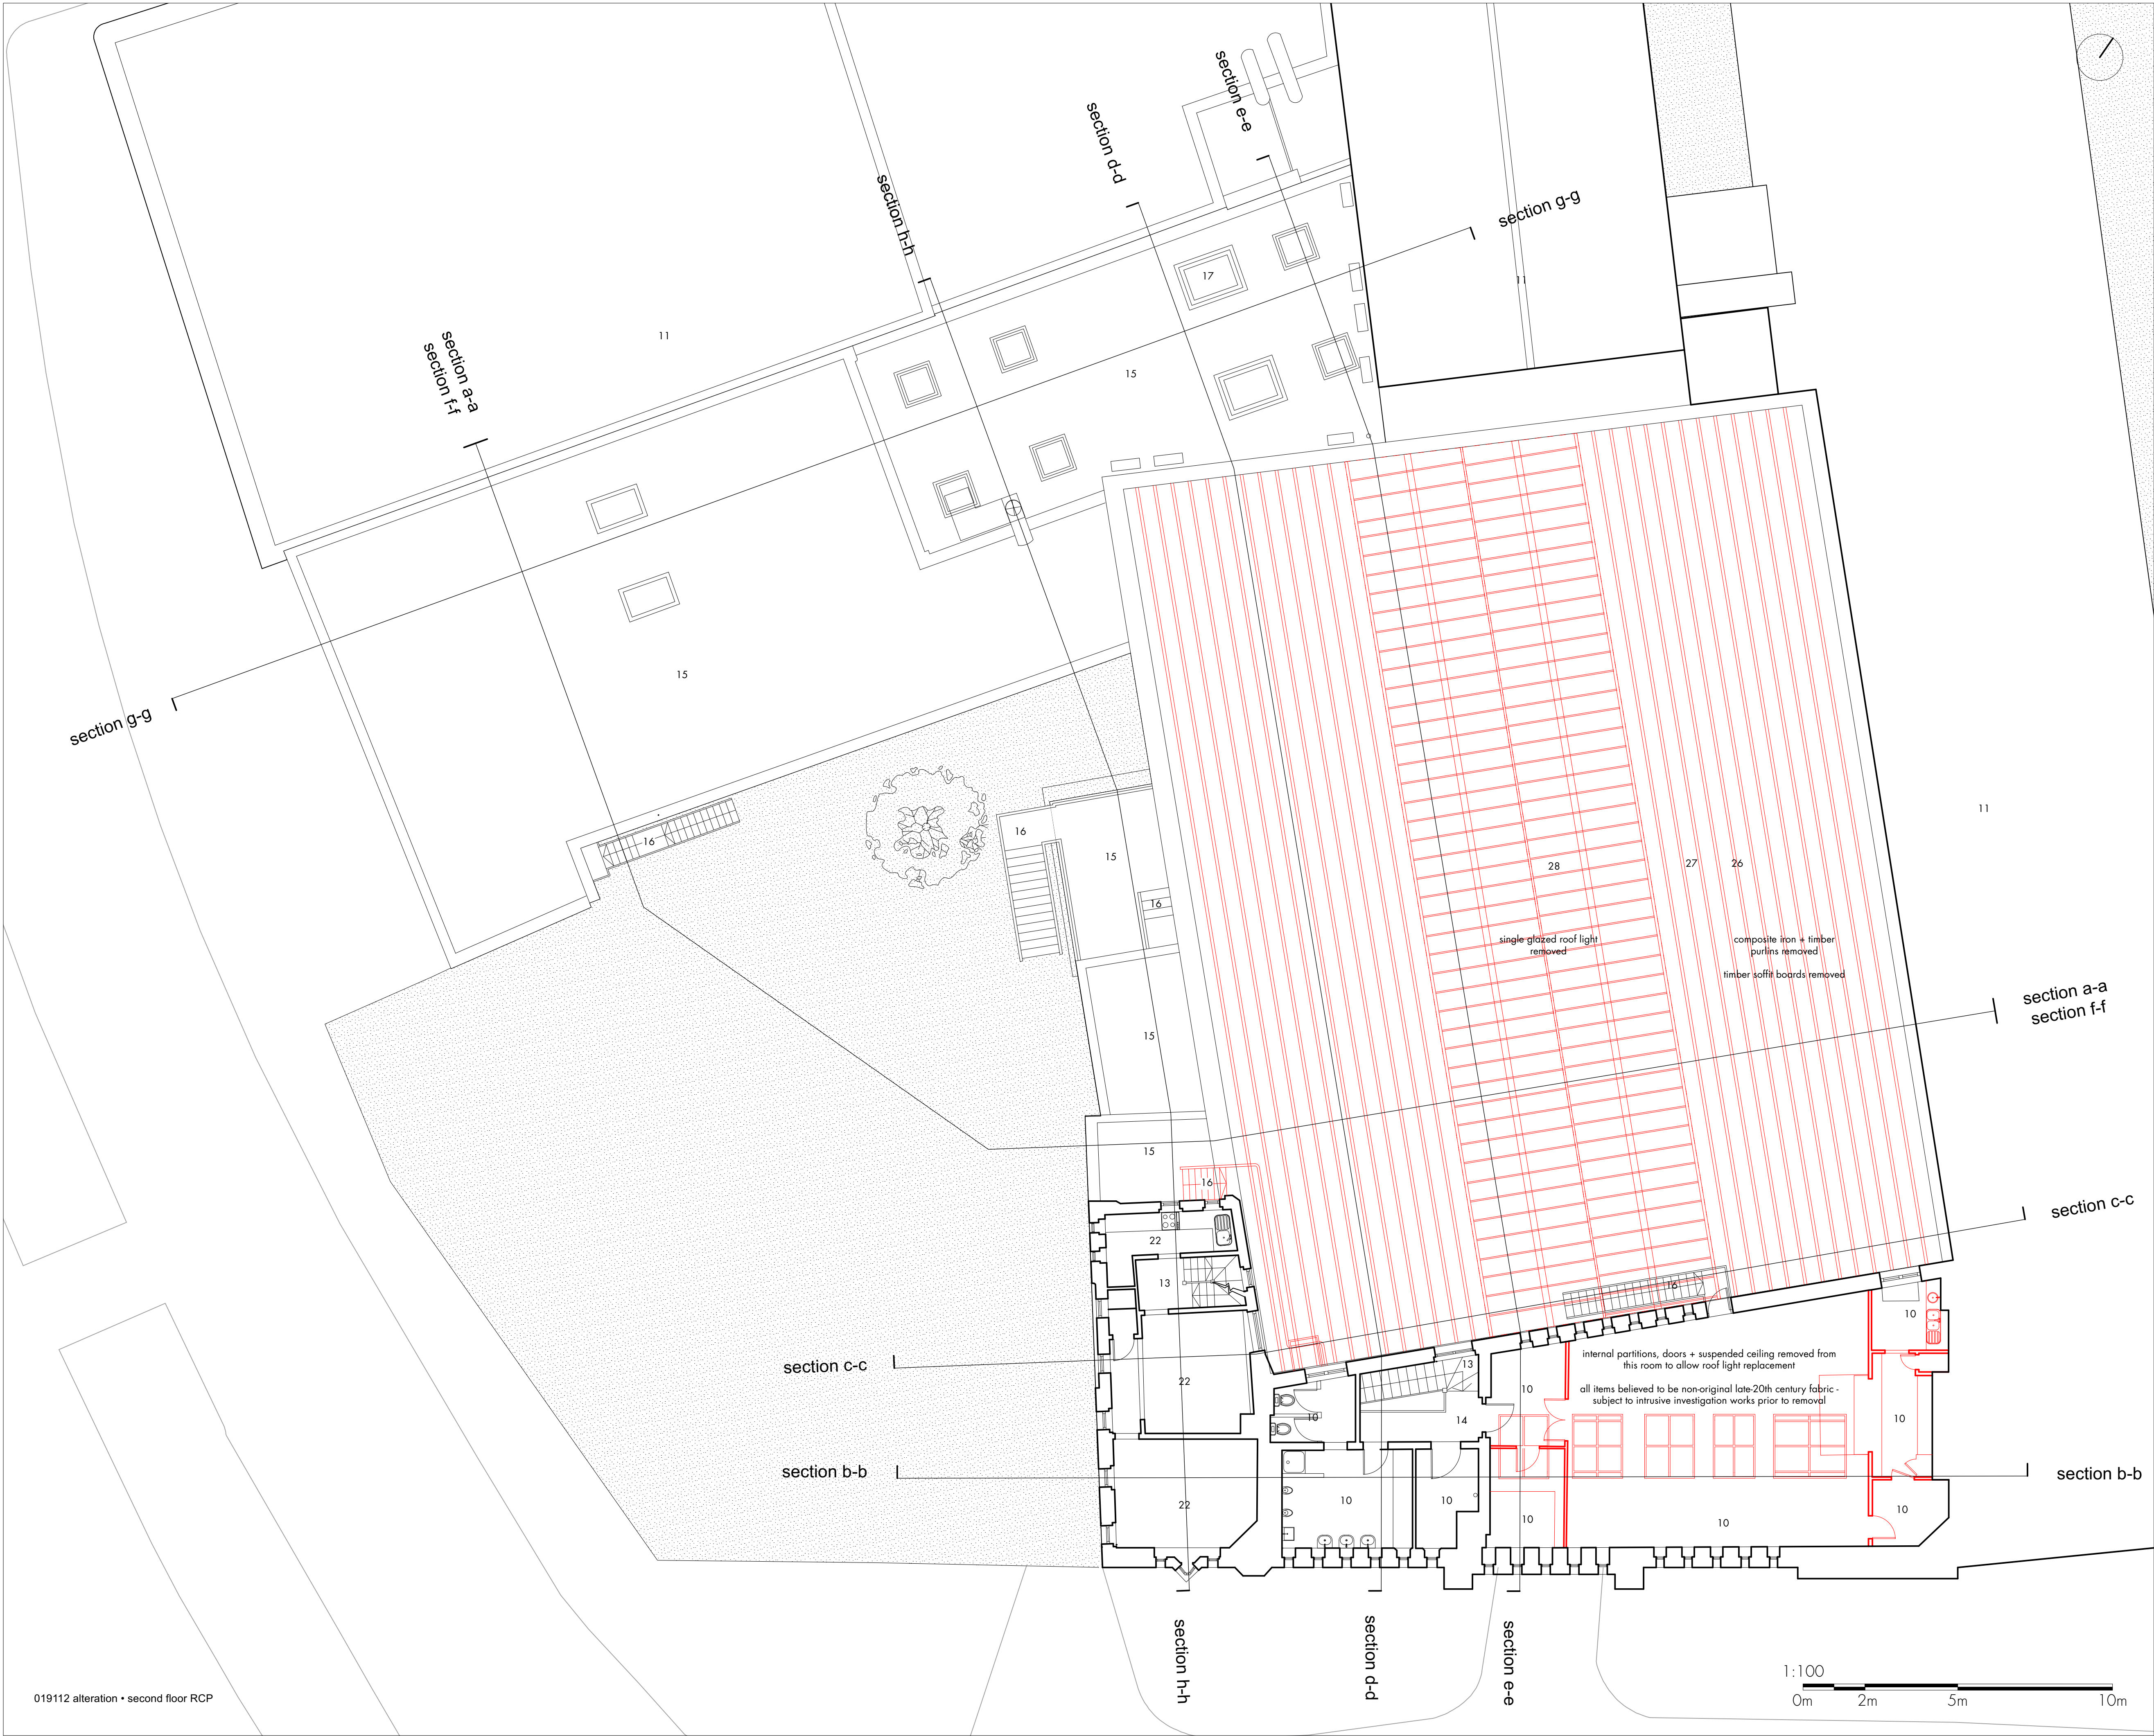

- 01 car park (adjoining owner)
02 WCs
03 lobby
04 lounge
05 store
06 childrens groups
07 nursery group
08 corridor
09 former armoury
10 room currently unoccupied
11 adjacent property
12 worship space
13 accommodation stair
14 landing
15 flat roof
16 escape stair
17 skylight
18 drill hall rooflight
19 metal sheet pitched roof
20 slate pitched roof
21 former drill hall (currently unoccupied)
22 former caretaker's apartment (currently unoccupied)
23 ladder
24 balcony
25 rooflight to former officers' mess
26 existing purlins removed
27 existing soffit boards removed
28 existing roof light removed
- notes
for existing GA plans refer to 009100 series drawings
for demolition plans refer to 019100 series drawings
for demolition RCPs refer to 019110 series drawings
for demolition elevations refer to 019200 series drawings
for demolition sections refer to 019300 series drawings

P01 • planning issue	08 11 24 • le • ww
P02 • minor revisions	15 11 24 • le • dj
P03 • annotations amended	11 12 24 • le • dj
rev • description	issued • drawn • checked
shedkm	
project	ardwick barracks
client	fabric church
drawing number	2411-SKM-RF-02-D-A-019112 P03
scale	1:100 @ A1
status	information
alterations • second floor RCP	
do not scale from this drawing • all dimensions are to be set out and checked on site prior to starting construction • any discrepancy found between information given on this drawing and that given elsewhere or recorded on site shall be brought to the attention of the project architect immediately	