



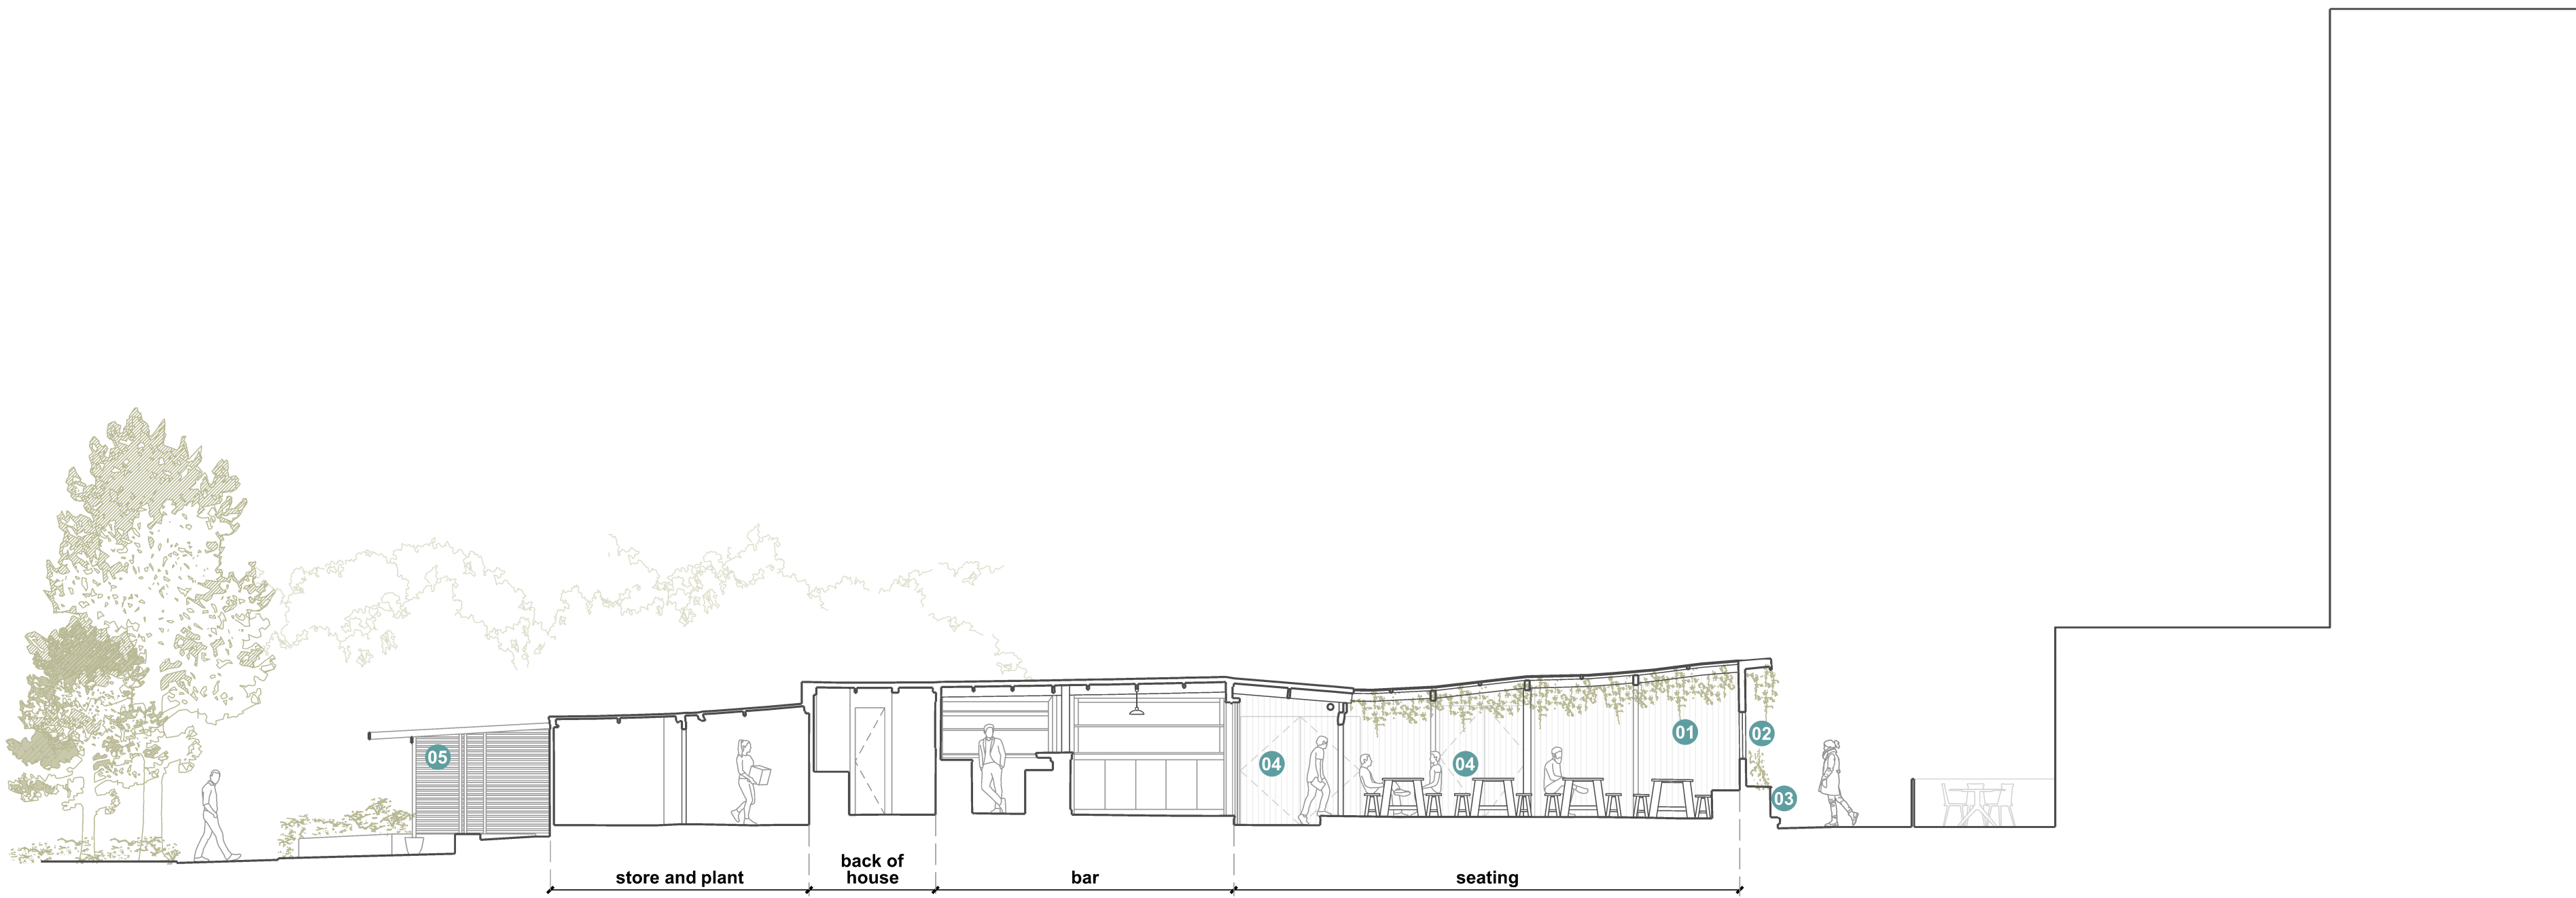


SECTION A-A
1:100 @ A1

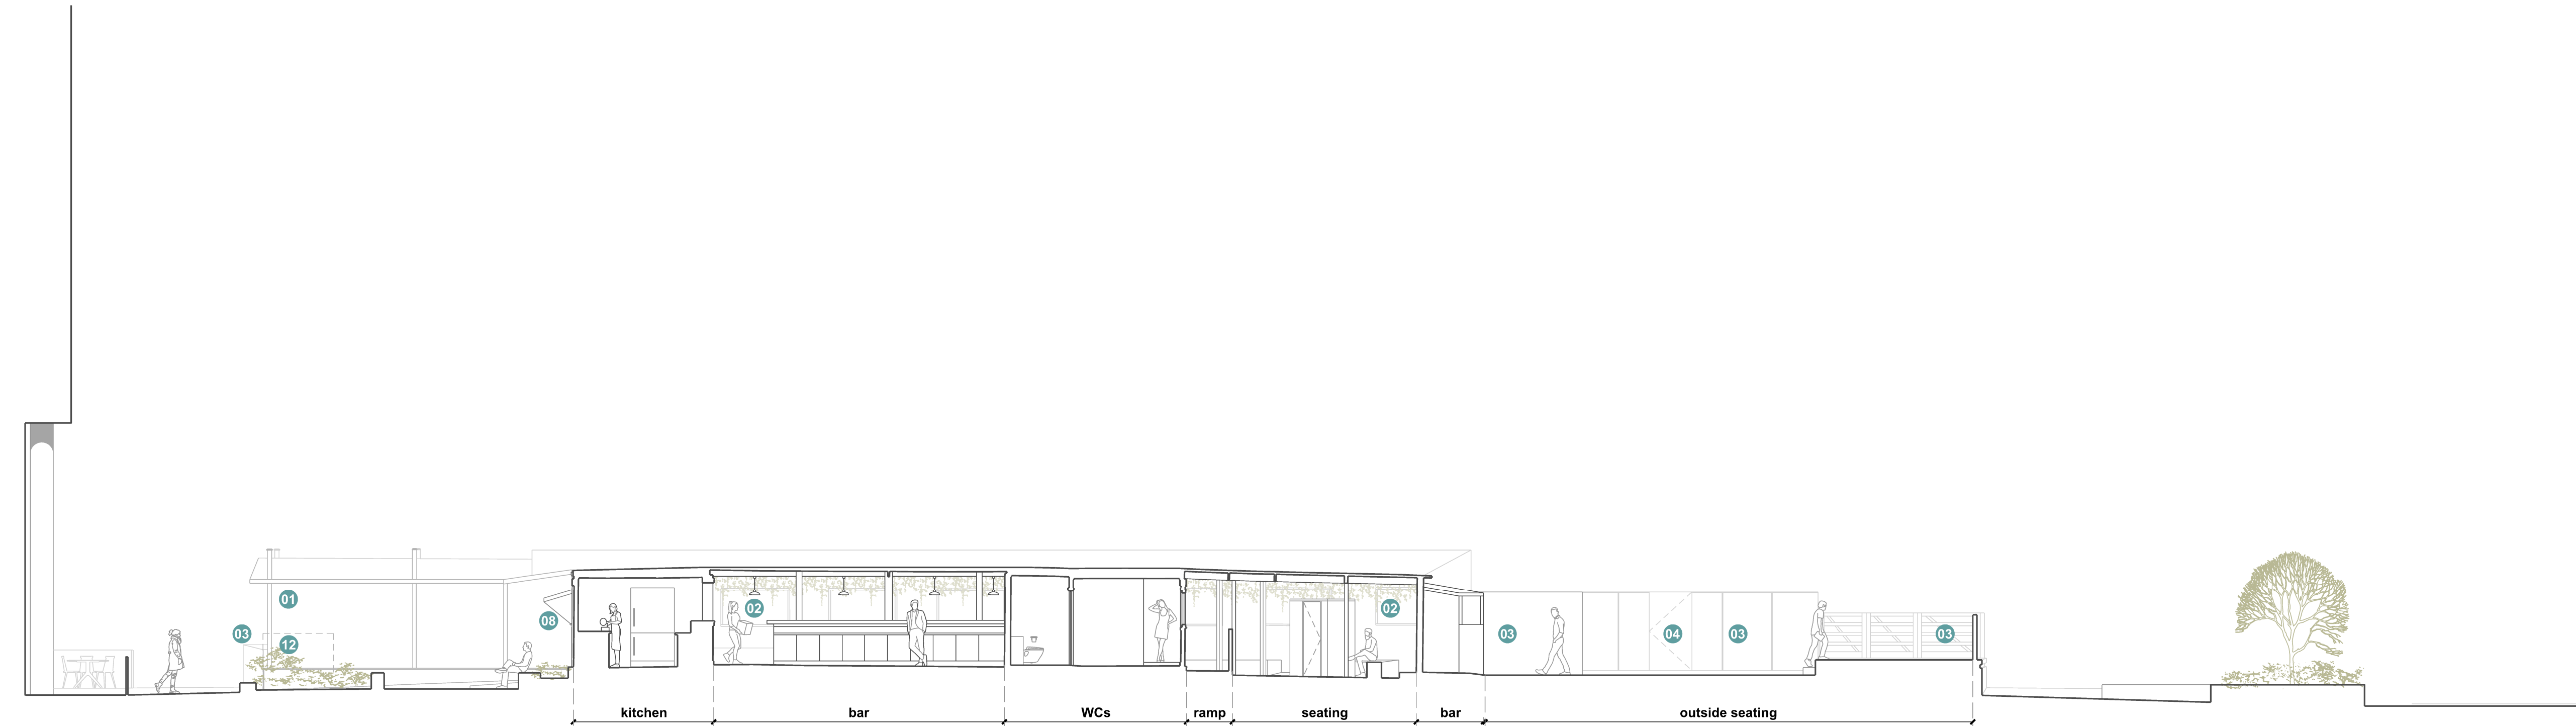

SECTION B-B
1:100 @ A1

Notes:
Do not scale from this drawing.
All dimensions are in millimetres unless otherwise noted.
All dimensions to be checked on site before proceeding with work.
All omissions and discrepancies to be reported in writing to Project 3 Architects Ltd.
Areas indicated on this drawing are approximate and indicative only.
© Project 3 Architects Limited Registered in England & Wales Number 08021795.

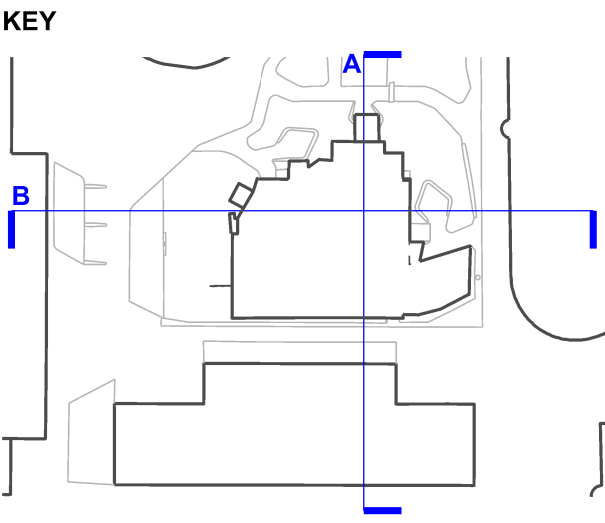

- LEGEND**
- 01 Timber cladding
 - 02 Timber framed windows
 - 03 Timber fencing
 - 04 Timber door
 - 05 Timber pergola
 - 06 Metal cladding - black
 - 07 Metal door - black
 - 08 Kitchen hatch and canopy
 - 09 Exposed gutters and RWPs
 - 10 Planters
 - 11 Control box
 - 12 Sign shown dashed for clarity

P01 18/12/24 Planning AG
Rev: Date: Description: By:



PROJECT3
architects

westgate house
44 hale road
altrincham
WA14 2EX
0161 233 0575
mail@project3architects.com
www.project3architects.com

Project:
The Lawn Club
Manchester
Title:
Sections
A-A & B-B
Status:
PLANNING
Drawing Number:
0840-P3A-XX-XX-DR-A-05101 P01
Scale @ ISO A1:
1:100
Revision: