


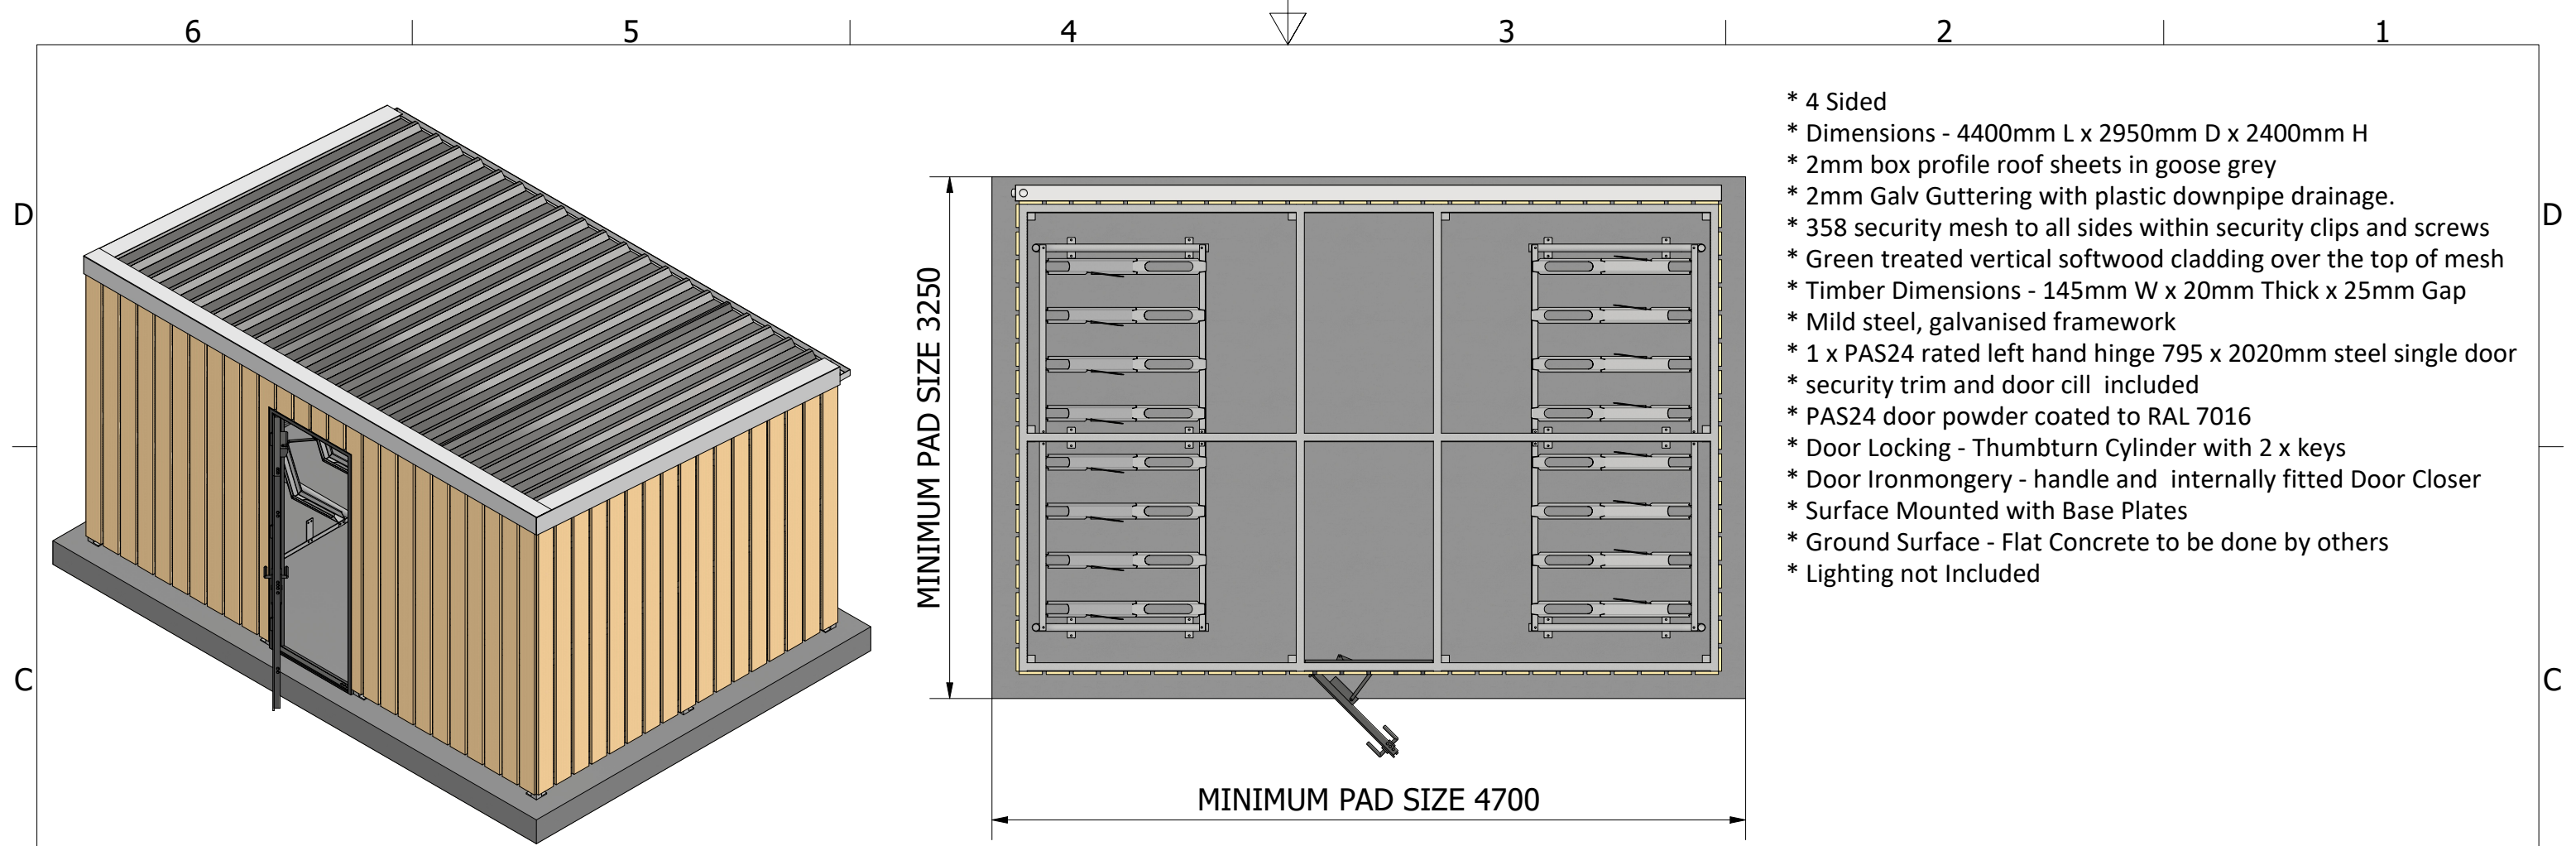

- * 4 Sided
- * Dimensions - 4400mm L x 2950mm D x 2400mm H
- * 2mm box profile roof sheets in goose grey
- * 2mm Galv Guttering with plastic downpipe drainage.
- * 358 security mesh to all sides within security clips and screws
- * Green treated vertical softwood cladding over the top of mesh
- * Timber Dimensions - 145mm W x 20mm Thick x 25mm Gap
- * Mild steel, galvanised framework
- * 1 x PAS24 rated left hand hinge 795 x 2020mm steel single door
- * security trim and door cill included
- * PAS24 door powder coated to RAL 7016
- * Door Locking - Thumbturn Cylinder with 2 x keys
- * Door Ironmongery - handle and internally fitted Door Closer
- * Surface Mounted with Base Plates
- * Ground Surface - Flat Concrete to be done by others
- * Lighting not Included

