


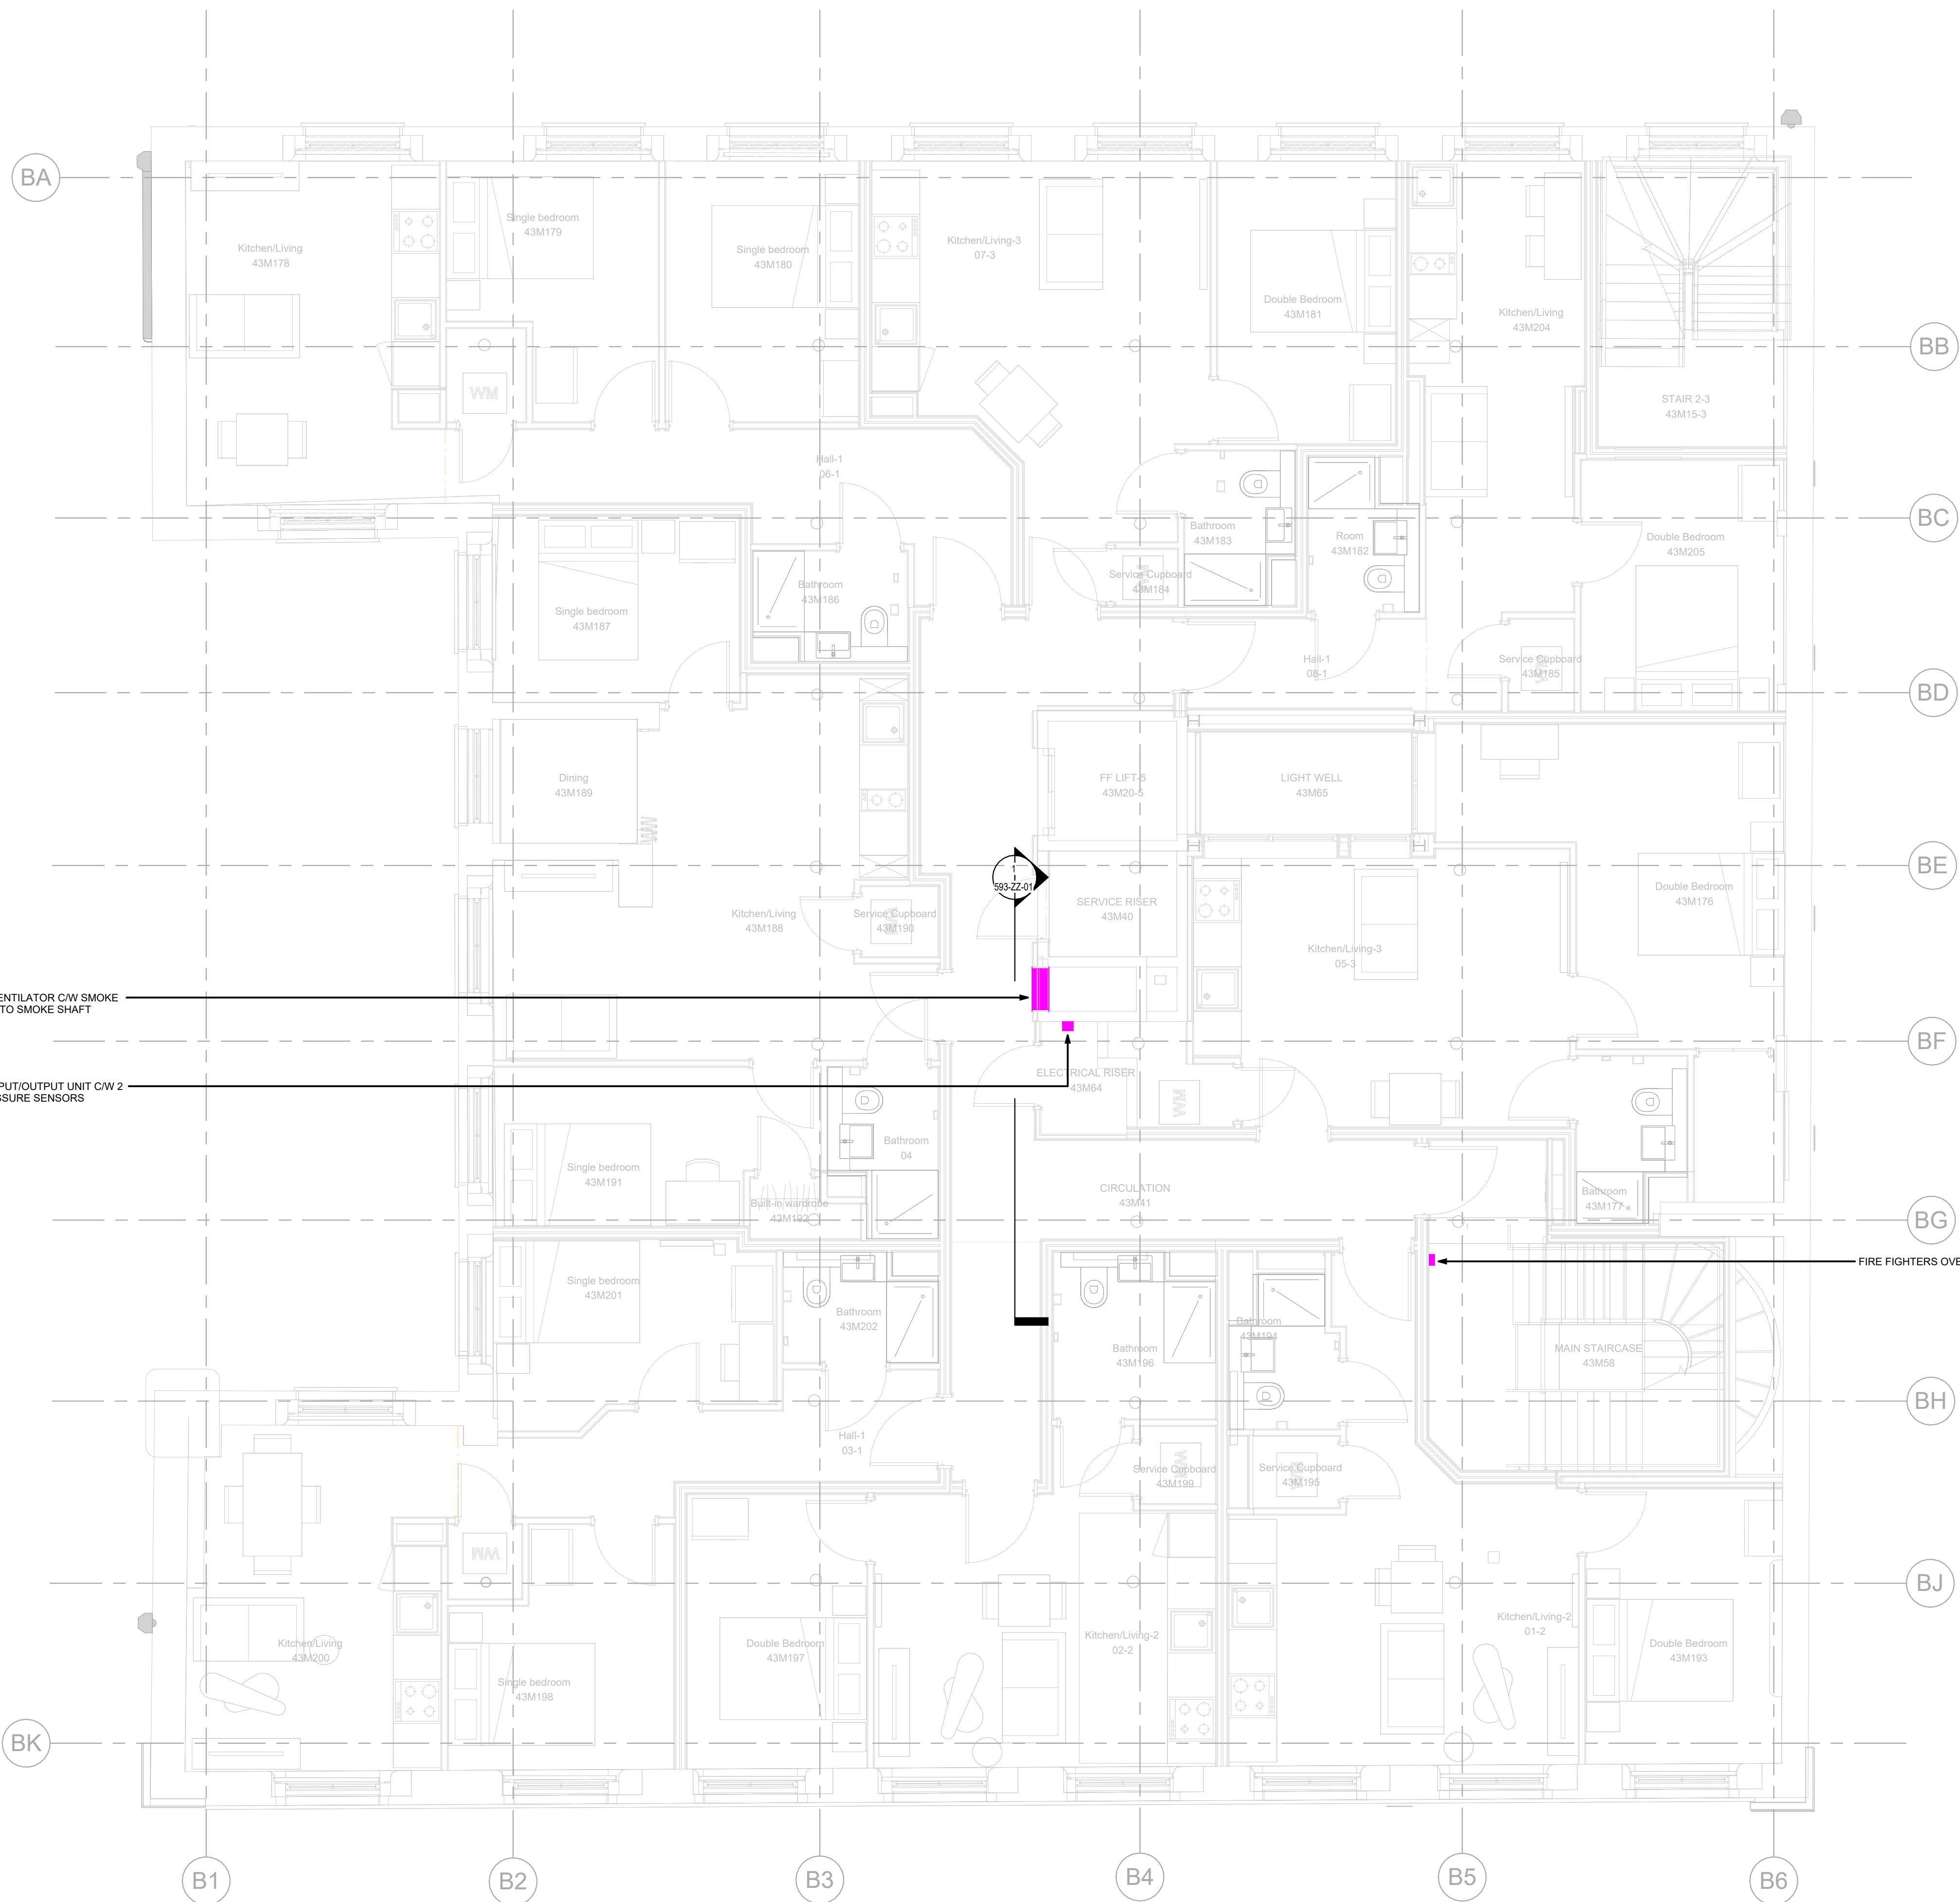

SMOKE EXTRACT NOTES

1. THIS DRAWING SHALL BE READ IN CONJUNCTION WITH ALL OTHER RELEVANT PROJECT DRAWINGS AND DOCUMENTATION BEFORE COMMENCING WORK.
2. THIS DRAWING SHALL BE READ IN CONJUNCTION WITH THE M&E SERVICES SPECIFICATION. ANY DISCREPANCIES BETWEEN THE DRAWINGS AND THE SPECIFICATION SHALL BE BROUGHT TO THE ATTENTION OF THE ENGINEER.
3. DO NOT SCALE FROM THIS DRAWING.
4. THERE SHALL BE NO CHANGES TO THE PROPOSALS WITHOUT THE AGREEMENT OF THE ENGINEER.
5. THIS DRAWING SHOULD BE READ IN COLOUR.
6. THE DESING OF SMOKE EXTRACT / CONTROL SYSTEM IS BY OTHERS. THIS DRAWING IS PROVIDED FOR DIAGRAMATIC PURPOSES ONLY.
7. THE CONTRACTOR SHALL REFER TO THE MANUFACUTRERS STANDARD SCHEMATIC AND INSTALLATION DRAWINGS FOR FULL DETAILS OF THE SMOKE EXTRACT / CONTROL SYSTEM.
8. THE CONTRACTOR SHALL AGREE WITH THE CLIENT / FIRE ENGINEERING CONSULTANT ALL DETAILS OF THE SMOKE EXTRACT / CONTROL SYSTEM.

28/11/2024	Revised Based on Updated Arch Model	P02	MS/UR
28/06/2024	Issued for Tender	P01	UR
Date	Description	Rev.	By

Revision Description



hulley & kirkwood
consulting engineers

Manchester Office
2 Commercial Street
Castlefield
Manchester
M15 4RQ
T: 0161 832 2030
E: hk.manchester@hulley.co.uk

...Making Buildings Work

Project:
Piccadilly Warehouse, Bloom Street

Drawing Title:
SMOKE EXTRACT LAYOUT LEVEL 03

ISO 19650 Drawing Number: 24006-HAK-BS-03-DR-M-59301						
Project	Originator	Functional Breakdown	Spatial Breakdown	Form	Discipline	ServiceNumber
Scale:		As indicated	Creation Date:		20/06/2024	
Revision:		P02	Rev Date:		28/11/2024	
Drawn By:		U.Rehan	Checked By:		A.Moore	
			Approved By:		P.Metcalf	
Arch Rev:		24006-HFR-BS-ZZ-M3-A-9801_P3				
Struct Rev:		N/A				
Issue Status: TENDER						
						A1

1 593-03-01-SMOKE EXTRACT
1 : 50