


© COPYRIGHT
The copyright in this drawing is vested in Sheppard Robson and no license or assignment of any kind has been, or is, granted to any third party whether by provision of copies or originals or otherwise unless agreed in writing.


DO NOT SCALE FROM THIS DRAWING
The contractor shall check and verify all dimensions on site and report any discrepancies in writing to Sheppard Robson before proceeding work

FOR ELECTRONIC DATA ISSUE
Electronic Data / drawings are issued as "read only" and should not be interrogated for measurement. All dimensions and levels should read, only from those values stated in text on the drawing.

- NOTES
- 1. Metal rail roof terrace balustrade
 - 2. Roof / planting buildup
 - 3. Bronze coloured aluminium insulated panel (behind railing)
 - 4. Concrete slab
 - 5. Perforated aluminium panel in front of insulated panel
 - 6. Bronze coloured concealed louvres behind perforated aluminium panel
 - 7. Bronze coloured aluminium curtain walling frame
 - 8. Aluminium louvred door
 - 9. External pavers

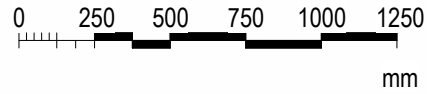

REVISIONS		
REV.	DATE	AMENDMENT
P01	06/06/2023	Issued for 'Planning'
P02	26/11/2024	Final issue NMA updates as discussed with MCC
P03	05/12/2024	Update to podium balustrade

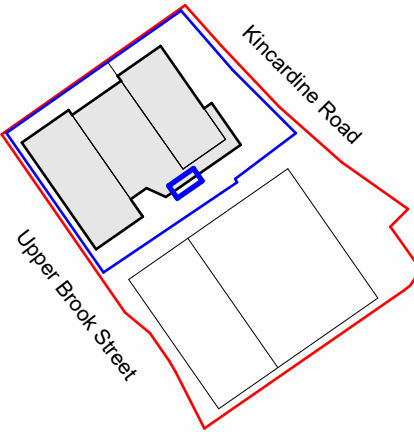

CLIENT
McLaren Property

**SHEPPARD
ROBSON**


77 Parkway Camden Town London NW1 7PU
T: +44 (0)20 7504 1700 E: enquiries@sheppardrobson.co.uk

PROJECT				
Upper Brook Street Masterplan - McLaren/Kadans				
SCALE@A2	DATE	ORIGINATOR	CHECKED	AUTHORISED
1 : 25	05/12/2024	SD	ET	RG

DESCRIPTION
**External Envelope PBSA
Typical Bay Study - Ground Floor Entrance**

STAGE
Stage 4

STATUS	PURPOSE FOR ISSUE	SR NO.
S2	Planning	6601
DRAWING NO.		REV.
UBS-SRA-SA-XX-DR-A-02-422		P03

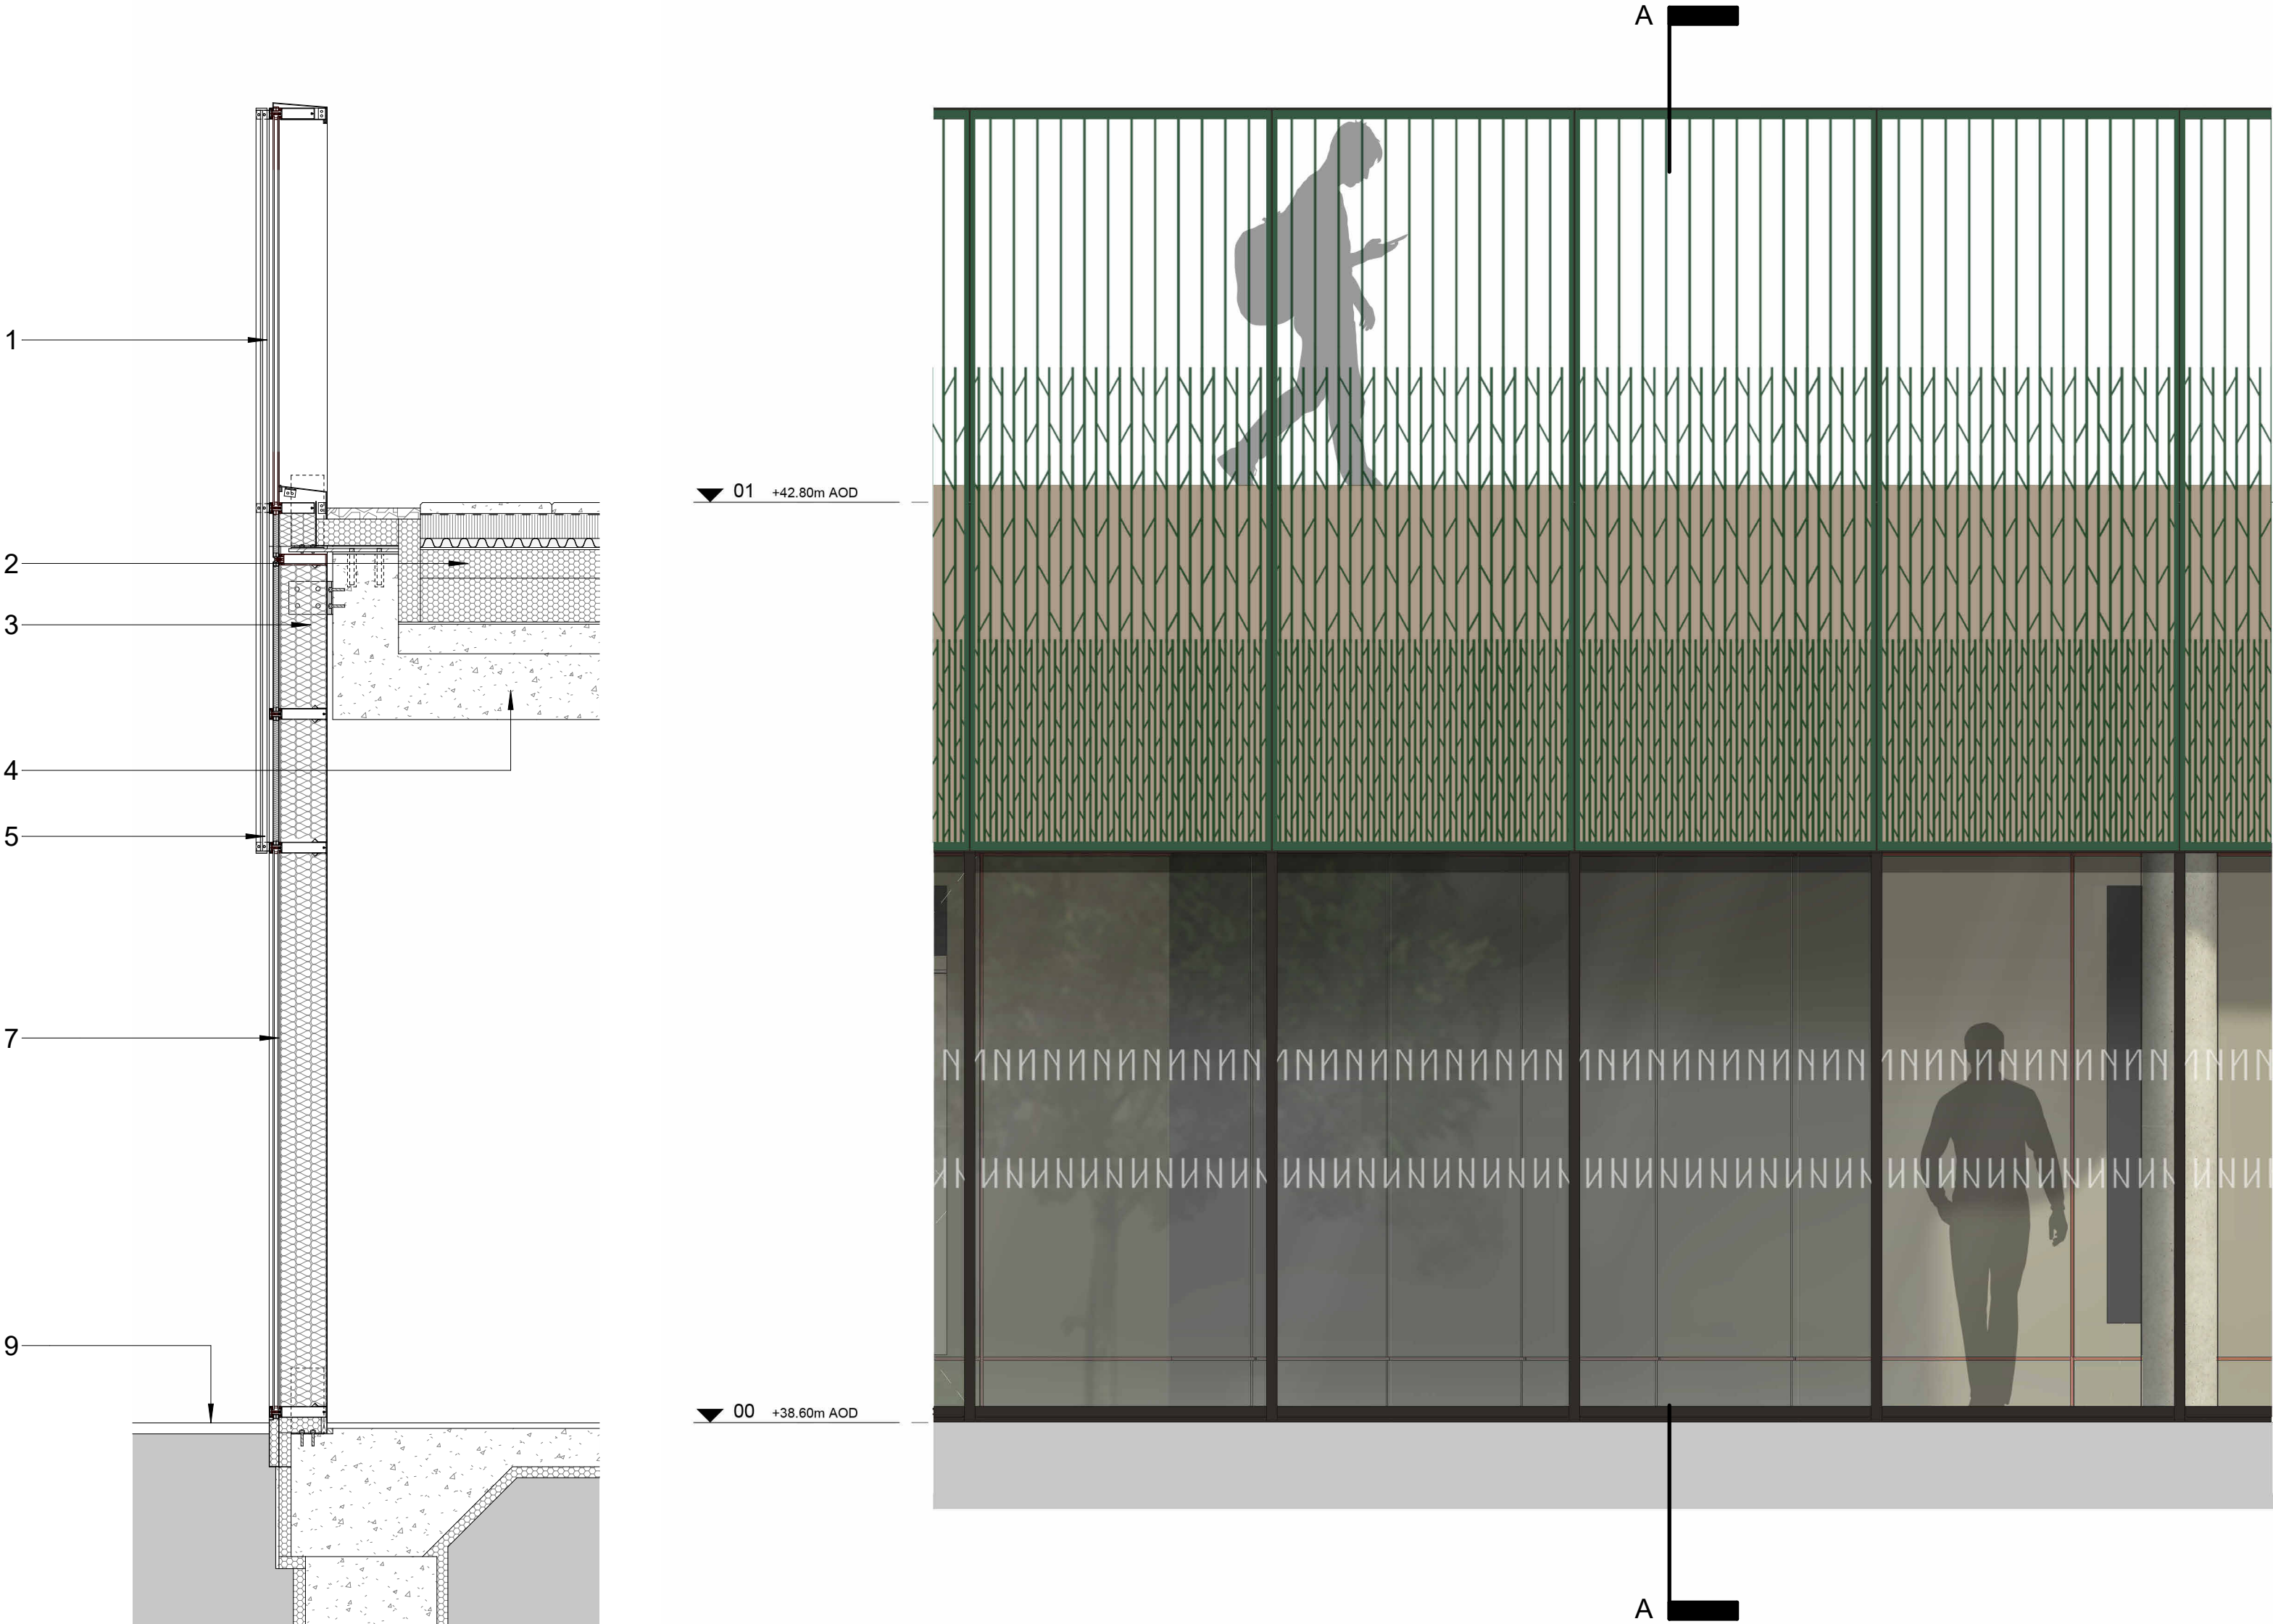

Section AA