


Copyright of this drawing is vested in 5plus Architects and it must not be copied or reproduced without written consent. All dimensions are to be taken from this drawing. DO NOT SCALE OFF THIS DRAWING. ANY DIMENSIONS SHOWN IN THIS DRAWING ARE TO BE TAKEN FROM THIS DRAWING.

KEY PLAN:
Area in abeyance. Revision.

NOTE:
Drawing based on survey information by others.
Drawing to read in conjunction with Landscape (TPM) information and Transport (SK) information.
(Please print in colour)

Application Boundary

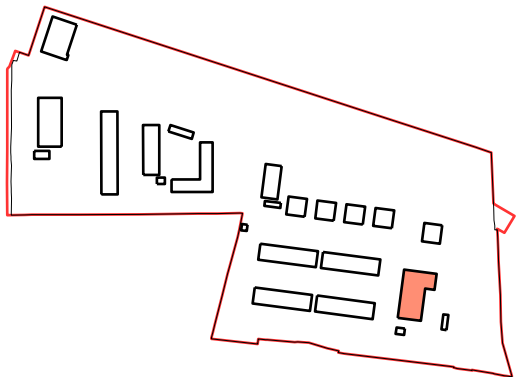


C 19/12/24 PLANNING ISSUE
B 05/12/24 Draft Planning Issue
A 25/11/24 Draft Planning Issue



5plus architects

PROJECT:
Ryebank Road
Chorlton
TITLE:
Affordable Age Friendly- Building 2 (North)
Second Floor
SCALE:
1:50 @ A1
ORIGIN DATE:
18/11/24
DRAWN:
FP
CHECKED:
RK
STATUS:
PLANNING
PROJECT DRAWING NO:
05476 5PA-B2-02-DR-A-022200
REV:
C
Architecture | Masterplanning | Interiors | Graphics | Branding

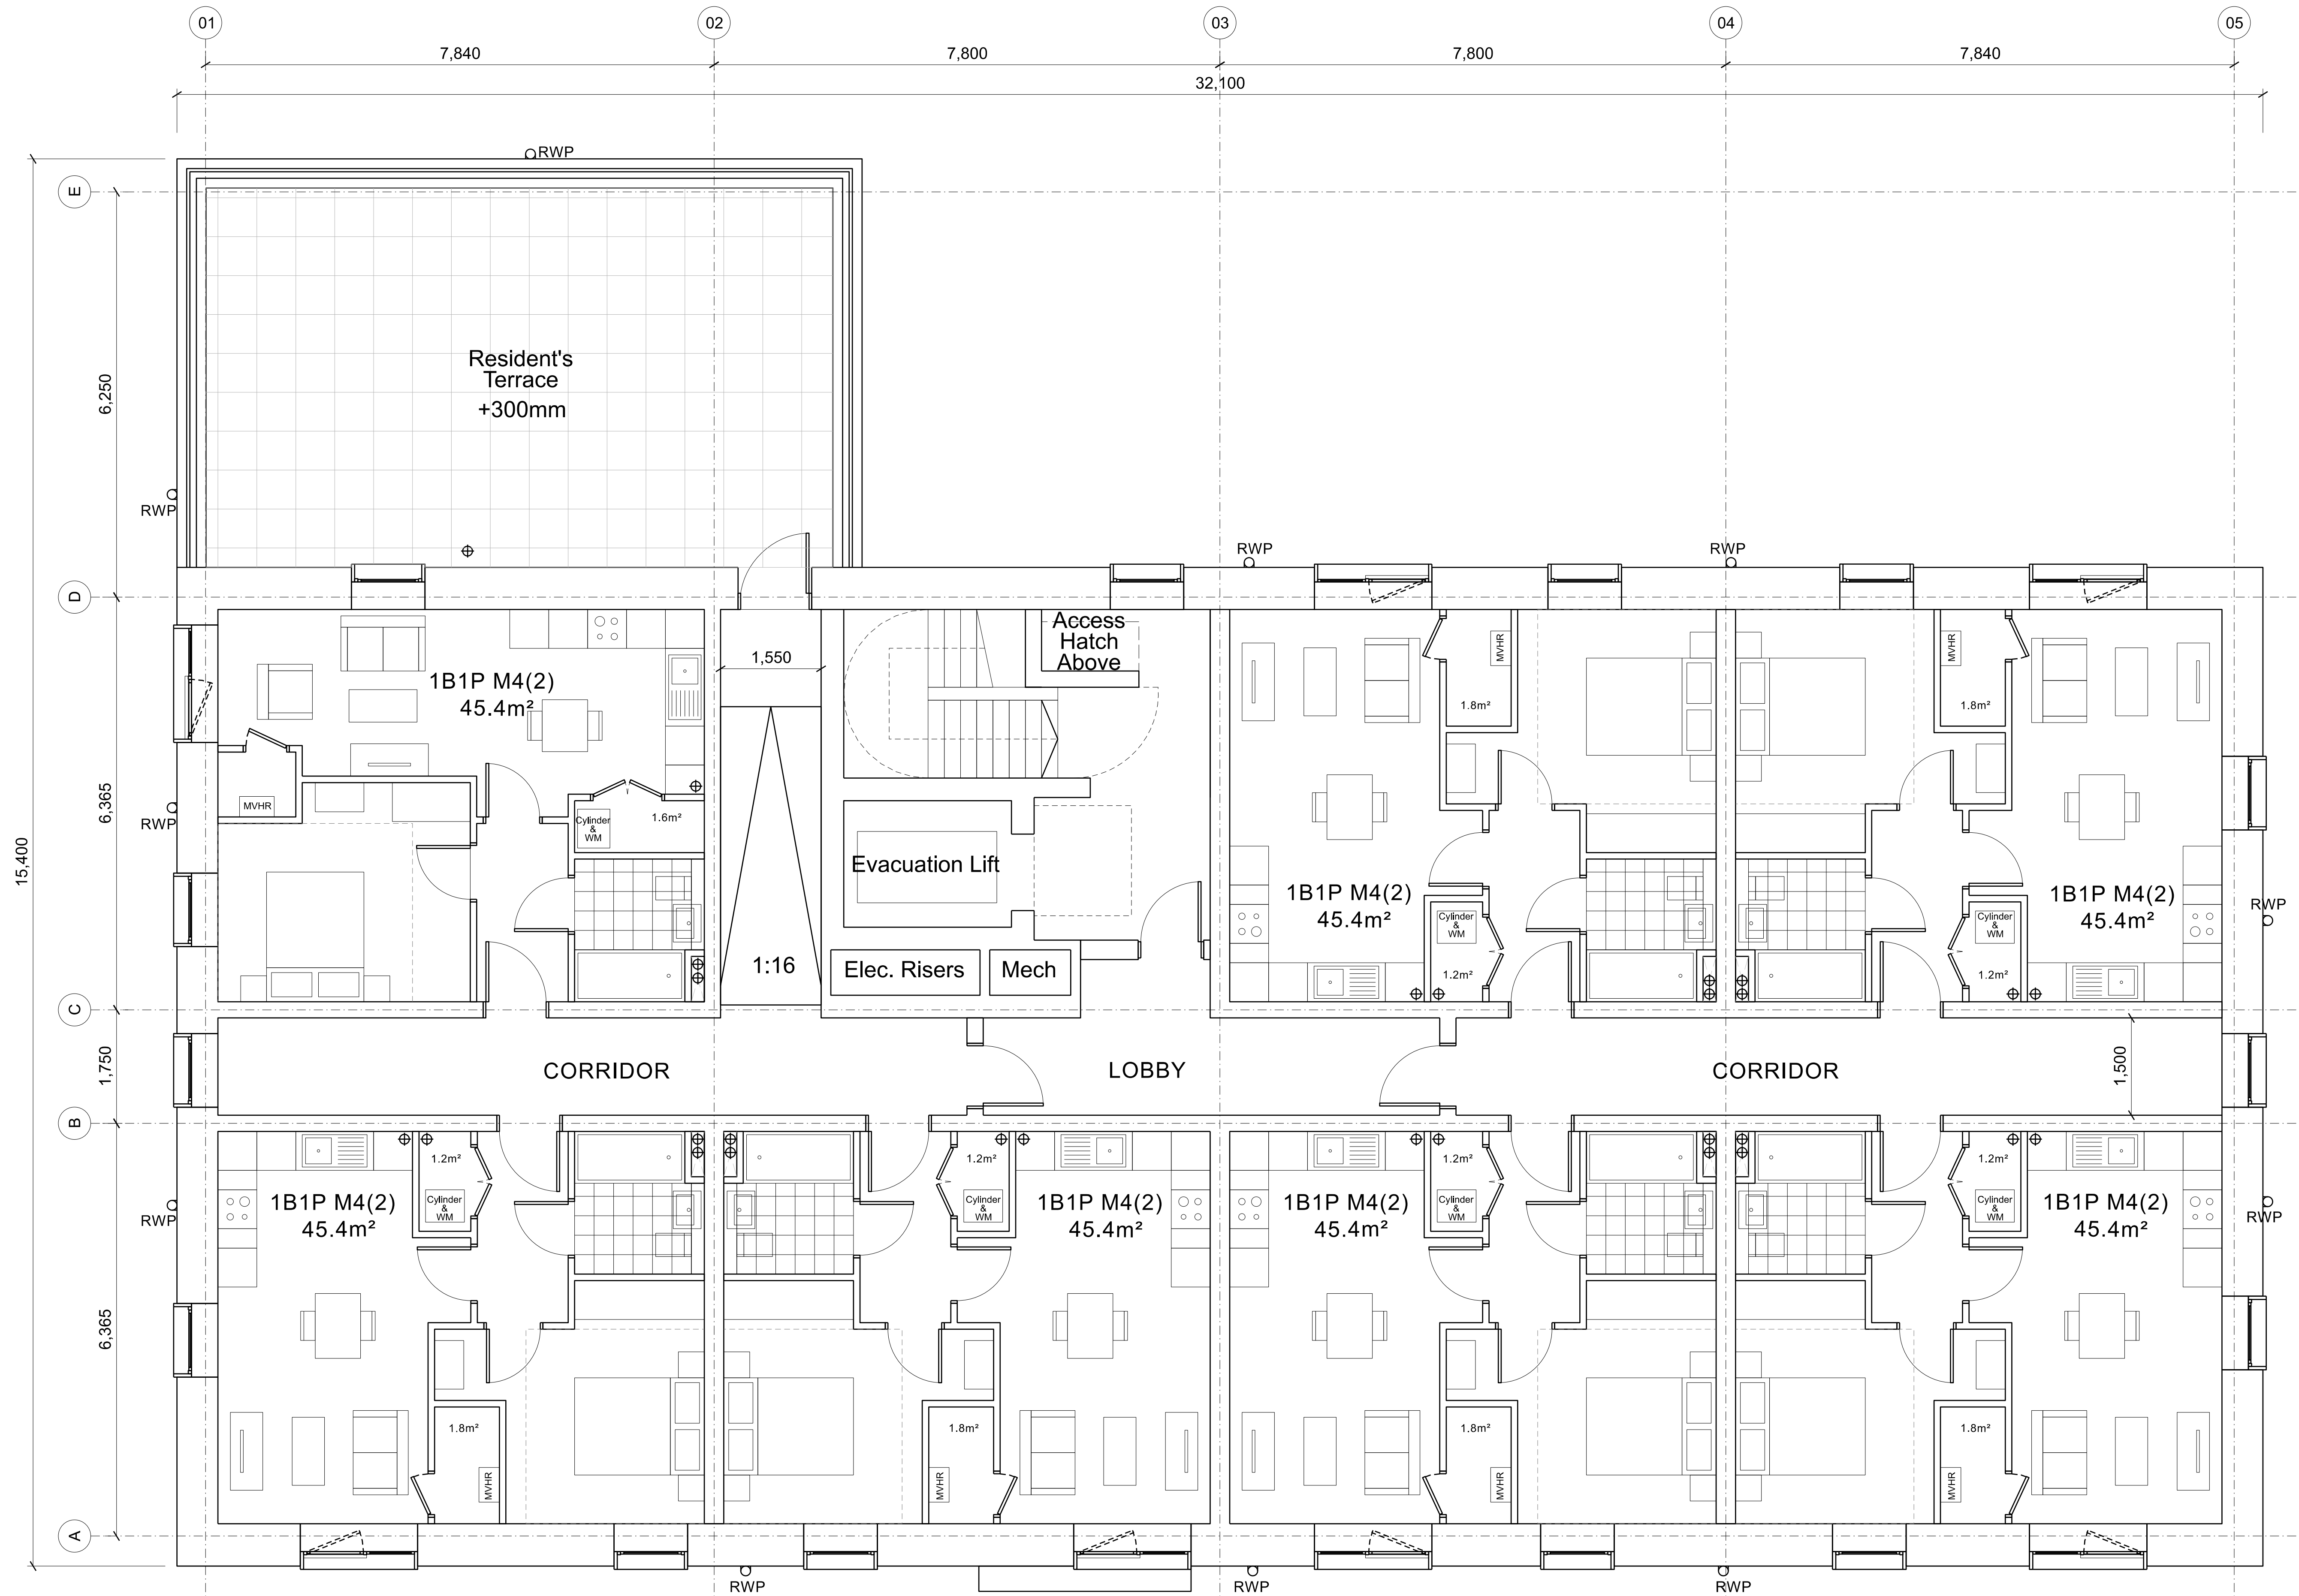

SECOND FLOOR