


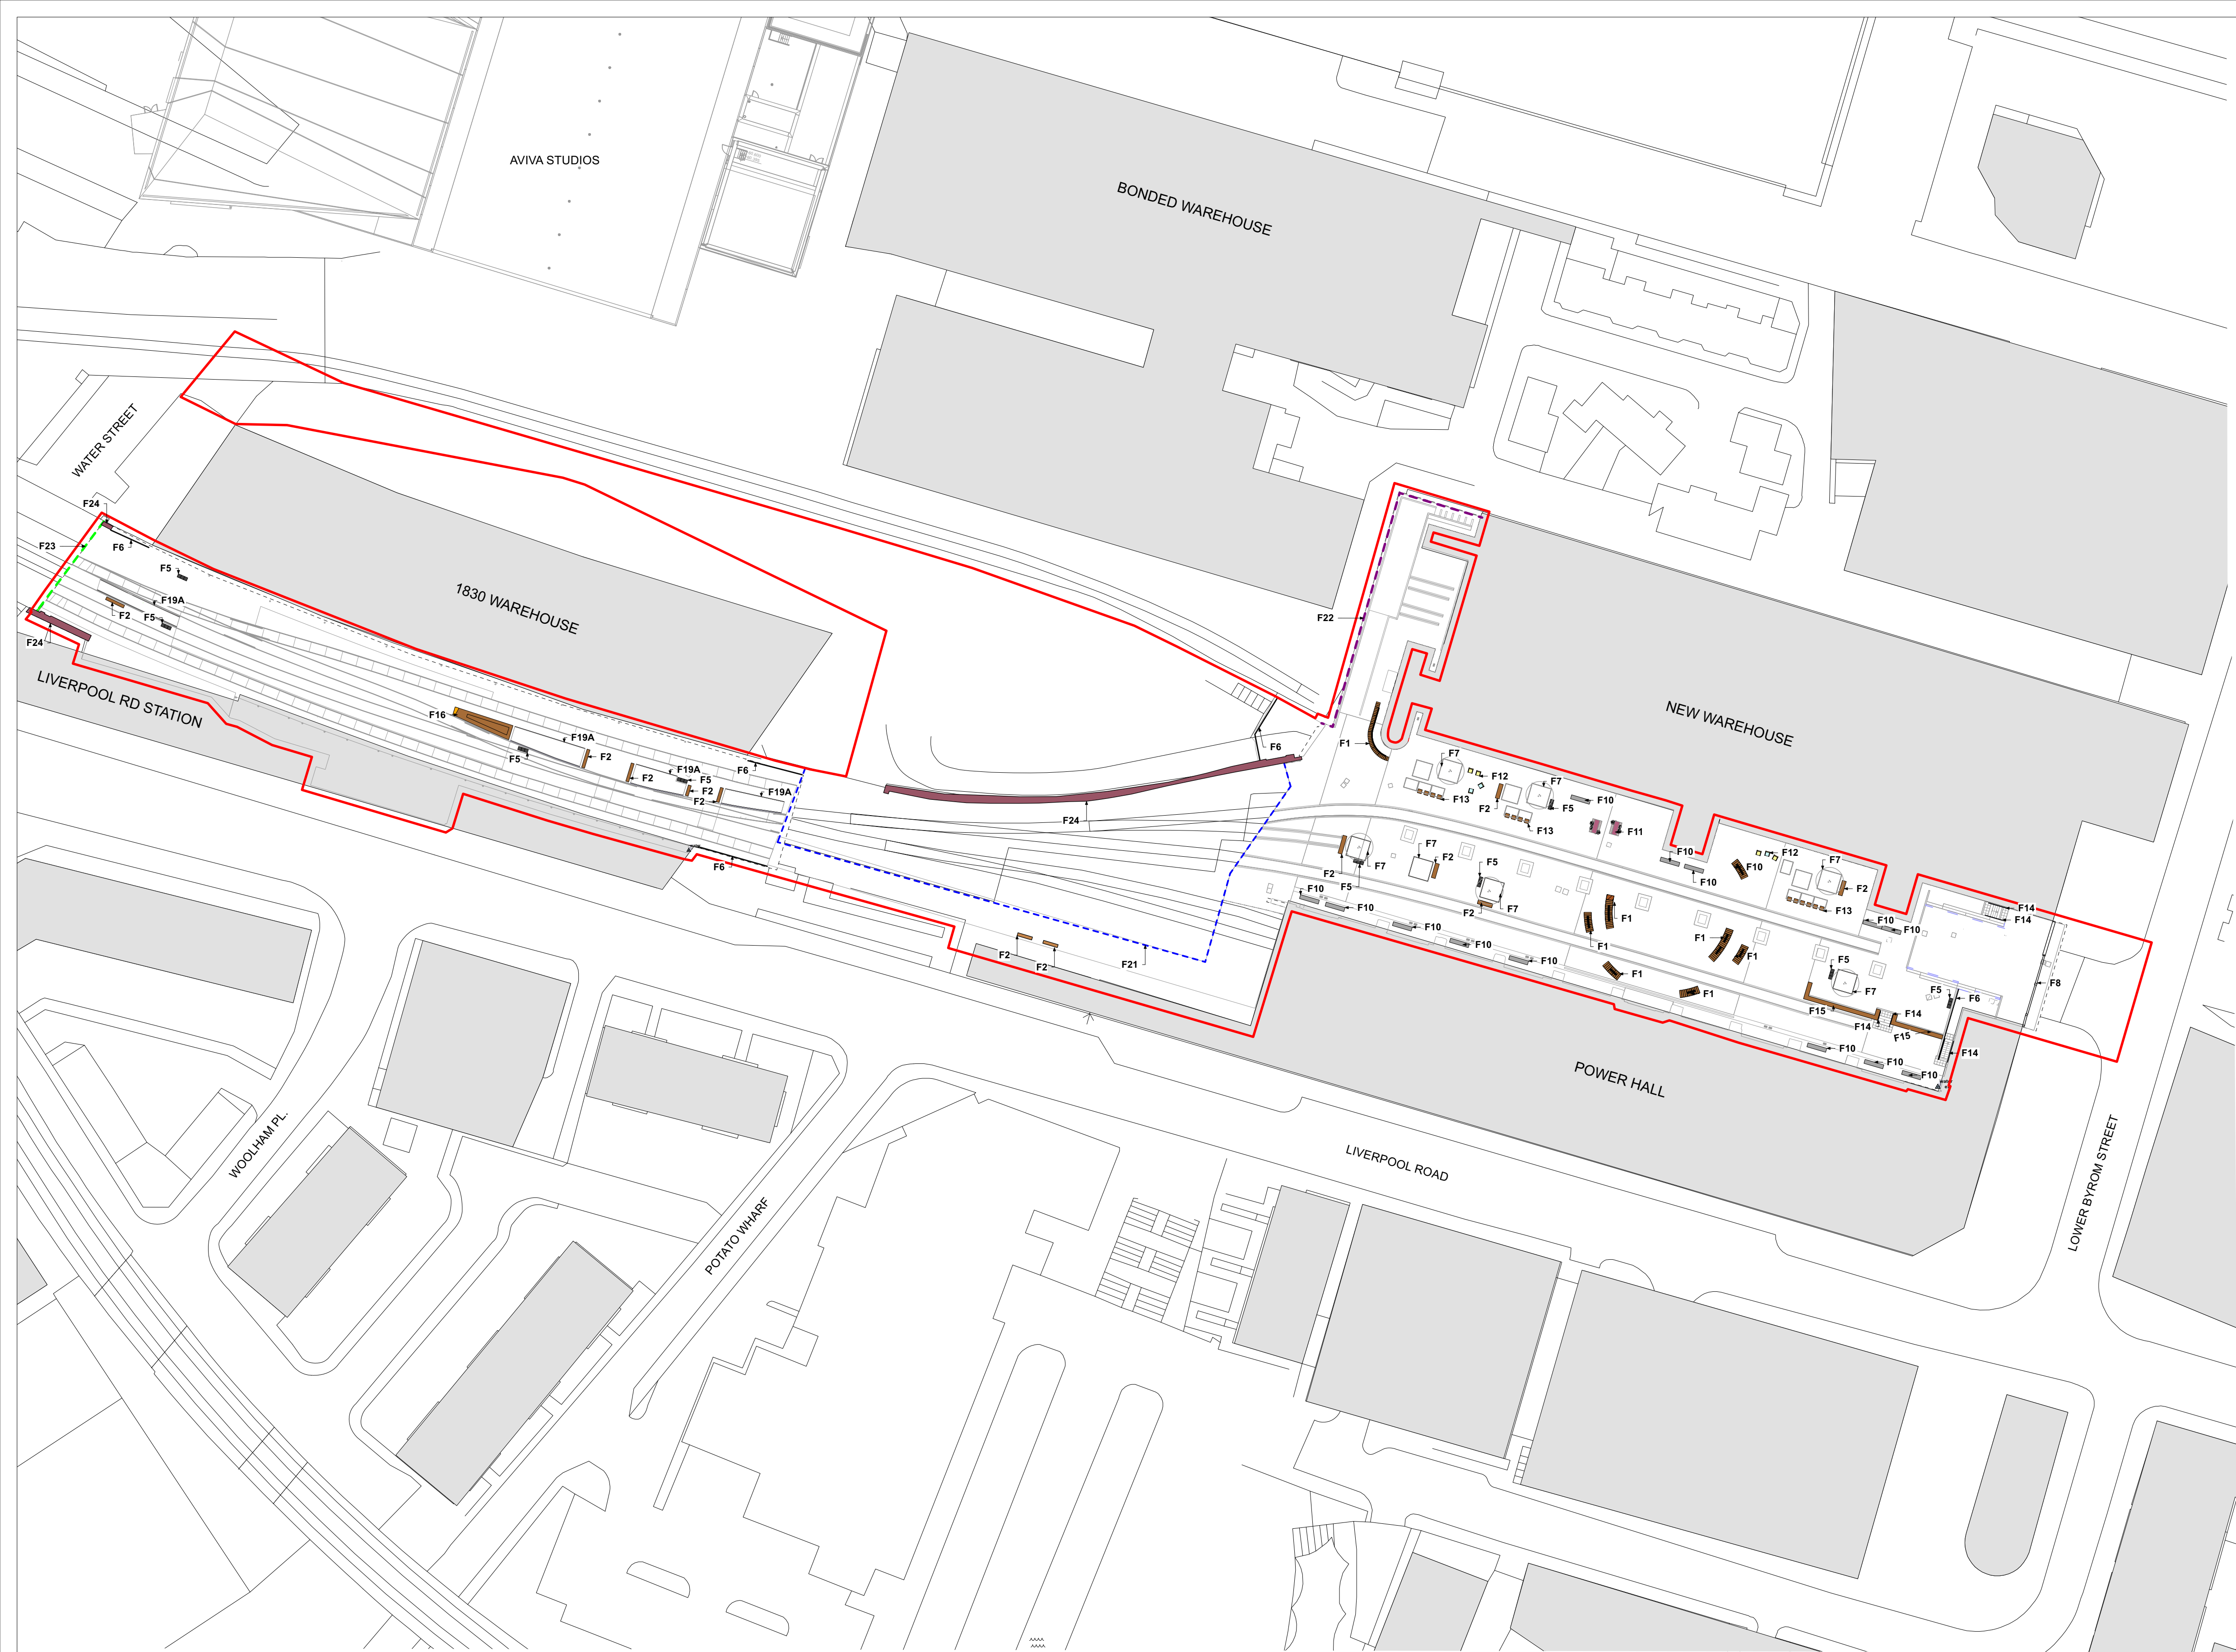

SITE FURNITURE

Existing Retained/Relocated

- Existing Gantry Structure**
To be retained
- F10 - Existing Timber Bench**
Re-used on site
- F11 - Existing Loose Picnic Table**
retained and relocated
- F12 - Existing Loose Deck Chairs**
retained and relocated

Proposed

- F1-Curved Free Standing Bench**
Product: Bespoke bench
Material: Timber topped with steel support frame
To include back and arm rest
Size: (H) 500, 450 x (W) 1000 (L) varies
Support frame finish: Corten steel with Gusssets to reflect details of gantry structure
- F2 - Free Standing Bench**
Product: Bespoke bench
Material: Timber topped with steel support frame
To include back and arm rest on 50% of seating
Size: (H) 450 x (W) 600 (L) varies
Support frame finish: Corten steel with Gusssets to reflect details of gantry structure
- F16 - Bespoke Two-tiered Bench**
Material: Timber topped
To include back and arm rest on 50% of seating
Size: 480-900mm high, varied length and varied width
- F15- Timber Top to Retaining Wall**
Material: Timber cladding
To include back and arm rest
- F5-Recycling Bins**
Material: mild steel frame with timber clad front
Finish: mild steel powder coated
Size: (H) 880 x (L) 350 x (W) 200mm
- F6- Bespoke Balustrade**
Material: Mild steel
Finish: RPE Tiger Crystal 2500081 LLI / C
Riser: Glass or 25mm PT or black
(Final colour subject to client approval)
Panel size: (H) 1100 x (L) 2280 x (W) 60mm
- F7 - Free Standing Removable Planters**
Material: Mild steel
Finish: Corten
Size A: (H) 500 x (L) 1980 x (W) 1490
Size C: (H) 900 x (L) 2480 x (W) 2480
Size D: (H) 1100 x (L) 2980 x (W) 2980
- F8 - Gate**
To allow level access from Lower Byron Street into Upper Yard removal of gate
Material: Mild Steel
Finish:RAL 9005 (final colour subject to sample approval to client)
Size: 2.4m high
- F13 - Timber Seats**
Material: LK treated timber
Size: (L) 450 x (W) 450 x (H) 100mm
Finish: Tanalised treated timber
- F14 - Handrail**
Material: Grade 316 Stainless Steel
Upper Rail Size: (L) 3645 x (H) 1150 diameter 50mm
Lower Rail Size: (L) 3645 x (H) 600 diameter 50mm
Finish: Fixed to Balustrade
- F19A- Bespoke Planter Edge (600mm)**
Material: Mild Steel
Finish: Corten
Size: Height: 750mm (600mm above ground), lengths: varies
- Water Tap Provision**
Existing retained and improved
- Water Stand Tap Provision Proposed**
Details to be
- Proposed Power Provision**
If approved to provide routing for a future connection
Current/future locations shown, One final position to be confirmed
- F21 - Temporary Balustrade**
Location: Heart Space allocated from Station Approach
Material: galvanized steel
To include two existing gate with keylock
- F22 - Fencing**
Location: S&C and Western end of Station Approach, existing retained
- F23 - Metal Fencing & Gate**
Location: west end of Station Approach retained
- F24 - Existing Wall**
retained
- F25 - Existing Metal Balustrade**
retained

THIS DRAWING IS COPYRIGHT PROTECTED AND MAY NOT BE REPRODUCED IN WHOLE OR PART WITHOUT WRITTEN AUTHORITY FROM THE OWNER.

NOTES:

- Do not scale from this drawing.
- Always work to noted dimensions.
- All dimensions are in millimetres unless otherwise stated.
- All setting out, levels and dimensions to be agreed on site.
- The dimensions of all materials must be checked on site before being laid out.
- This drawing must be read with the relevant specification clauses and detail drawings.
- Order of construction and setting out to be agreed on site.

BOUNDARIES

-  Planning Boundary

P05 21/02/25 Updated Planning Conditions CS AM

P04 06/06/24 Planning Issue CS AM

P03 10/04/24 Planning Issue TF AM

P02 08/03/24 Planning Issue AM AM

P01 19/01/24 Draft Planning Issue CS AM

Revision	Date	Description	Drawn	Apprv.
----------	------	-------------	-------	--------



Planit I.E. Limited
Manchester | London | Liverpool | Leeds | Standish
E: info@planit-ie.com W: planit-ie.com



MANCHESTER
2 Back Grafton St.,
Altrincham,
WA14 1DY,
T: 0161 928 9281

Client Science Museum Group

Project Science Industry Museum

Drg Title General Arrangement
Proposed Furniture

Created on	Created by	Approved by
17.10.23	LK	AM

Scale	Size	Workstage	Status
1:500	A1	PLANNING	

Drg No. 2913-PLA-XX-XX-DR-L-4004

Suitability Revision

S4 P05

© Planit I.E. Limited

