



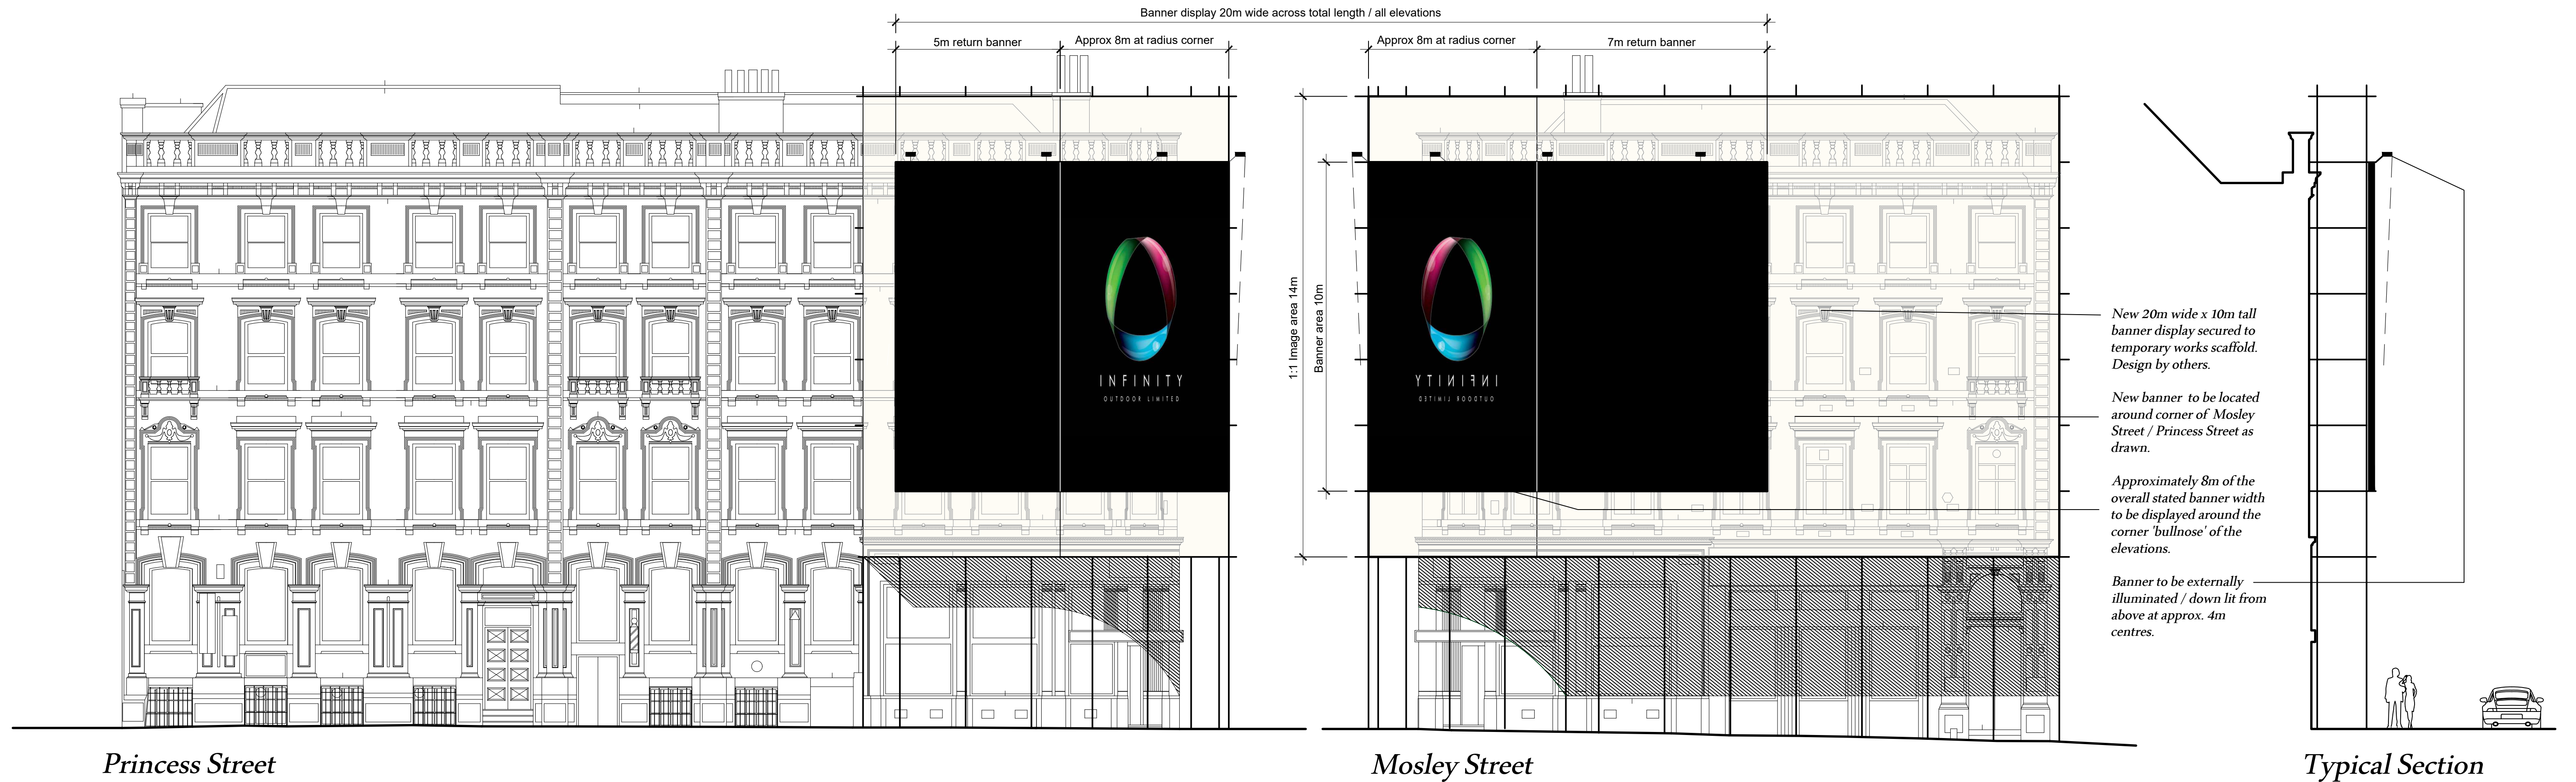


Elevations as Proposed (Showing 1:1 building image & Banner Display in position).

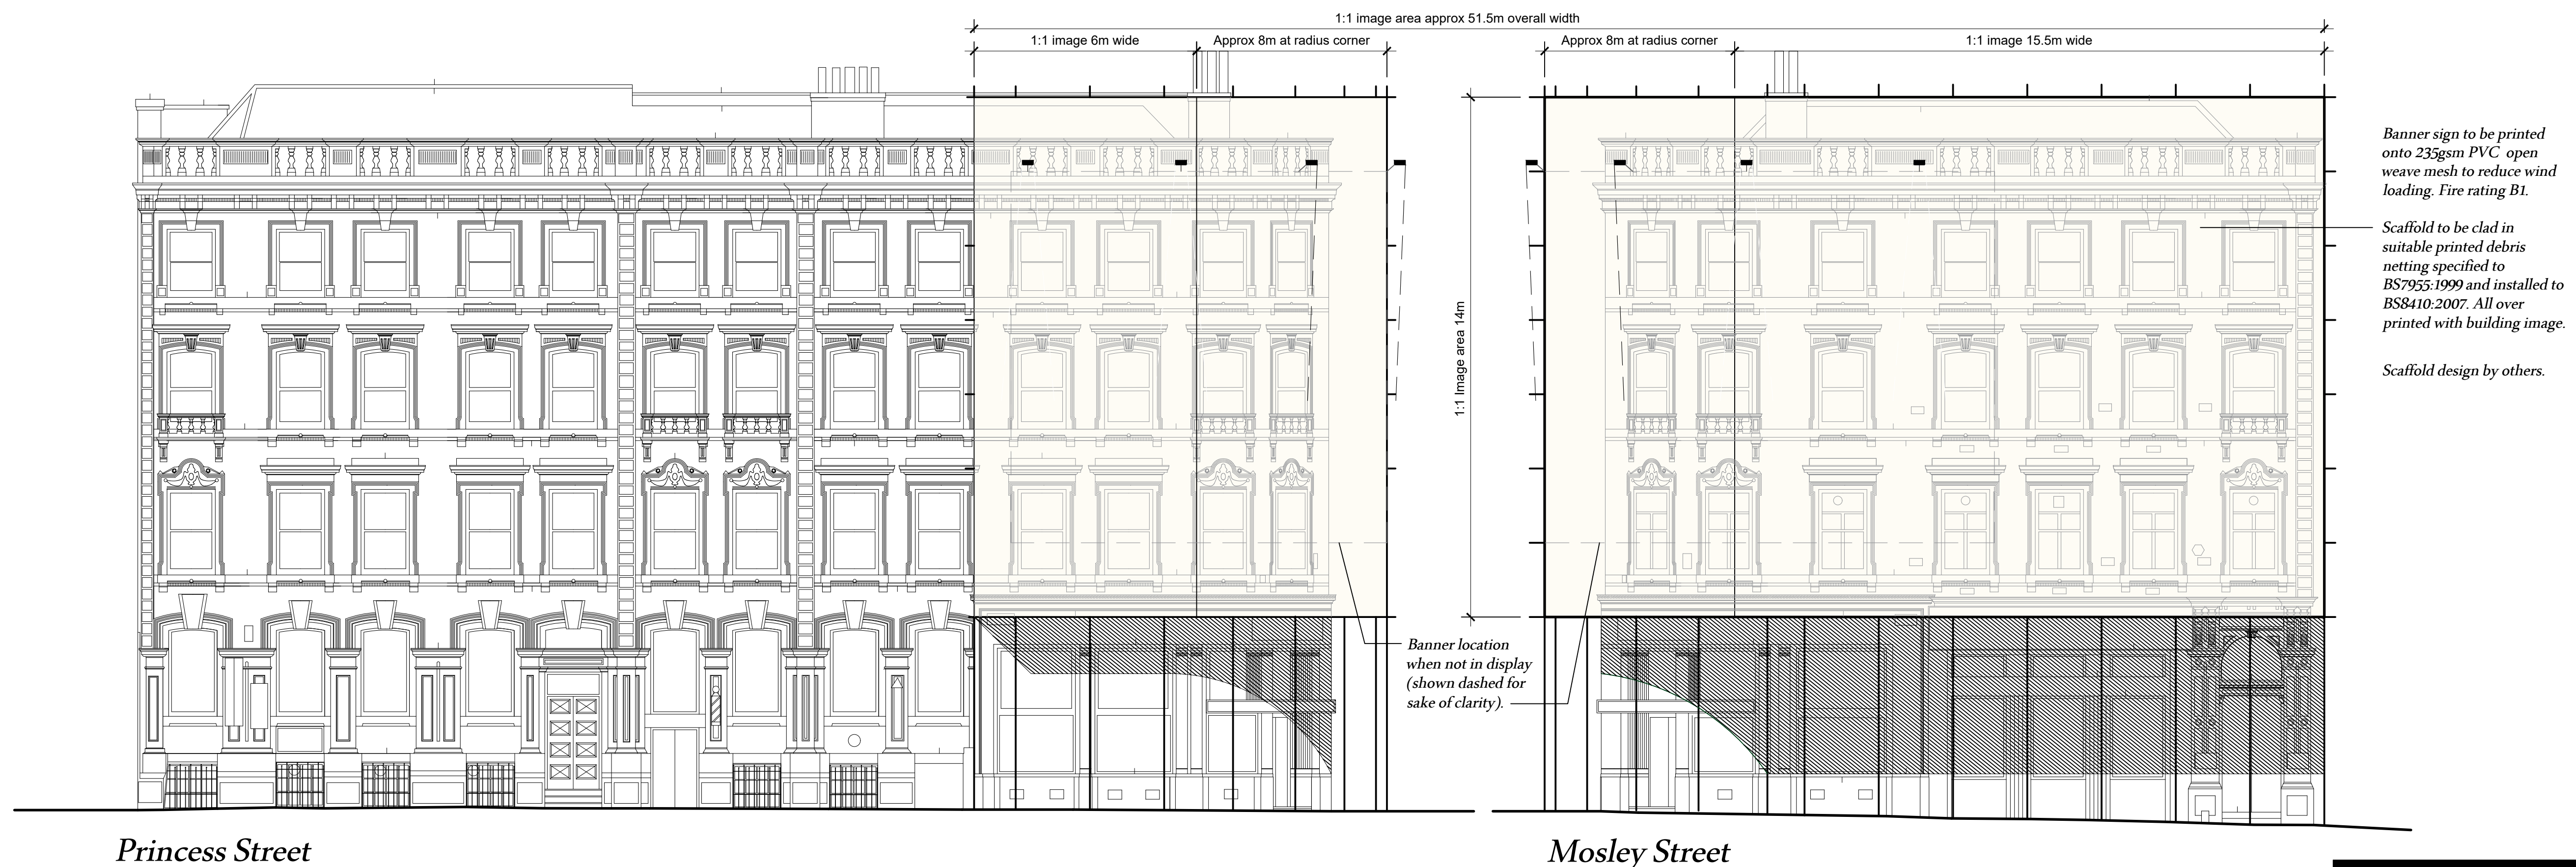

Elevations as Existing (showing 1:1 building image, without Banner Display in position)

77 - 79 Mosley Street
Manchester
M2 3LQ

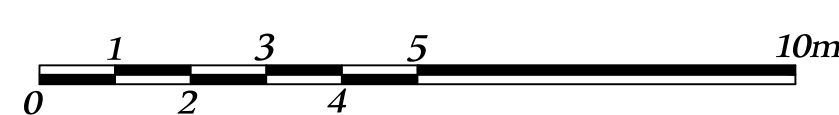

First Floor, 44 Charlotte Street,
London, W1T 2NR
T. 0207 6372057 www.infinity-outdoor.co.uk

Scale 1:100 Size A1 Date June 2023

Elevations as Proposed

Drawing Ref IOL.MS.03 Revision No. -

This drawing is the property of Infinity Outdoor Limited (copyright is reserved). This drawing is issued on condition that it is not copied, reproduced, retained or disclosed to any unauthorised person, either wholly or in part without the consent in writing of Infinity Outdoor Limited.