
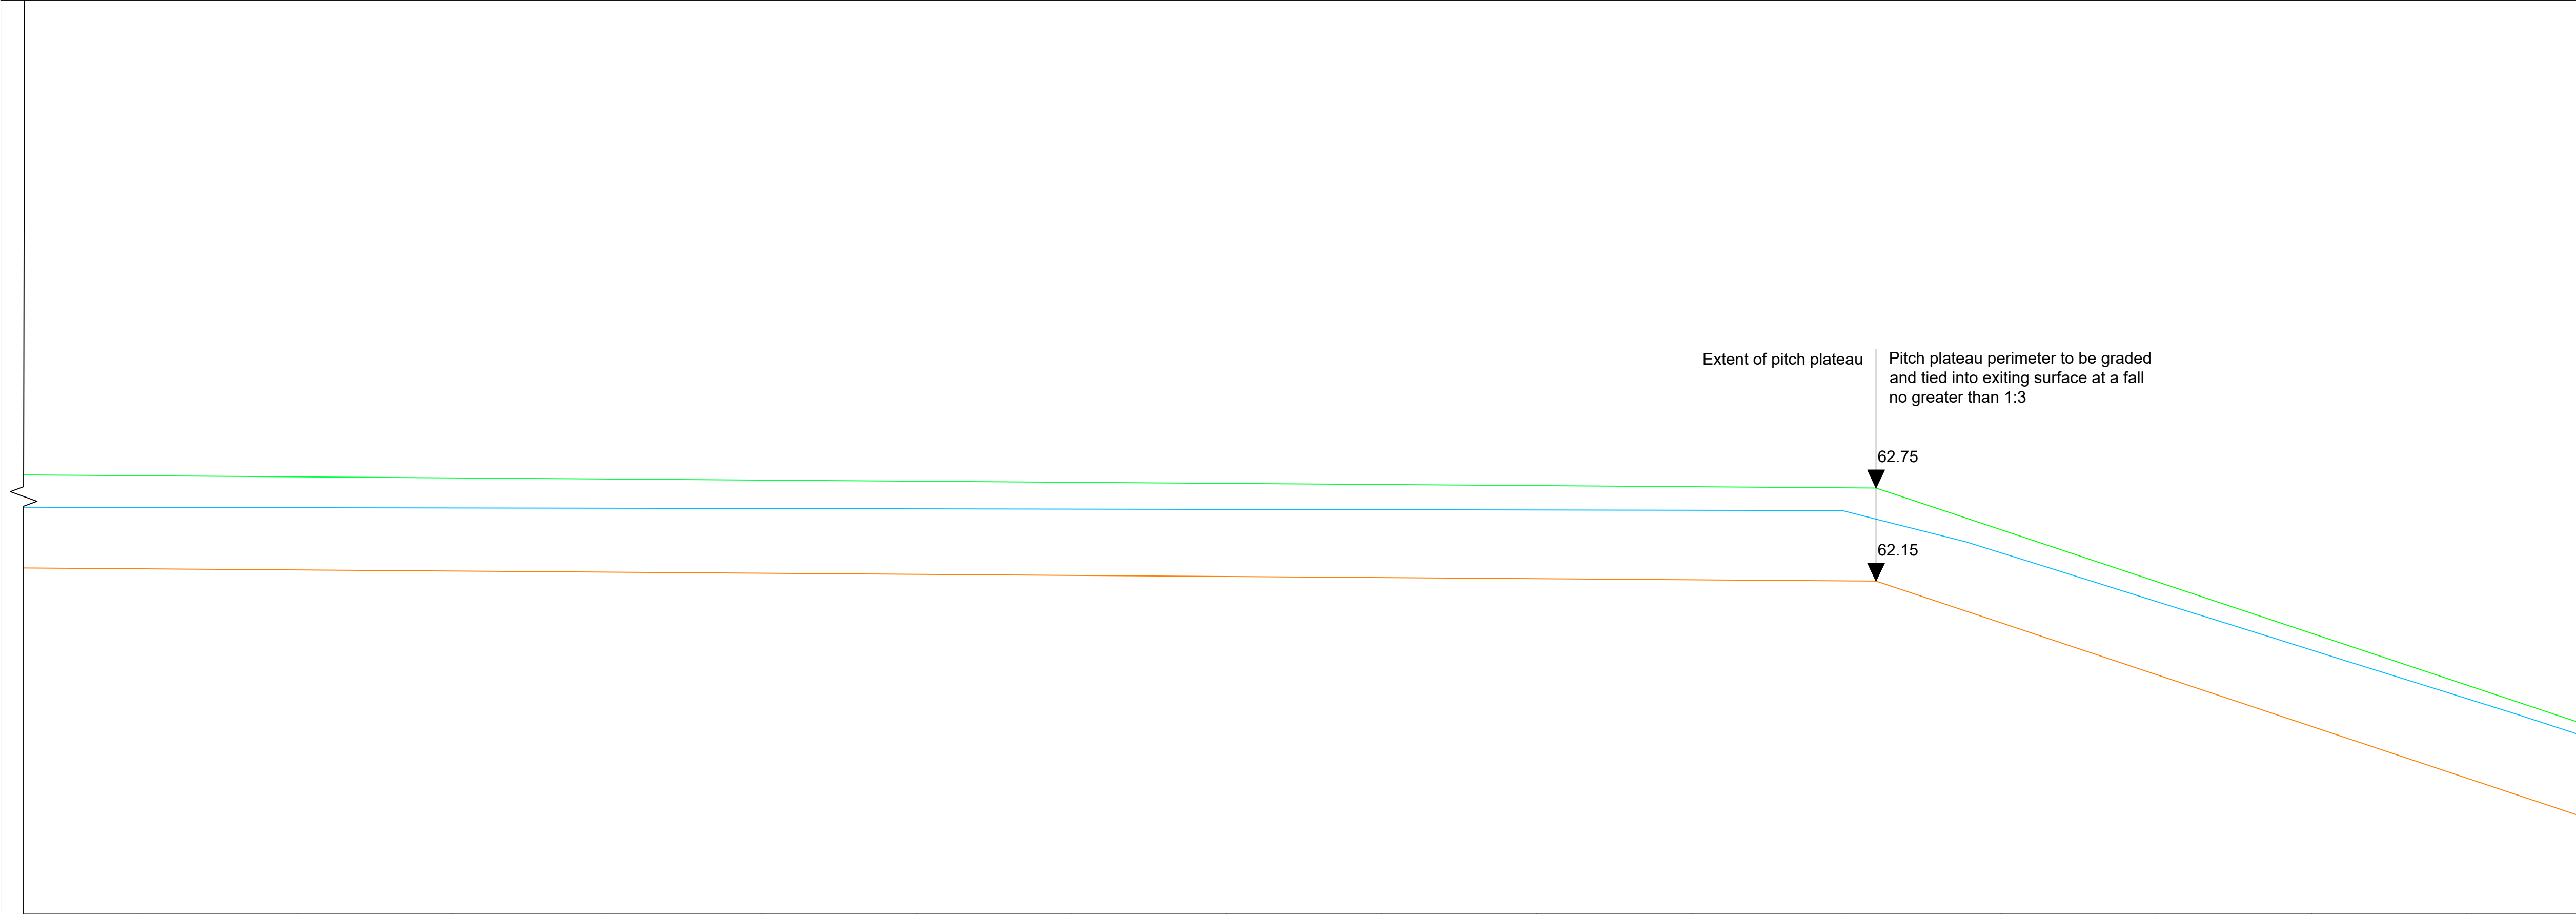
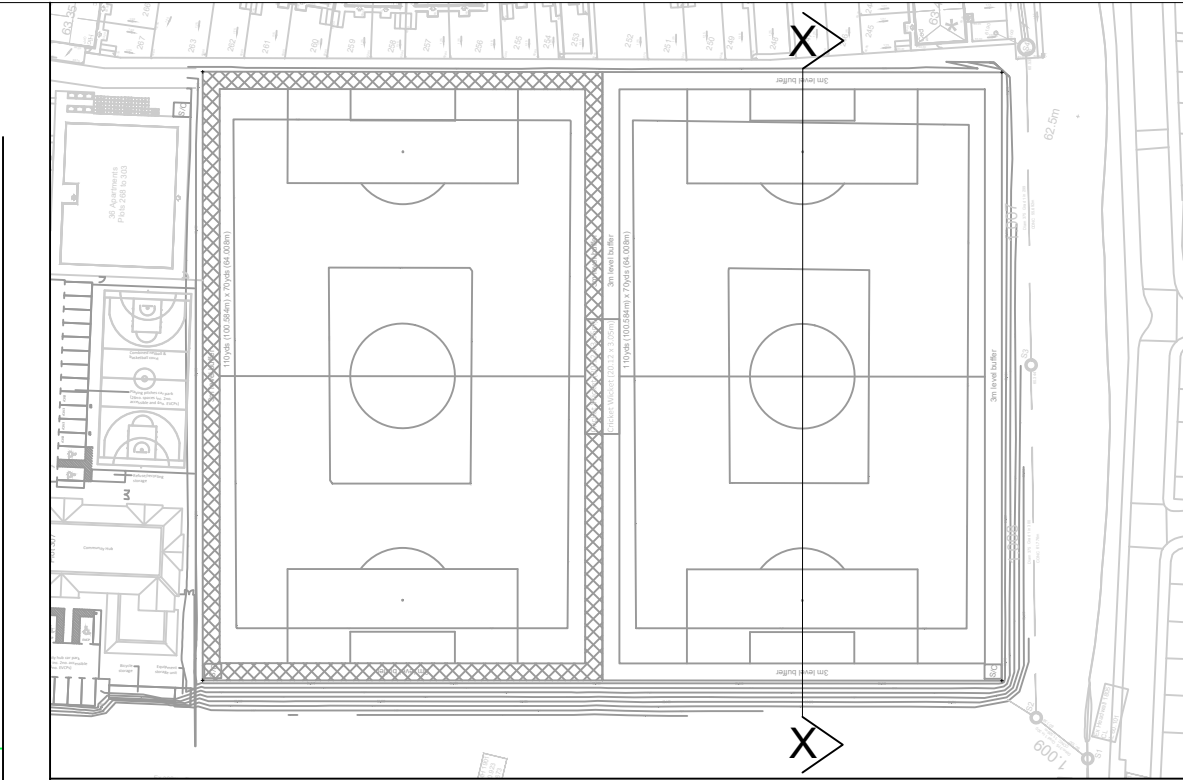


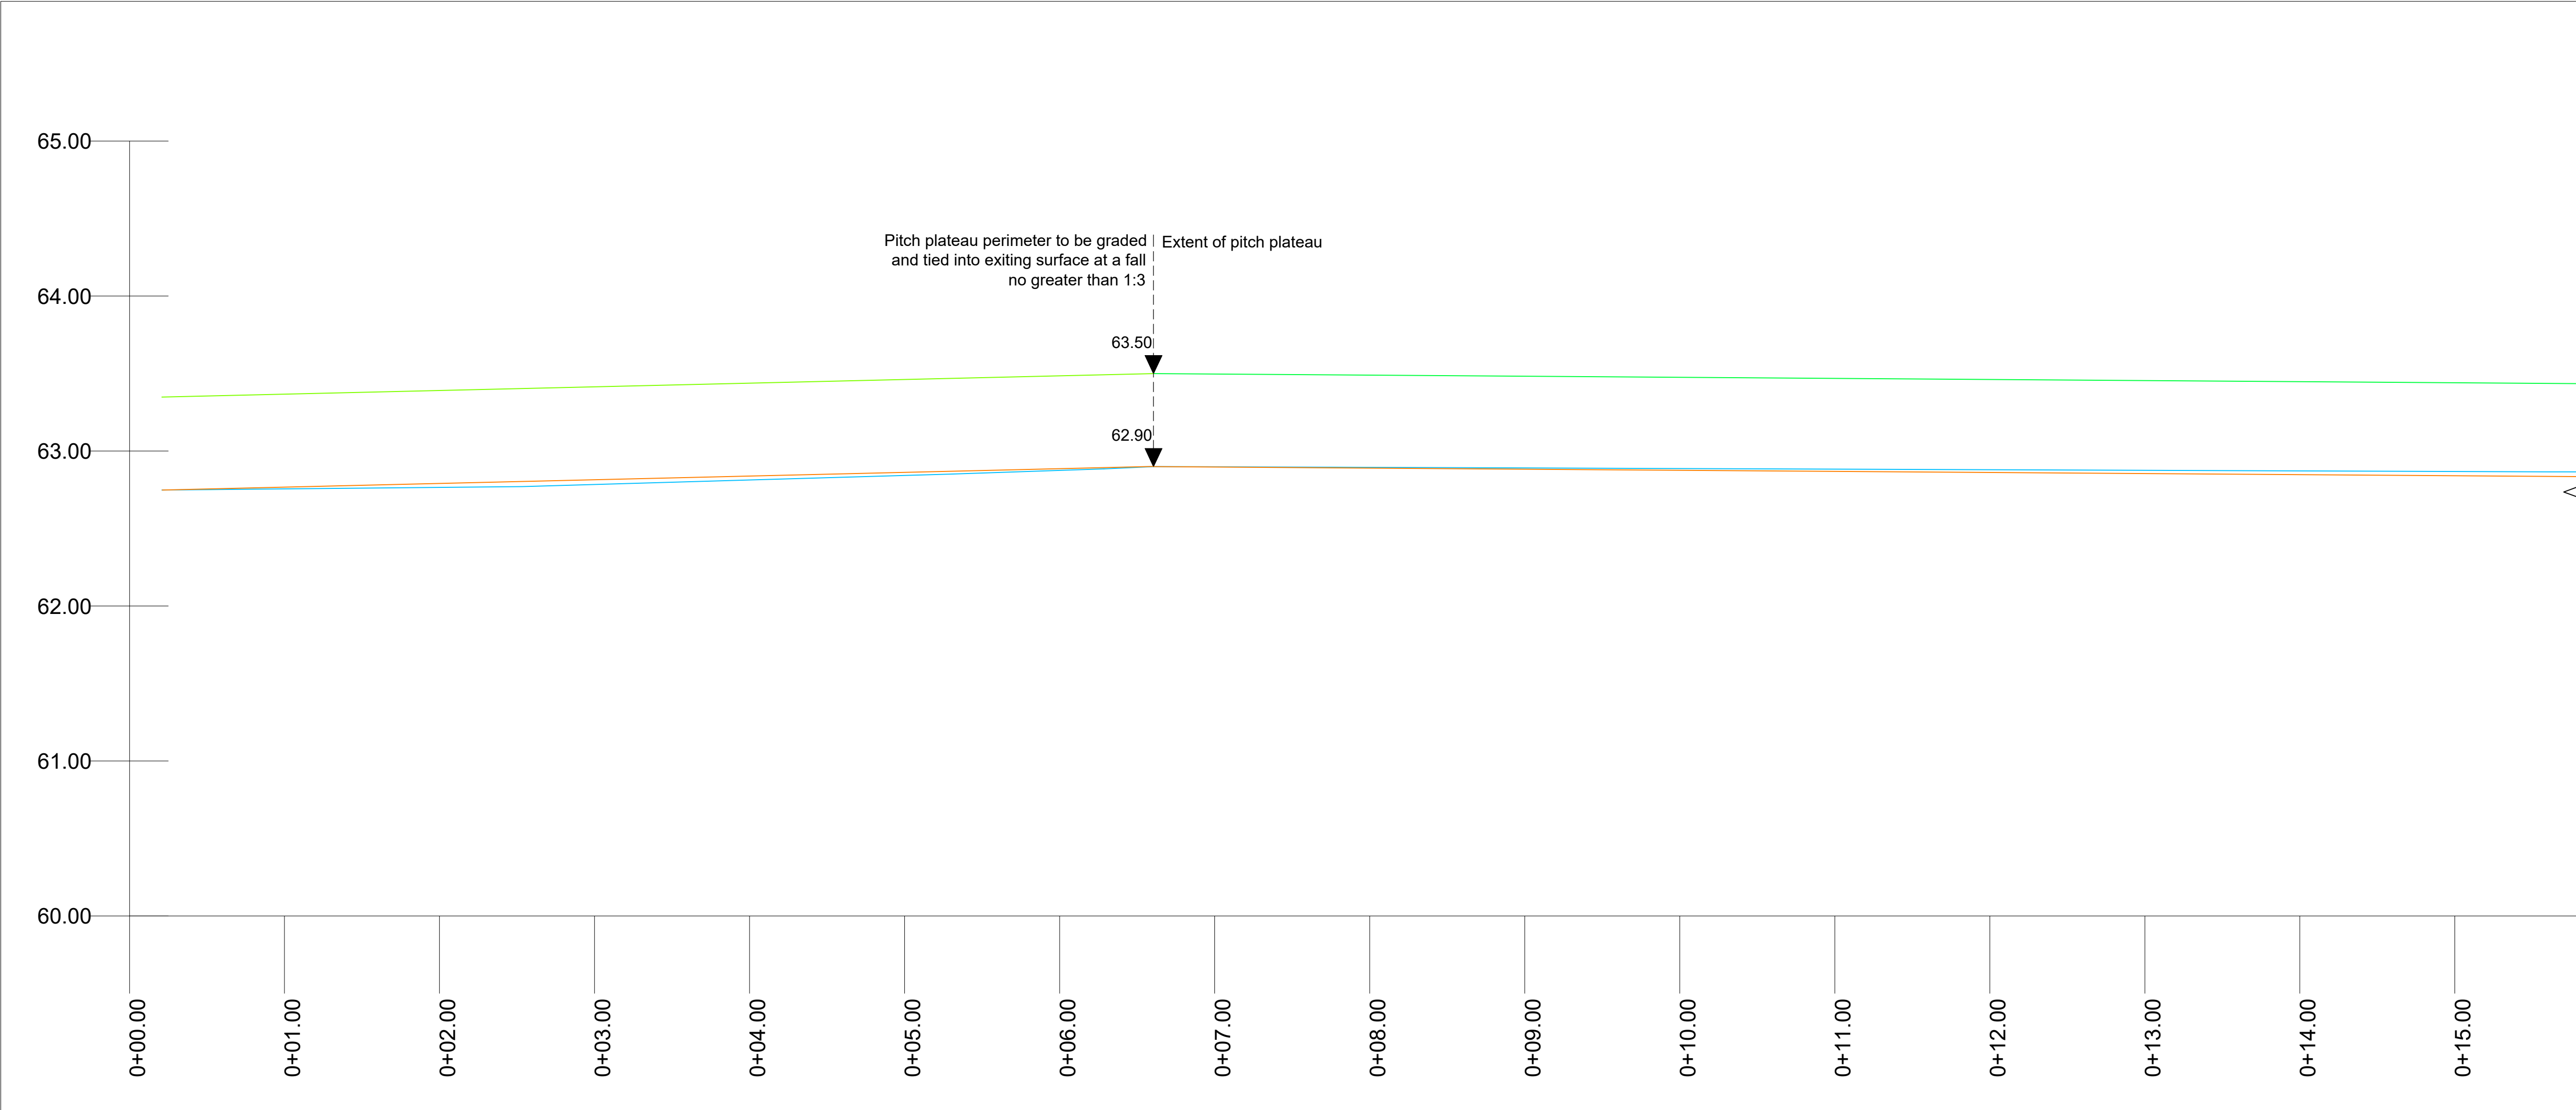

Legend

- Proposed finished surface (by pitch contractor)
- Proposed formation surface (by pitch contractor)
- Proposed formation (provided by others)

| drawing details |                                     | drawing title: |            | drawing status |            |
|-----------------|-------------------------------------|----------------|------------|----------------|------------|
| client:         | Greater Manchester Youth Federation | project:       | Mount Road | drawn by:      | NBTS       |
|                 |                                     |                |            | checked by:    | LG         |
|                 |                                     |                |            | date:          | 17.12.2024 |
|                 |                                     |                |            | scale:         | 1:25 @ A1  |
|                 |                                     |                |            |                |            |

| revision history |          |    |    |    |
|------------------|----------|----|----|----|
| revision:        | details: | DR | CH | AP |
|                  |          |    |    |    |
|                  |          |    |    |    |
|                  |          |    |    |    |

Draft For Information

notes

Pitch plateau perimeter to be graded and tied into exiting surface at a fall no greater than 1:3

This drawing, design and information is subject to copyright of the Sports Turf Research Institute (STRI). It must not be reproduced in any way without written permission of the company.

It is the contractor's responsibility to ascertain the location of all services prior to the commencement of work. Setting out shall be the responsibility of the contractor, any discrepancies shall be reported and clarified at the earliest opportunity.