


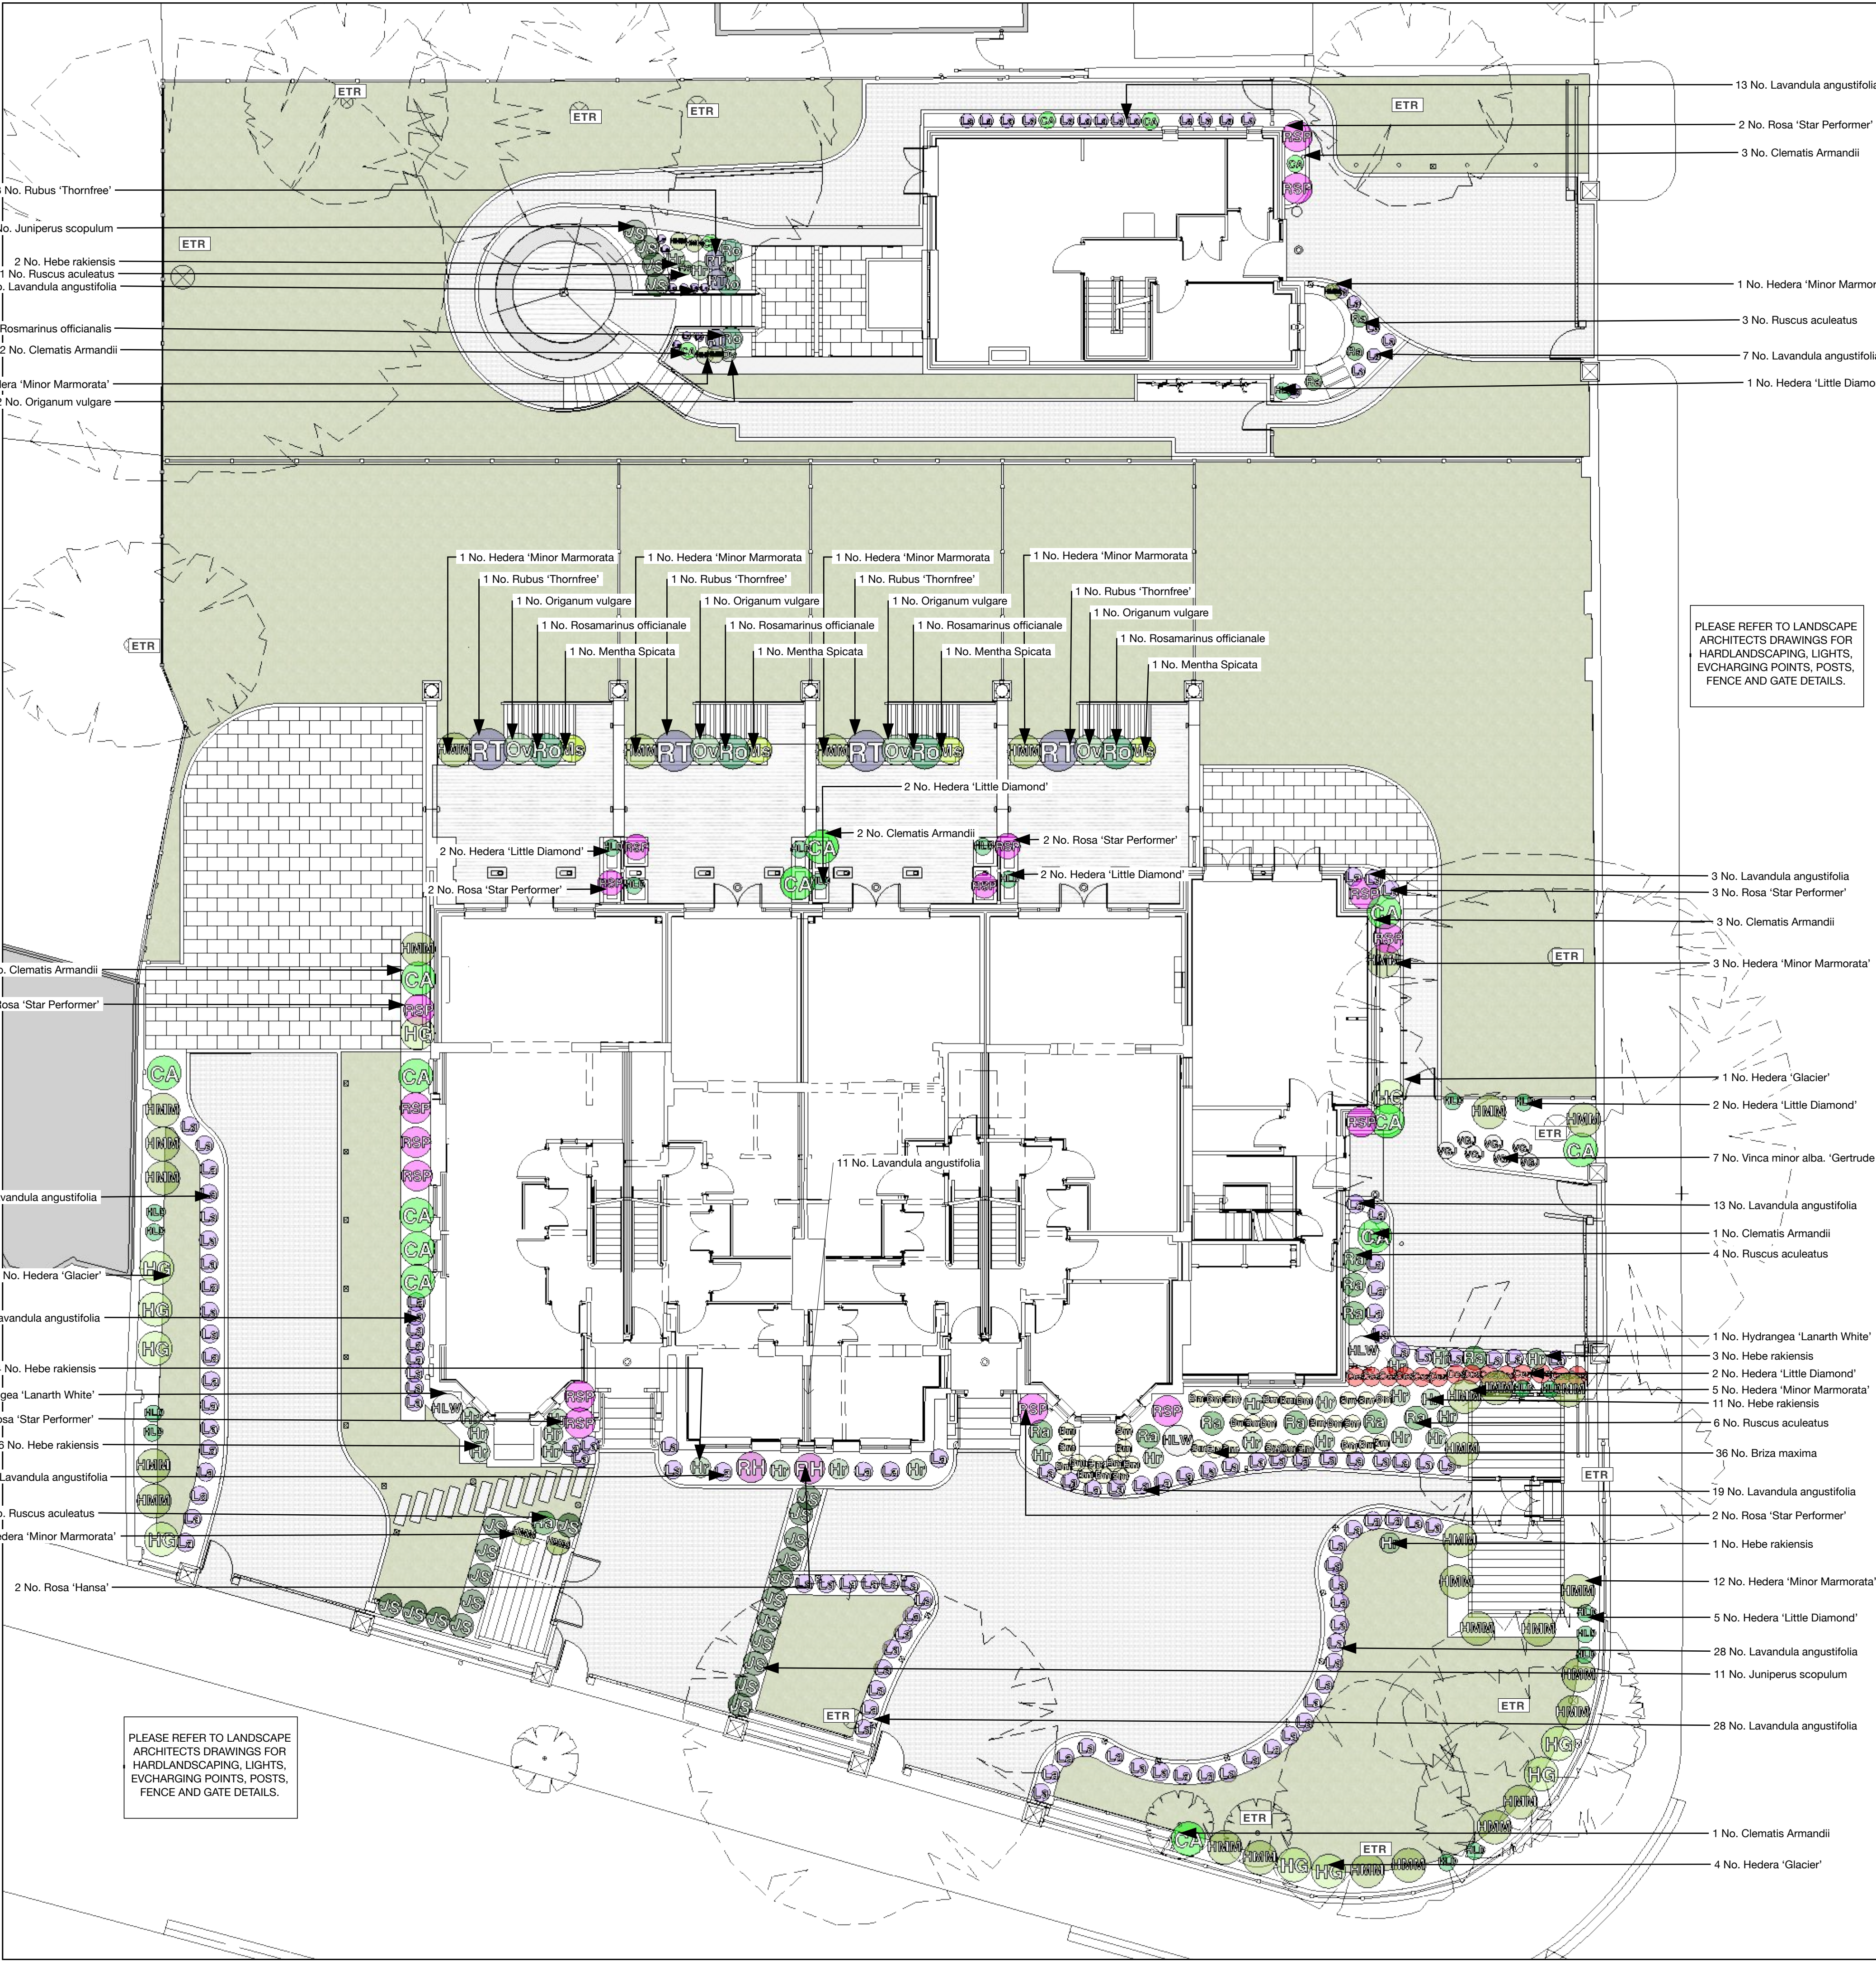

PLANTING SCHEDULE

ABBRV	PLANT NAME	QUANTITY	POT SIZE	HEIGHT	SPECIFICATION
Bm	Briza maxima	36	2/3L		Full Pot
Ccs	Callistemon citrinus splendens	13	10L		Bushy: 5 Brks
CA	Clematis armandii	18	5L		Caned: Sev.Shoots: 2 Brks
Hr	Hebe rakiensis	27	5L		Bushy: 3 Brks
HG	Hedera 'Glacier'	10	2L		Full Pot
HLD	Hedera 'Little Diamond'	20	2L		Full Pot
HMM	Hedera helix 'Minor Marmorata'	37	2L		Full Pot
HLW	Hydrangea macrophylla 'Lanarth White'	3	10L		Bushy
JS	Juniperus scopulorum 'Skyrocket'	26	15L	125-150cm	Branched
LA	Lavandula angustifolia	143	2/3L		Bushy: 5 Brks
Ms	Mentha spicata	4	2/3L		Full Pot
Ov	Origanum vulgare	6	2/3L		Full Pot
RSP	Rosa 'Star Performer'	17	5L		Bushy: 3 Brks
RH	Rosa Hansa	2	5L		Bushy: 3 Brks
Ro	Rosmarinus officianalis	7	2/3L		Bushy: 3 Brks
RT	Rubus fruticosus 'Thornfree'	7	2/3L		Bushy
Ra	Ruscus aculeatus	15	5L		Bushy: 5 Brks
VGI	Vinca alba 'Gertrude Jekyll'	7	2L		Full Pot

ETR : Existing Trees as illustrated are all retained.

PLANTING NOTES

- All planting and operations should comply with the latest version of BS 4428:1989 'General Landscape Operations'. All plants shall be supplied in accordance with the HTA National Plant Specification and their certified nurseries, and BS 3936 Nursery Stock - Specification for Trees & Shrubs.
- Specification of species, position and density shall be in accordance with drawing and planting schedule provided, and should not be amended without prior approval.
- Planting of container grown stock, will require additional establishment watering.
- All foundation designs provided by the architect/engineer must take into account the effect of existing trees, and the proposed landscape scheme in accordance with the NHBC Standards.
- The contractor is responsible for checking locations of all existing and proposed services, and shall advise the if there are any conflicts.
- Topsoil to be multi-purpose grade and free of all contaminants, in accordance with the latest version of BS 3882:2015 Specification for Topsoil. Topsoil analysis should be undertaken by an approved company to ensure the suitability of the topsoil for the intended use, with any recommendations for improvements.
- Minimum topsoil depths should be as follows unless specified otherwise. Suitable (loosened) subsoil should provide the remainder of the rooting depths as required, and mixed with peat-free compost. Subsoil preparation

- shall be in accordance with BS 8601 and BS 4428 and scarified/ ripped to a suitable depth prior to spreading of topsoil. Any weed/grass growth to be sprayed with appropriate herbicide at least 10 days prior to cultivation.
- Ornamental shrubs 450mm;
 - Native shrubs 300mm;
 - Seeded grass 150mm;
 - Wildflower grass 50mm, or directly into existing ground;
 - Tree pits to be excavated to at least twice the diameter of the root spread and 1.5 times the depth of the roots to be planted.
8. Trees within handstanding or highways visibility plays shall be clear stem to 2m high unless specified otherwise. Trees adjacent to buildings and services shall include root barriers where necessary and should be planted in positions as indicated on the drawing.
9. All planting should be watered in, to field capacity immediately after planting and mulched with minimum of 50mm depth of bark mulch. Where necessary, plants to be protected with rabbit fence and/or individual rabbit guard securely fixed to timber stakes.
10. All existing trees and hedges shall be surveyed and protected in accordance with BS 5837:2012, and temporary protection fencing erected for the duration of the construction period. Refer to arboricultural consultants drawings for location and details.

11. Management operations for the site shall be carried out as detailed in the agreed maintenance schedules at regular intervals, in accordance with any agreed Landscape Management Plan.
12. Any tree or plant which, within a period of 5 years from the implementation, dies, is removed or becomes seriously damaged or diseased, shall be replaced in the next planting season with another of a similar size and species unless otherwise agreed with the Local Planning Authority.
13. Where planting mixes are used; shrubs to be planted in groups of 3 to 6, perennials & grasses to be planted in groups of 3 to 5. Please note that taller shrub species are to be planted at the back with lower shrubs to front.

