


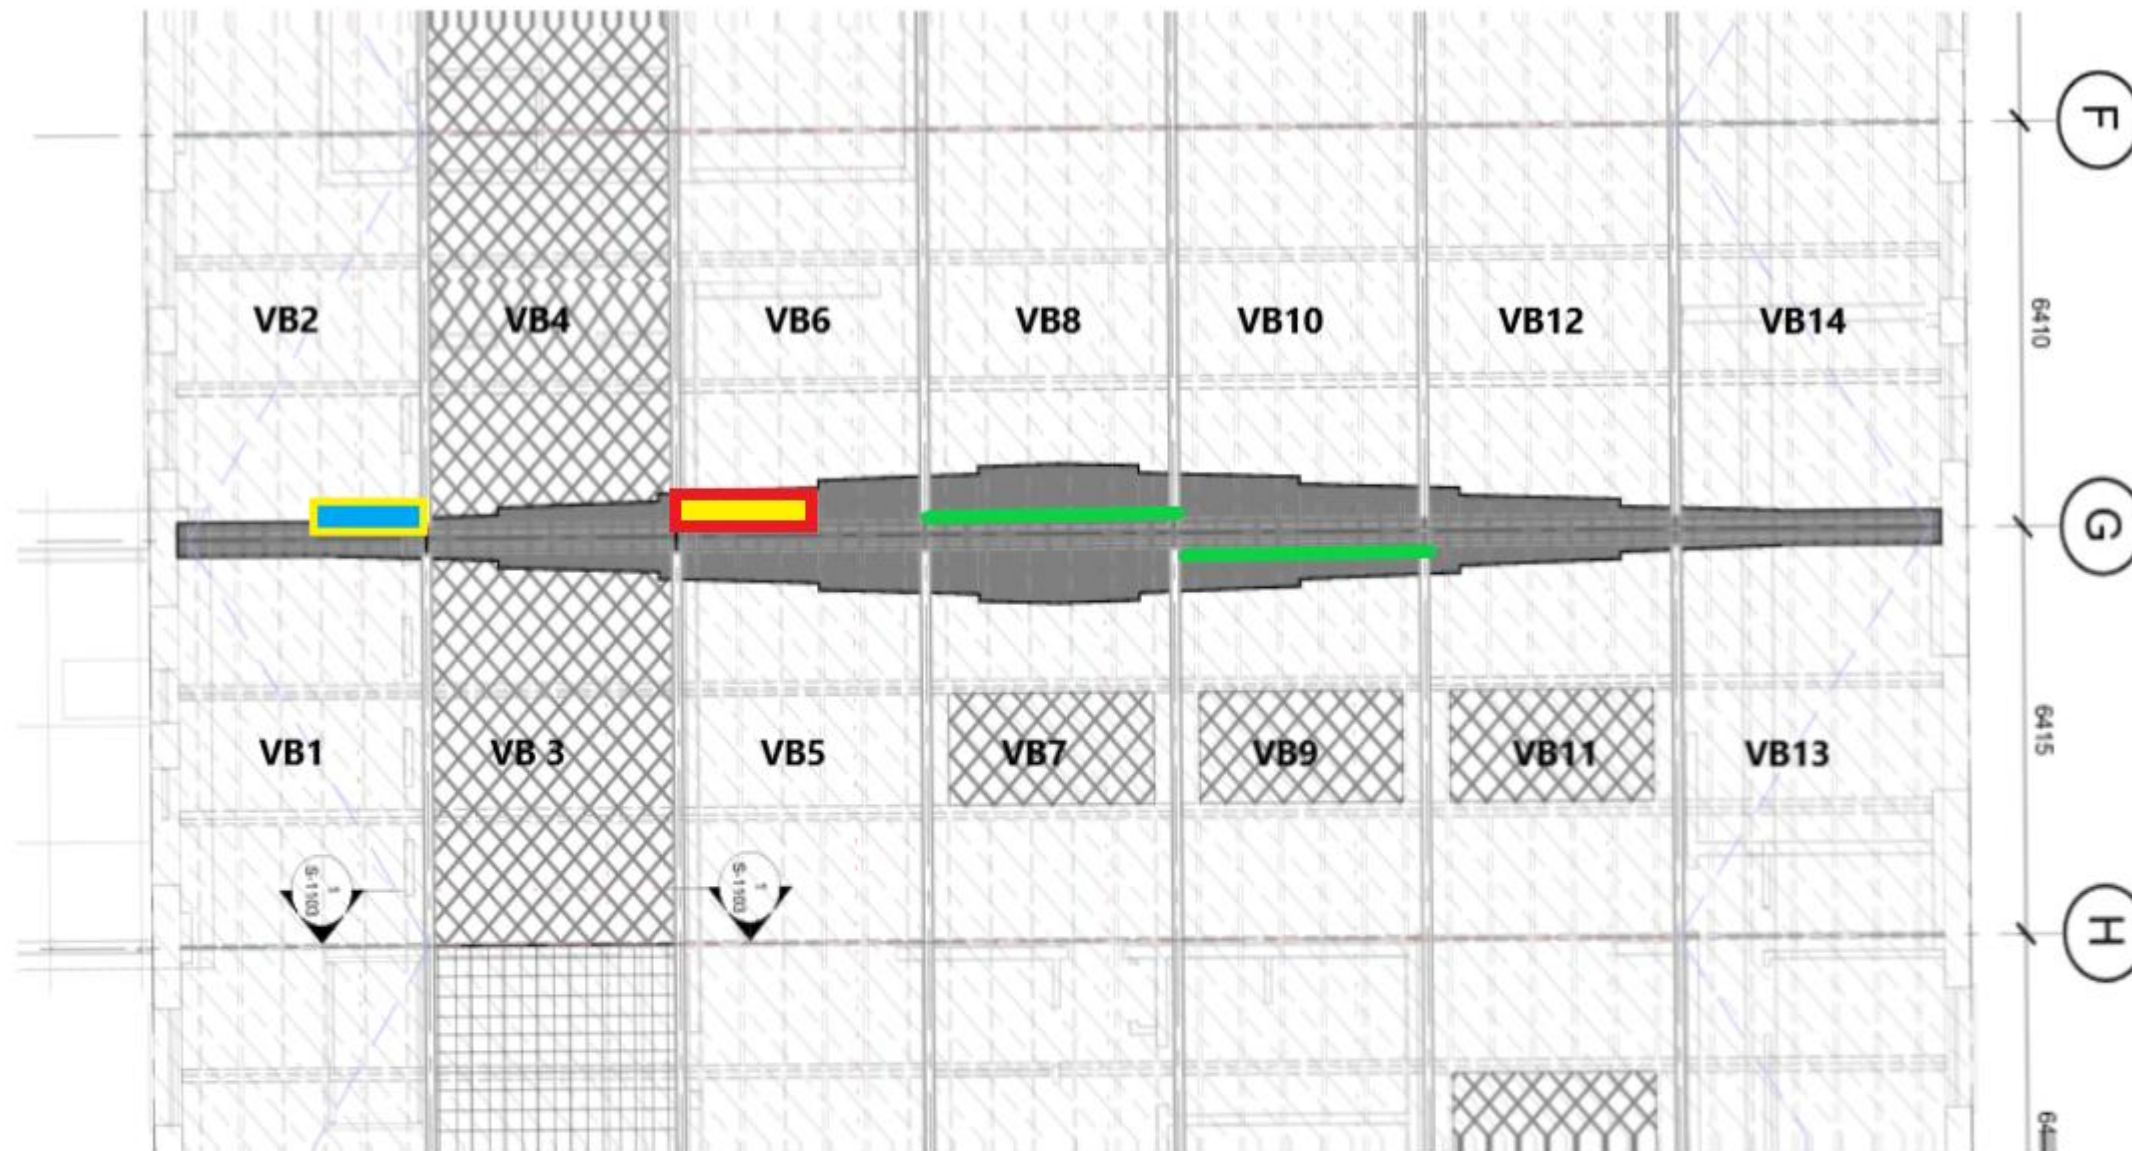

Key:-

VB Valley Beam

— Defrass decay from beam (Subject to SE ) and treat with Wykamol 10.1 fungicide gel

— Renew beam full length using C24 treated Douglas fir

— Steel flitch repair as per WML specifications and drawing

— — Cut out decay and splice new section of wood to beam

Valley Beam report Gridlines F-H

New Warehouse SIM Liverpool Road Manchester

Ref WS/22702/SIM/16-11-2024